



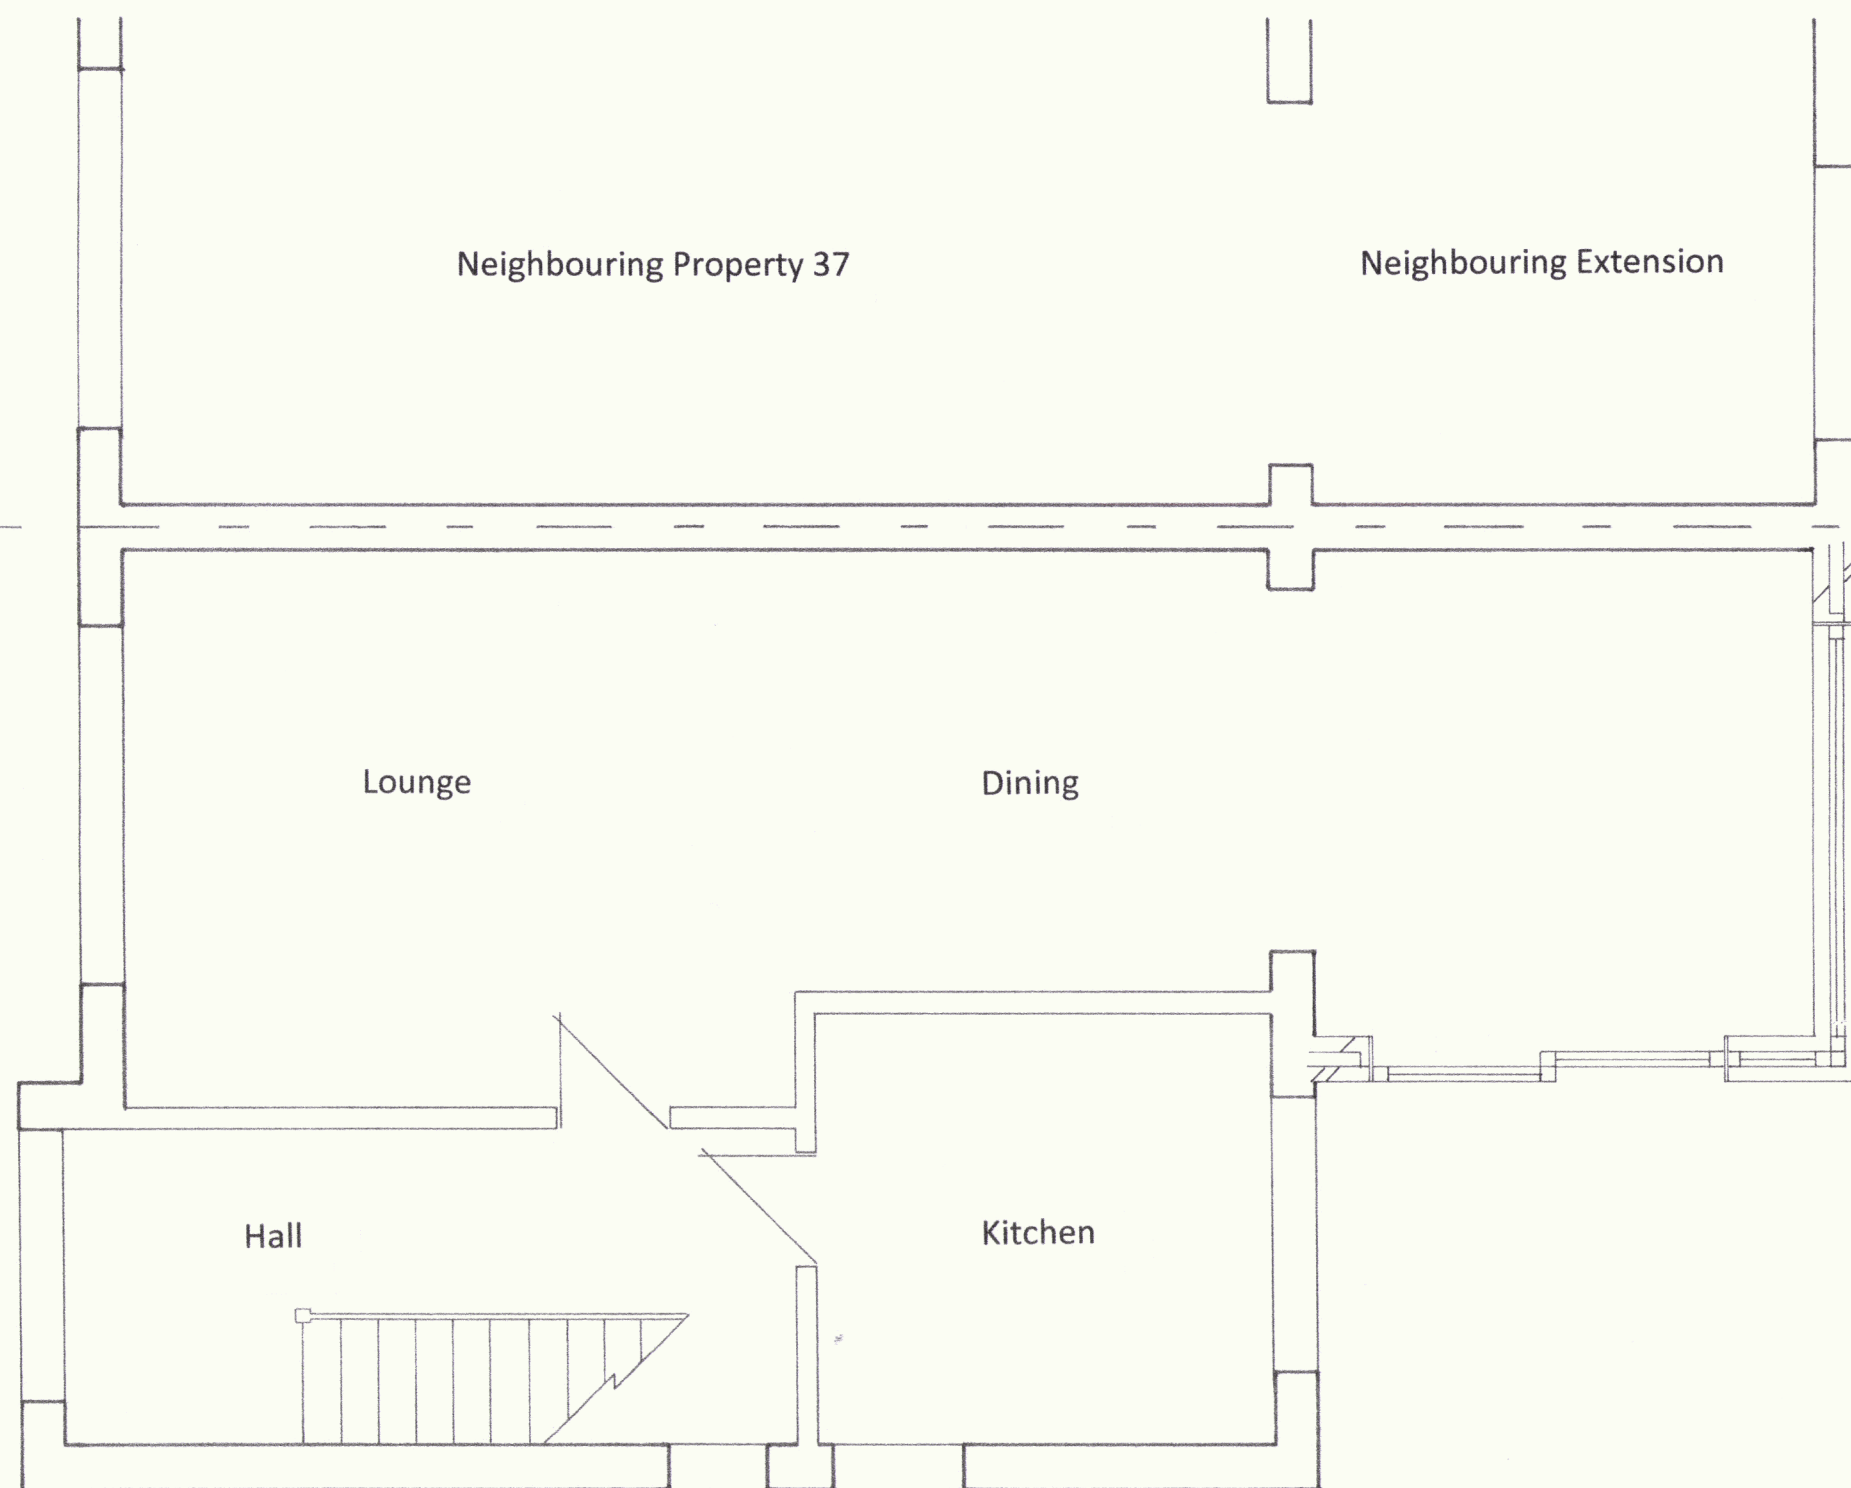

Proposed Ground Floor Plan

C.H. PLANNING & SALES.
112 STUBBINGTON LANE,
FAREHAM, HAMPSHIRE.
PO14 2PE
☎ 01329-661877

0 .5 1 1.5 2 2.5
SCALE IN METRES.

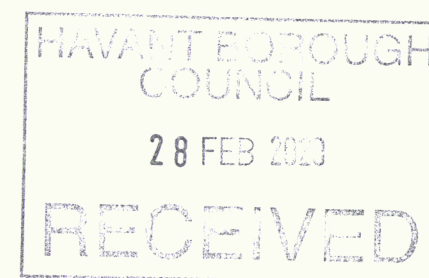

Proposed Rear Extension
39 Highland Road
Emsworth
PO10 7JL
For Mr Wootton & Ms Matkin
Scale – 1:50 at Page Size A3
Date – February 2020