


**PROPOSED SIDE & REAR ADDITIONS.
7C, CHANDLERS CLOSE, HAYLING ISLAND, HANTS.
FOR MR & MRS J. CREESE.**

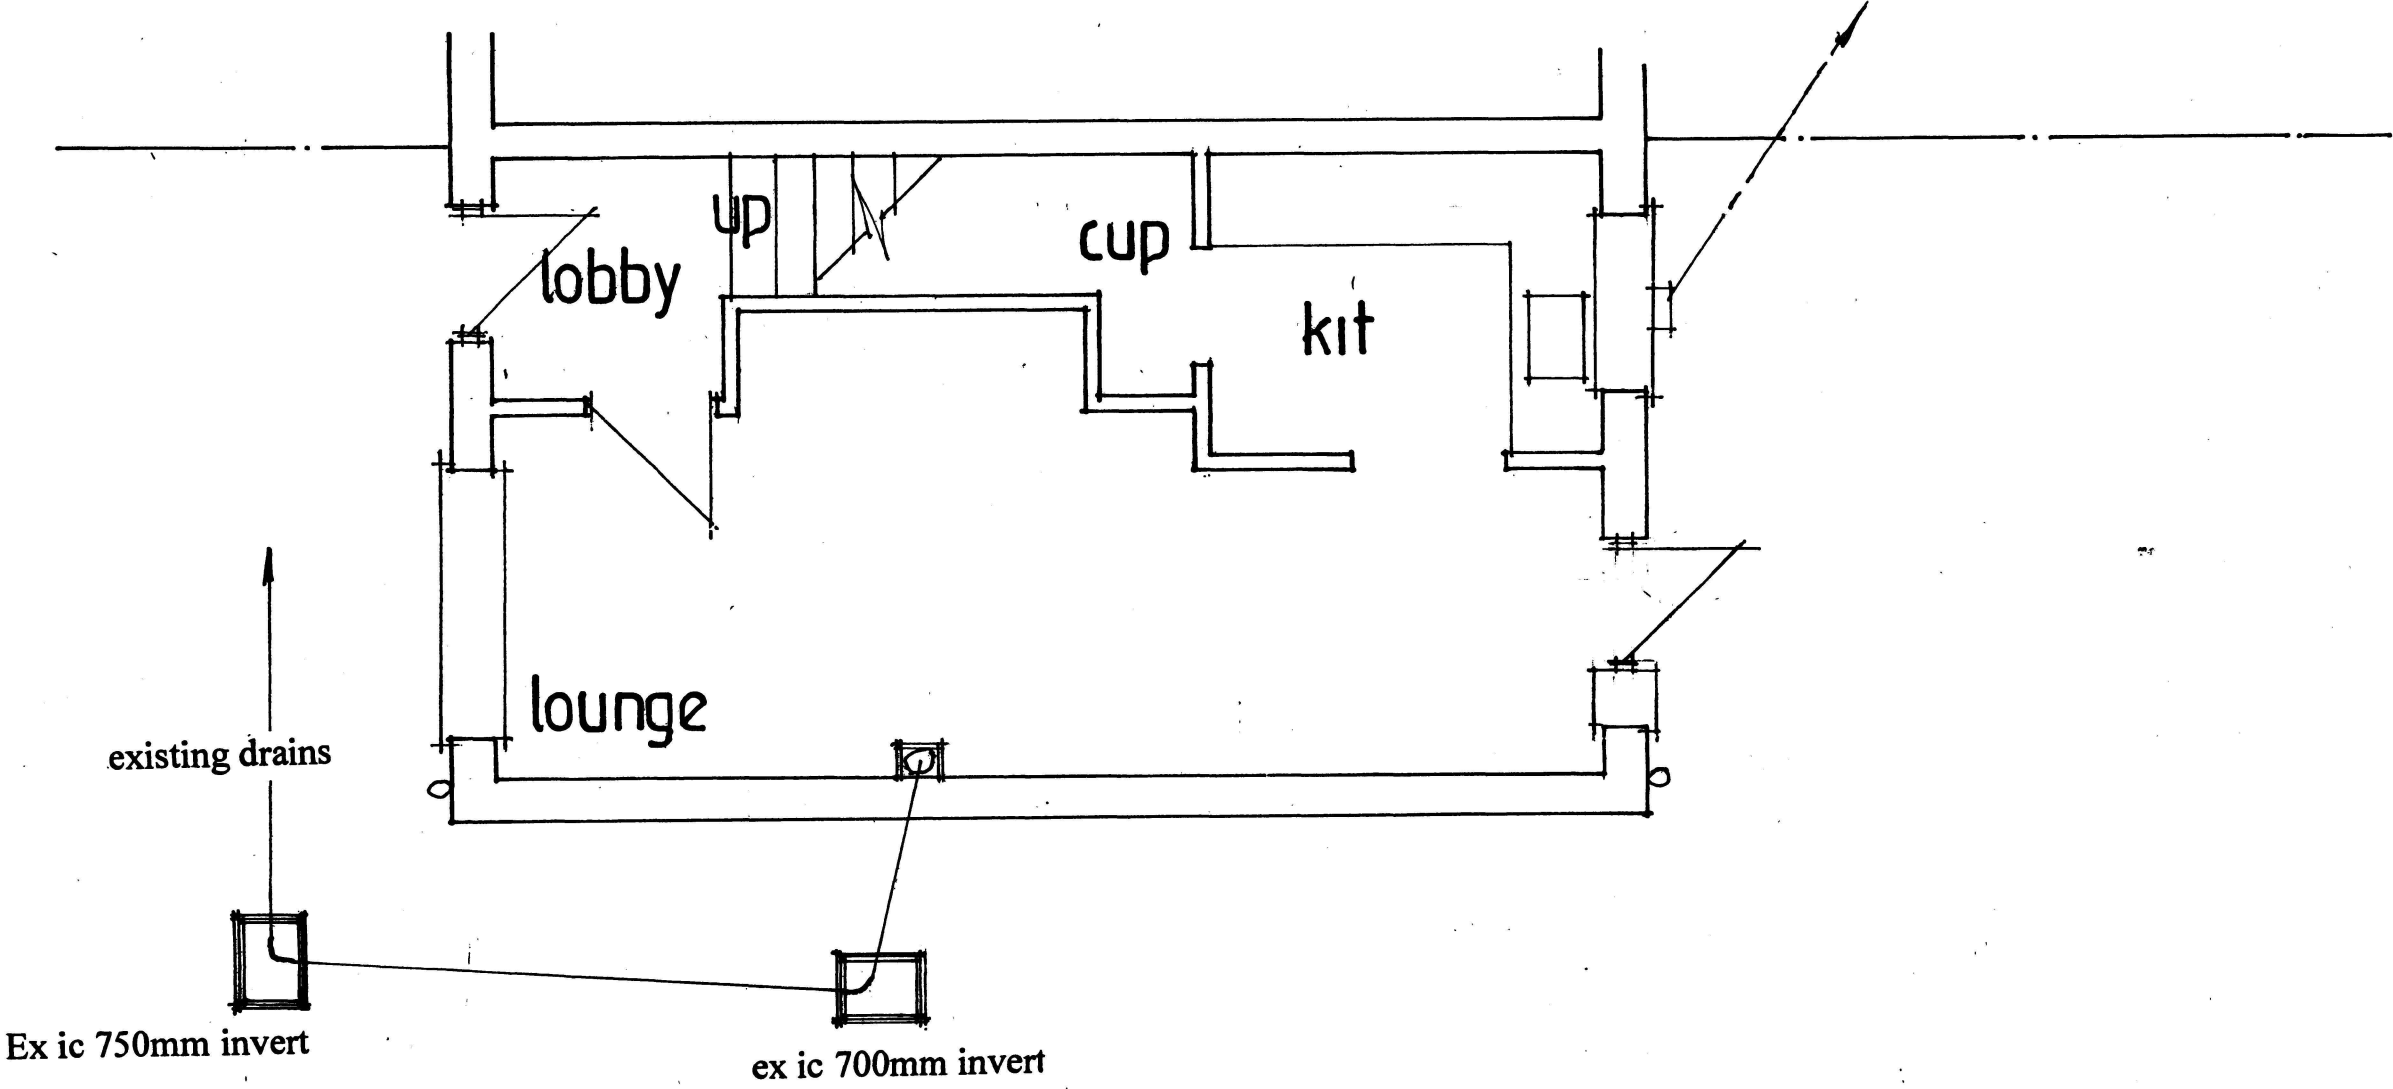

HAVANT BOROUGH
COUNCIL
05 APR 2022
RECEIVED

REVISED PLANS APRIL 2022

date sept
scale 1:50

EXISTING GROUND FLOOR

PETER J. WALKER
ISLAND DESIGN
182 SEAFRONT, HAYLING ISLAND, HANTS
PO11 9AN
TEL: 02392467571