


PROPOSED 1-BEDROOM BUNGALOW — 17A/B AVONDALE ROAD

HAVANT BOROUGH
COUNCIL
30 MAY 2022
RECEIVED

SCALE 1:100

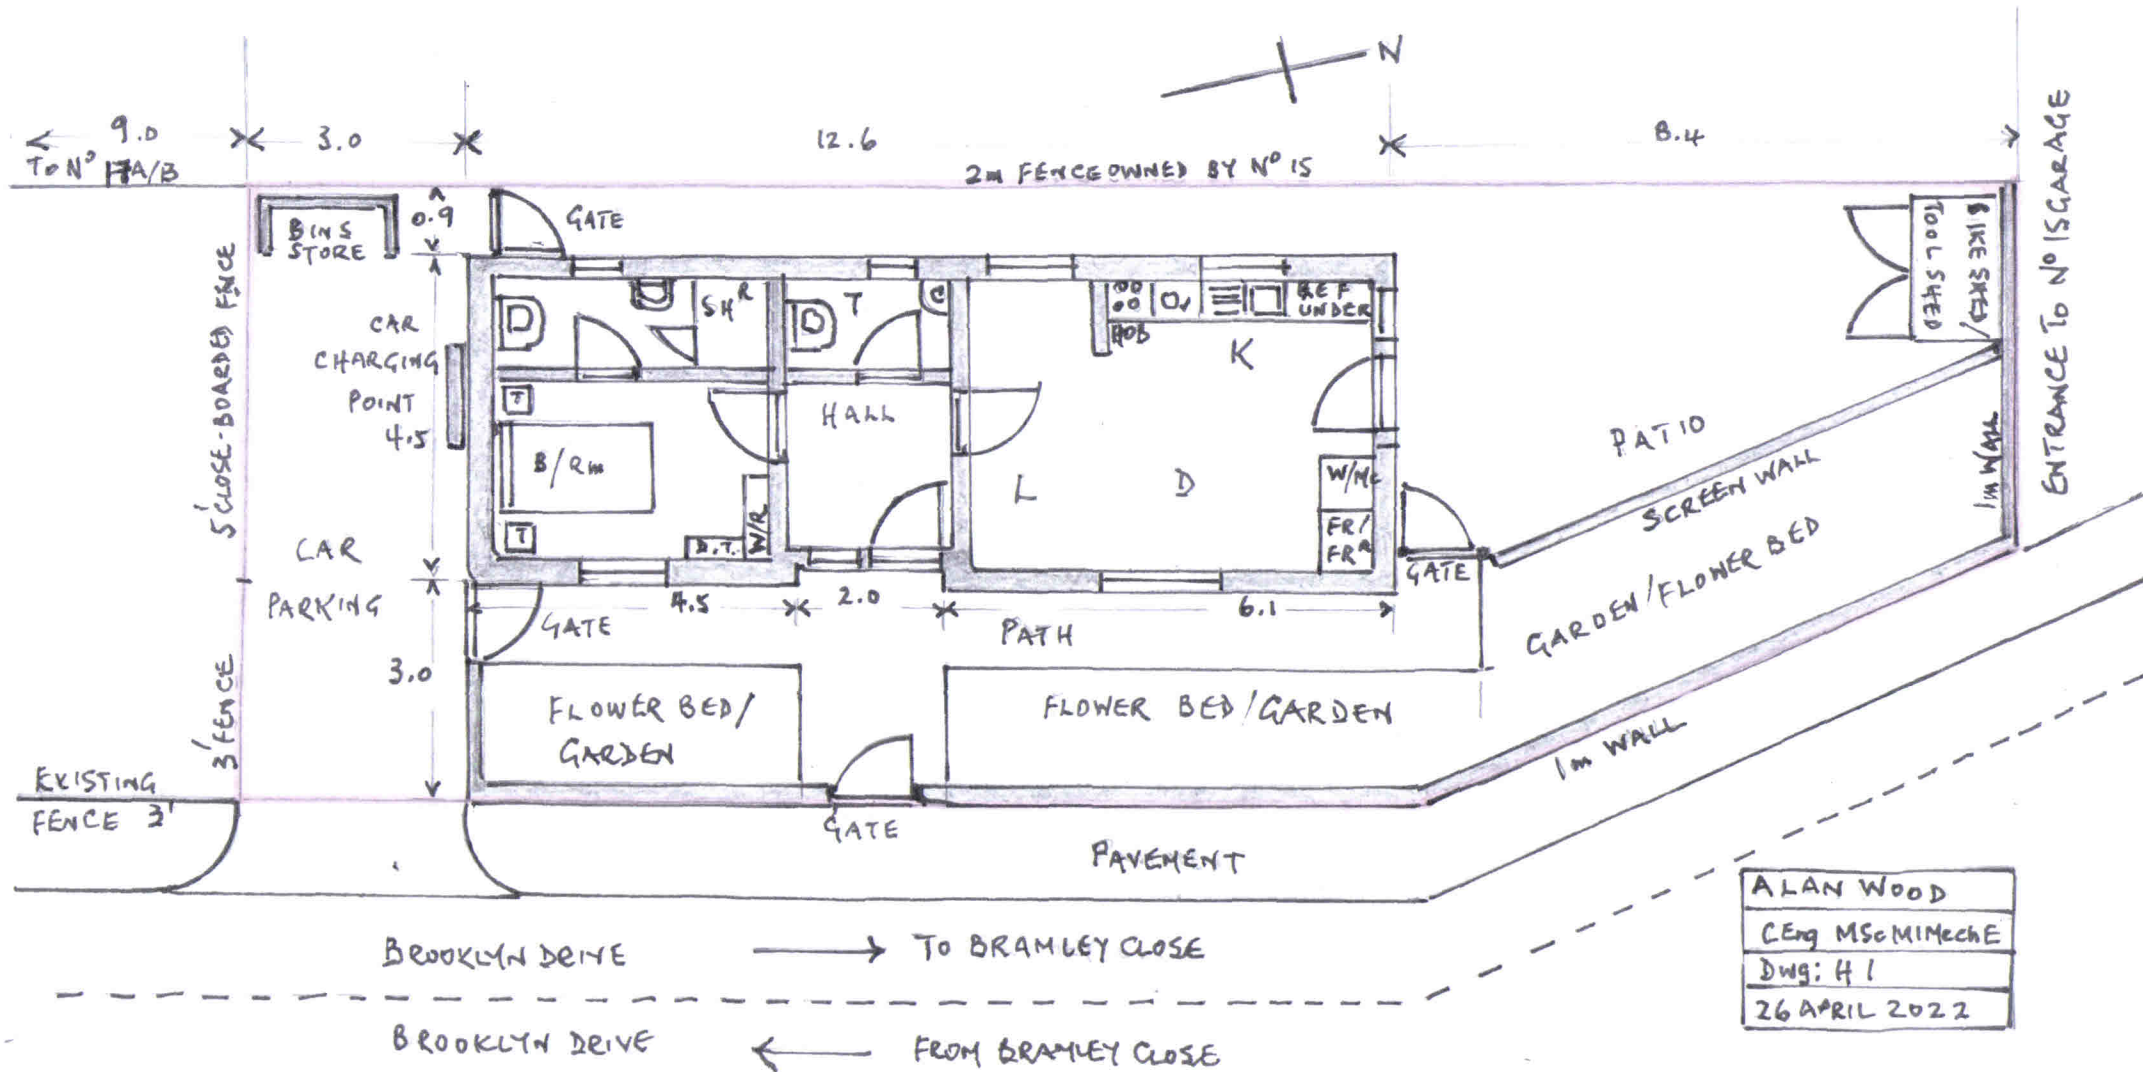

ALAN WOOD
CEng MSc MIMechE
Dwg: 41
26 APRIL 2022