


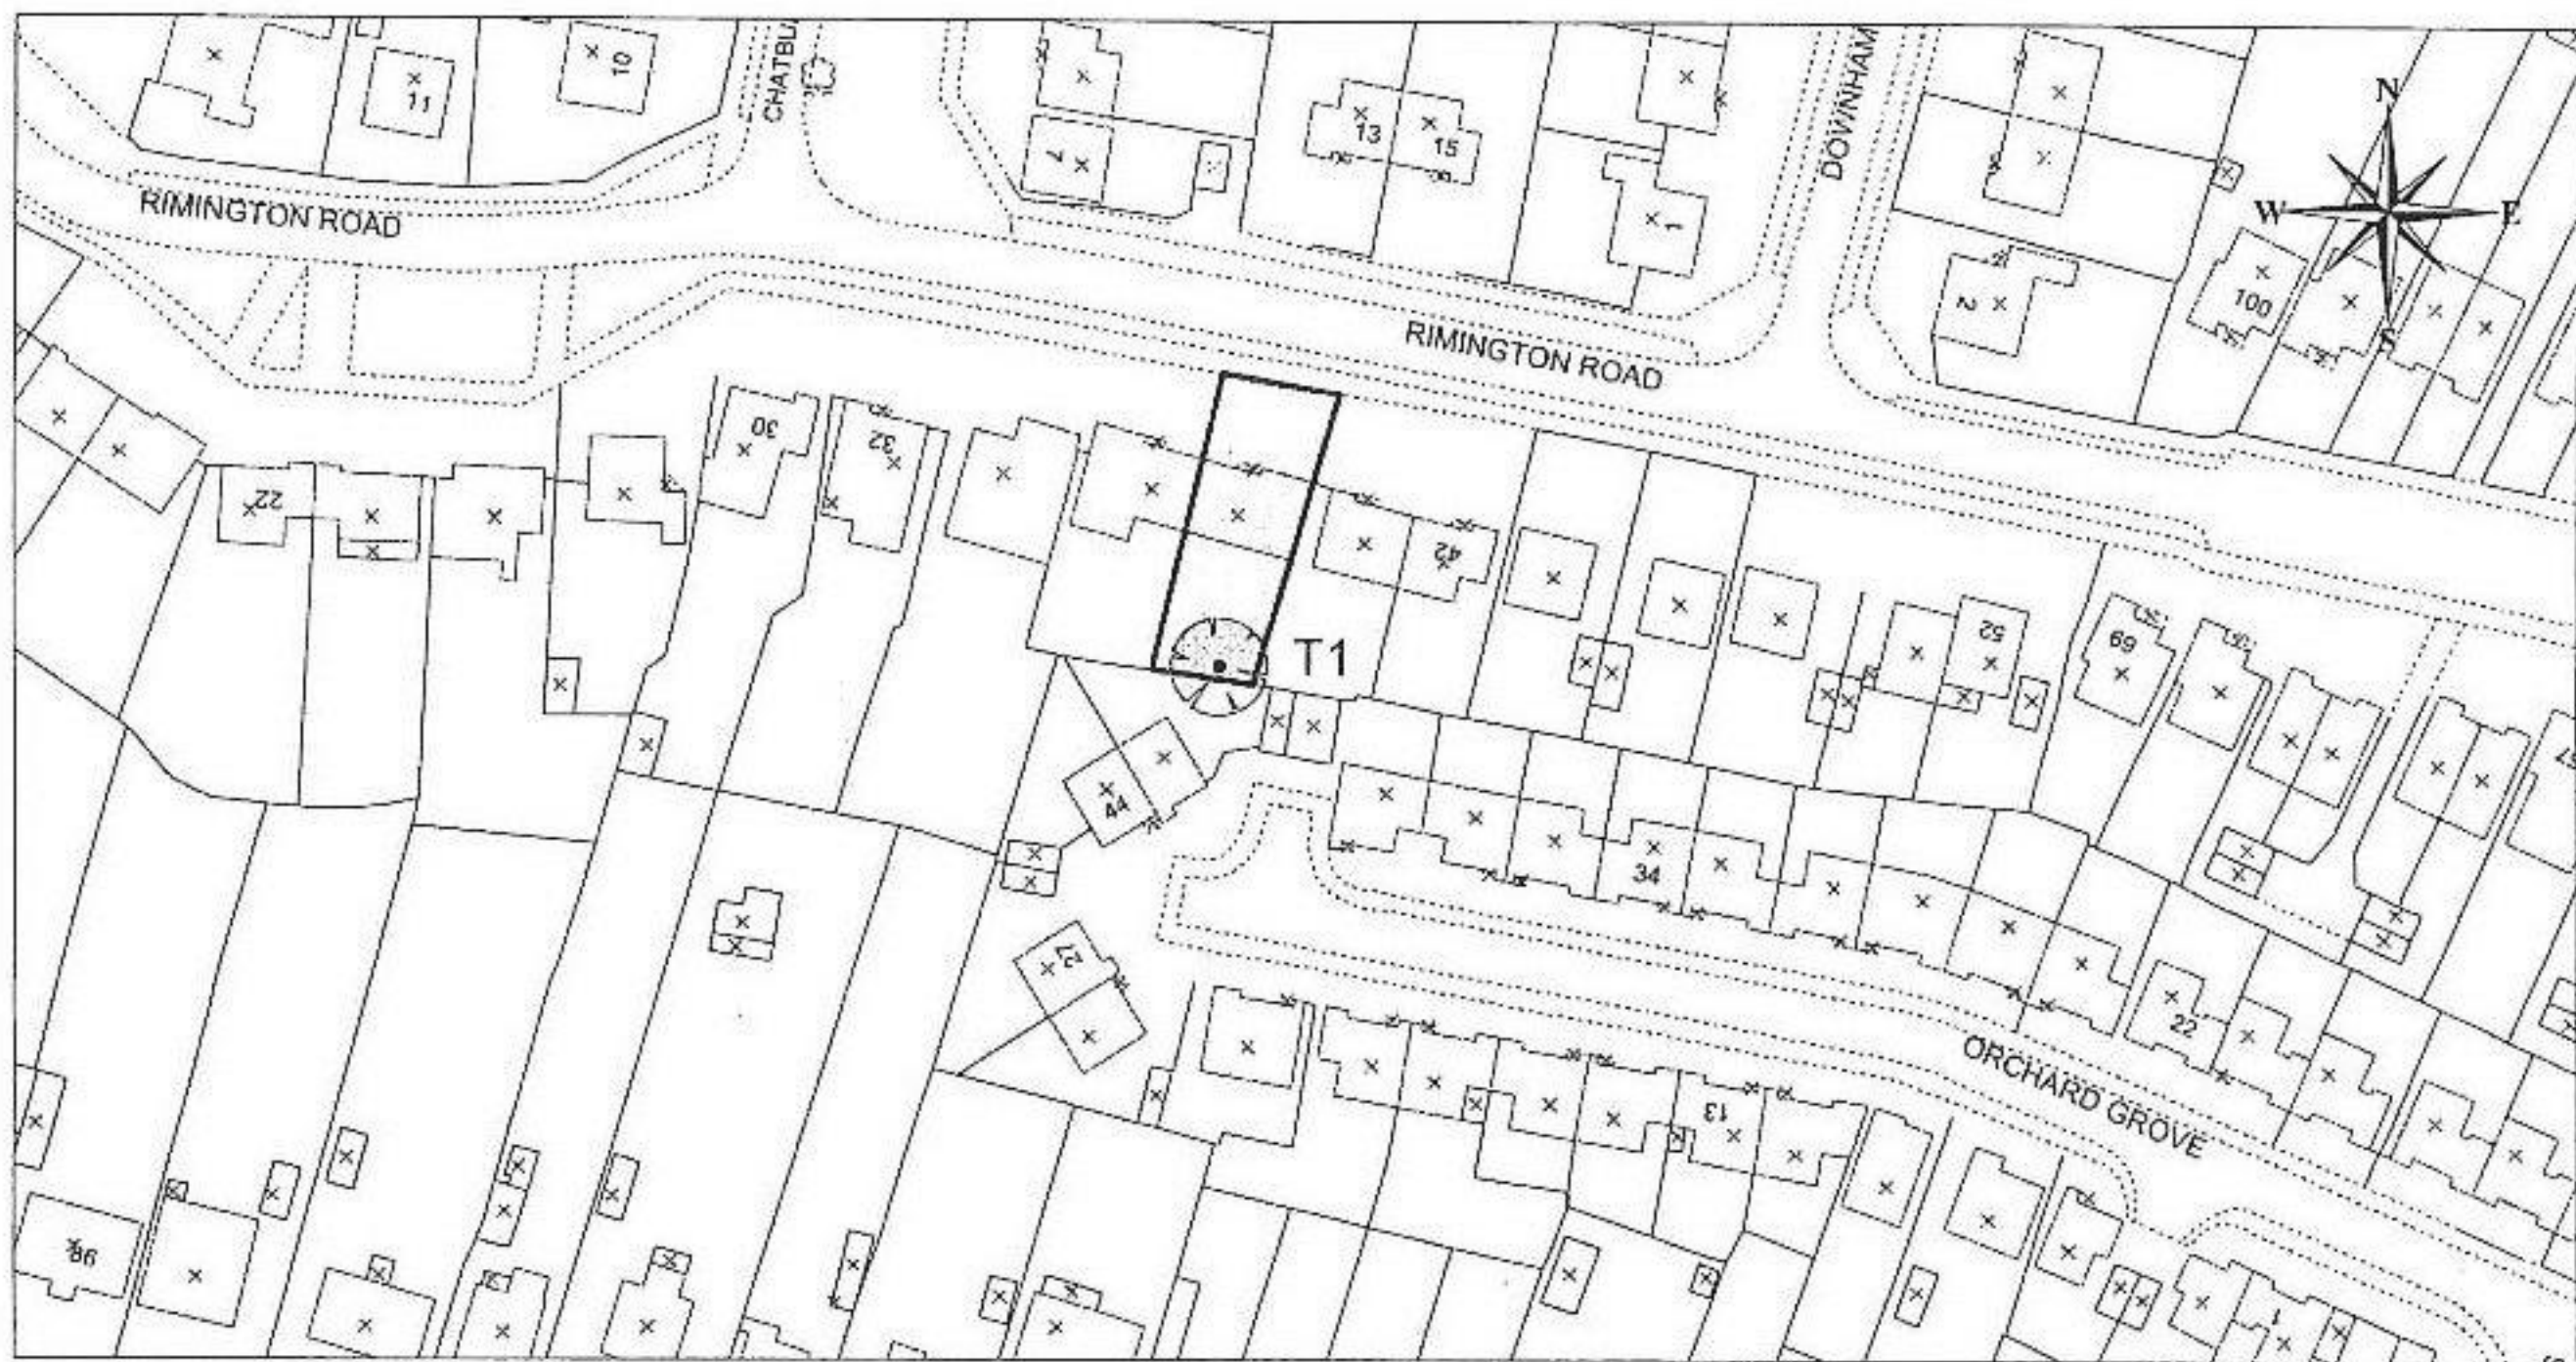

Ref. 1858 T.W.

Drawn By:
Scale: 1:1000

T1 - English Oak (*Quercus robur*)

HAVANT BOROUGH COUNCIL
PLANNING SERVICES

10 OCT 2019

RECEIVED