
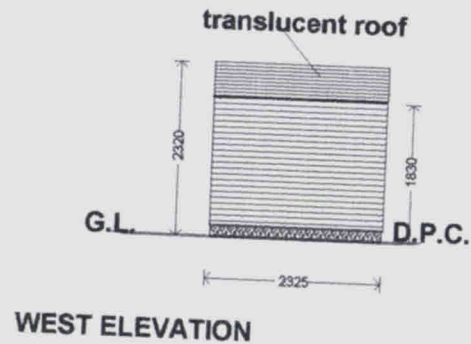
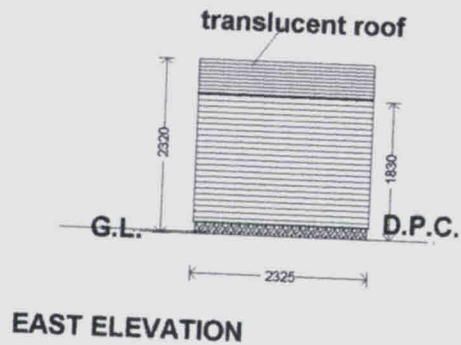
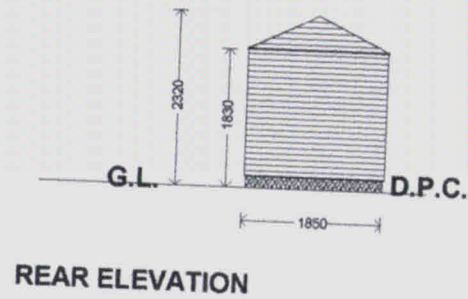
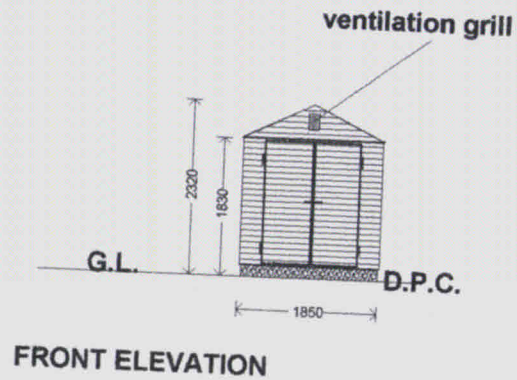


Notes

Metal flat pack shed on reinforced concrete base
Colour of walls and doors are charcoal grey
Roof 'Translucent' sheets
Shed used for storage of Lawn mower, gardening items, etc.

Scale block 1:100

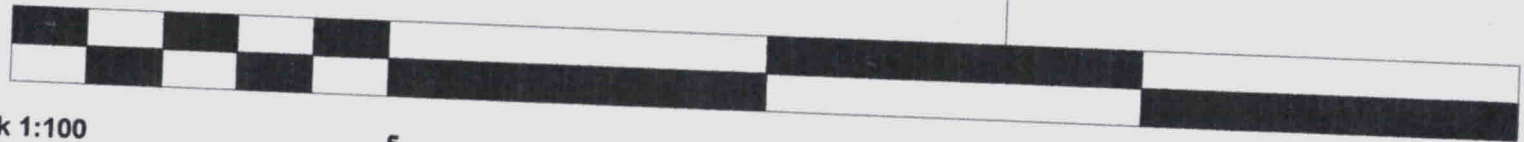

Notes

Name Mr W. Parker
7 Marshall Road
Hayling Island PO 119NH

Job Title Rtrospetive planning for existing
3 No garden sheds.

Scale
1: 100

Drawn by Mac

Date Sept 2022

Drawing Title
Plans and elevations
for steel storage shed

Drg No
B.P.007/5

Rev