

SITE LOCATION PLAN
AREA 2 HA
SCALE 1:1250 on A4
CENTRE COORDINATES: 472872, 108594




Supplied by Streetwise Maps Ltd
www.streetwise.net
Licence No: 100047474
05/07/2018 11:42



22 June 2018 at 17:44



22 June 2018 at 17:44

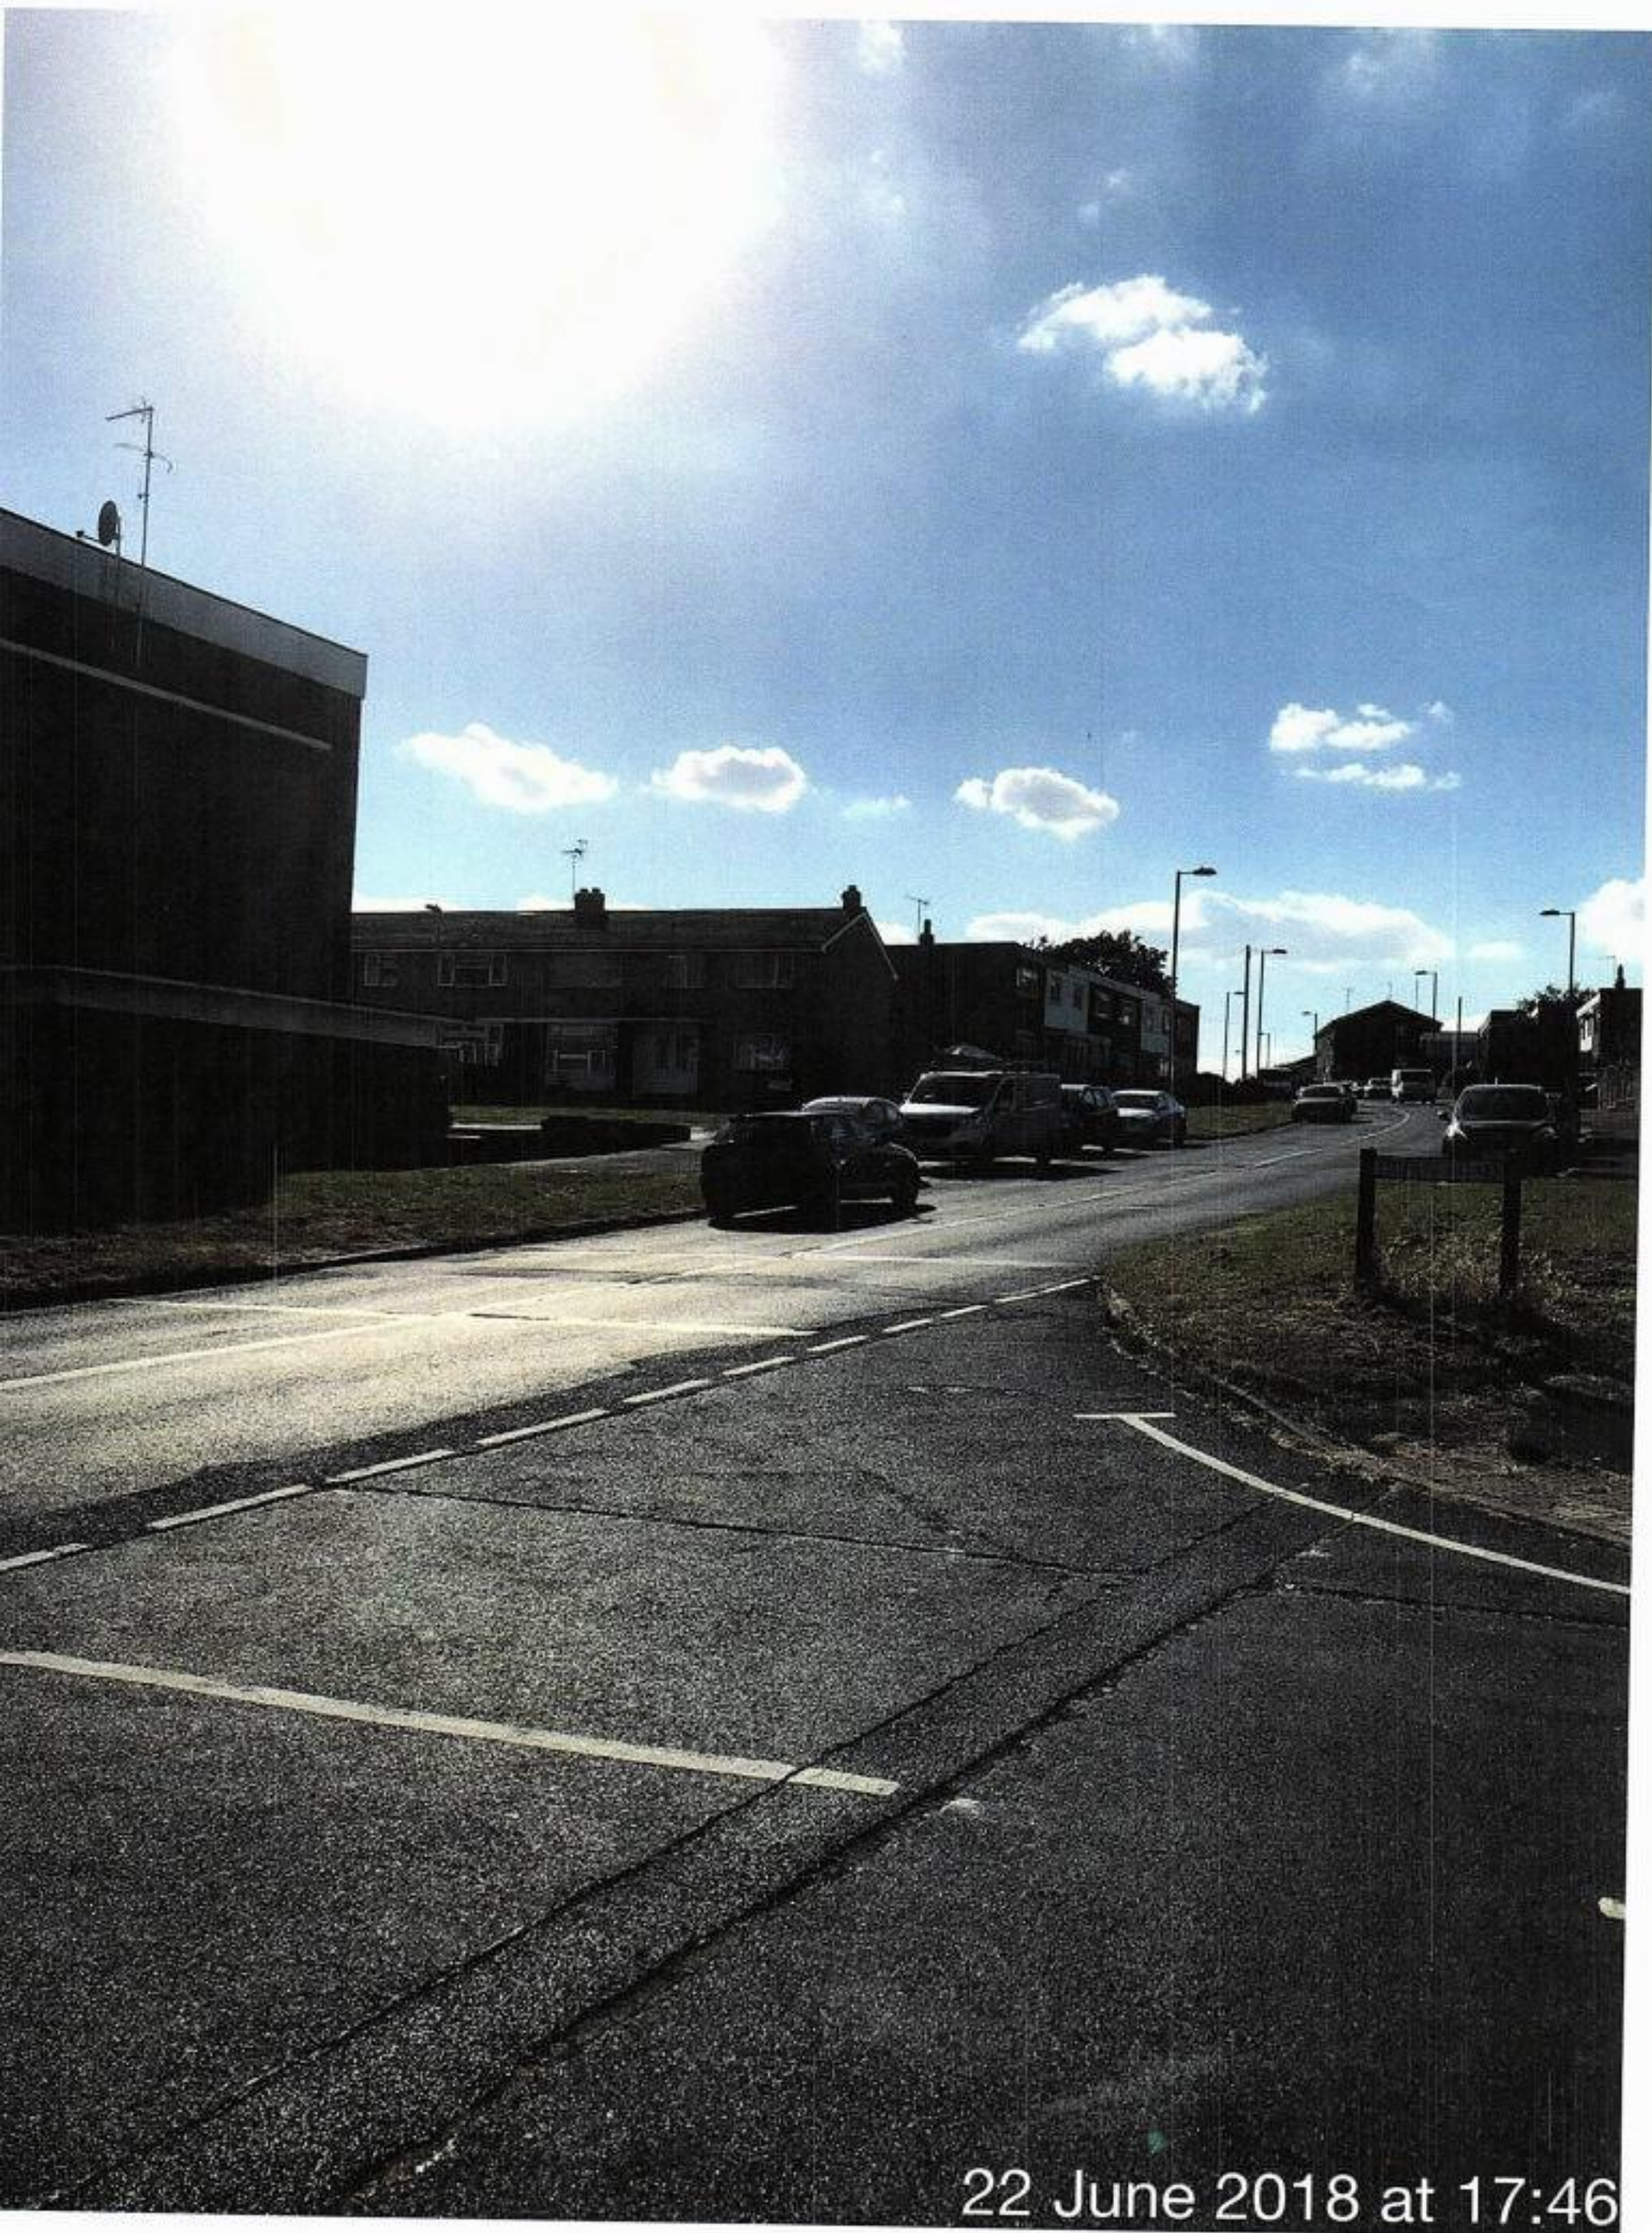

22 June 2018 at 17:46









23 June 2018 at 19:10



24 June 2018 at 12:14





24 June 2018 at 12:11



24 June 2018 at 21:27



24 June 2018 at 21:28





25 June 2018 at 17:20



25 June 2018 at 17:21



25 June 2018 at 17:21



25 June 2018 at 17:21



25 June 2018 at 17:21



26 June 2018 at 17:59



26 June 2018 at 17:59



27 June 2018 at 04:59




27 June 2018 at 17:23



27 June 2018 at 17:23



27 June 2018 at 17:22

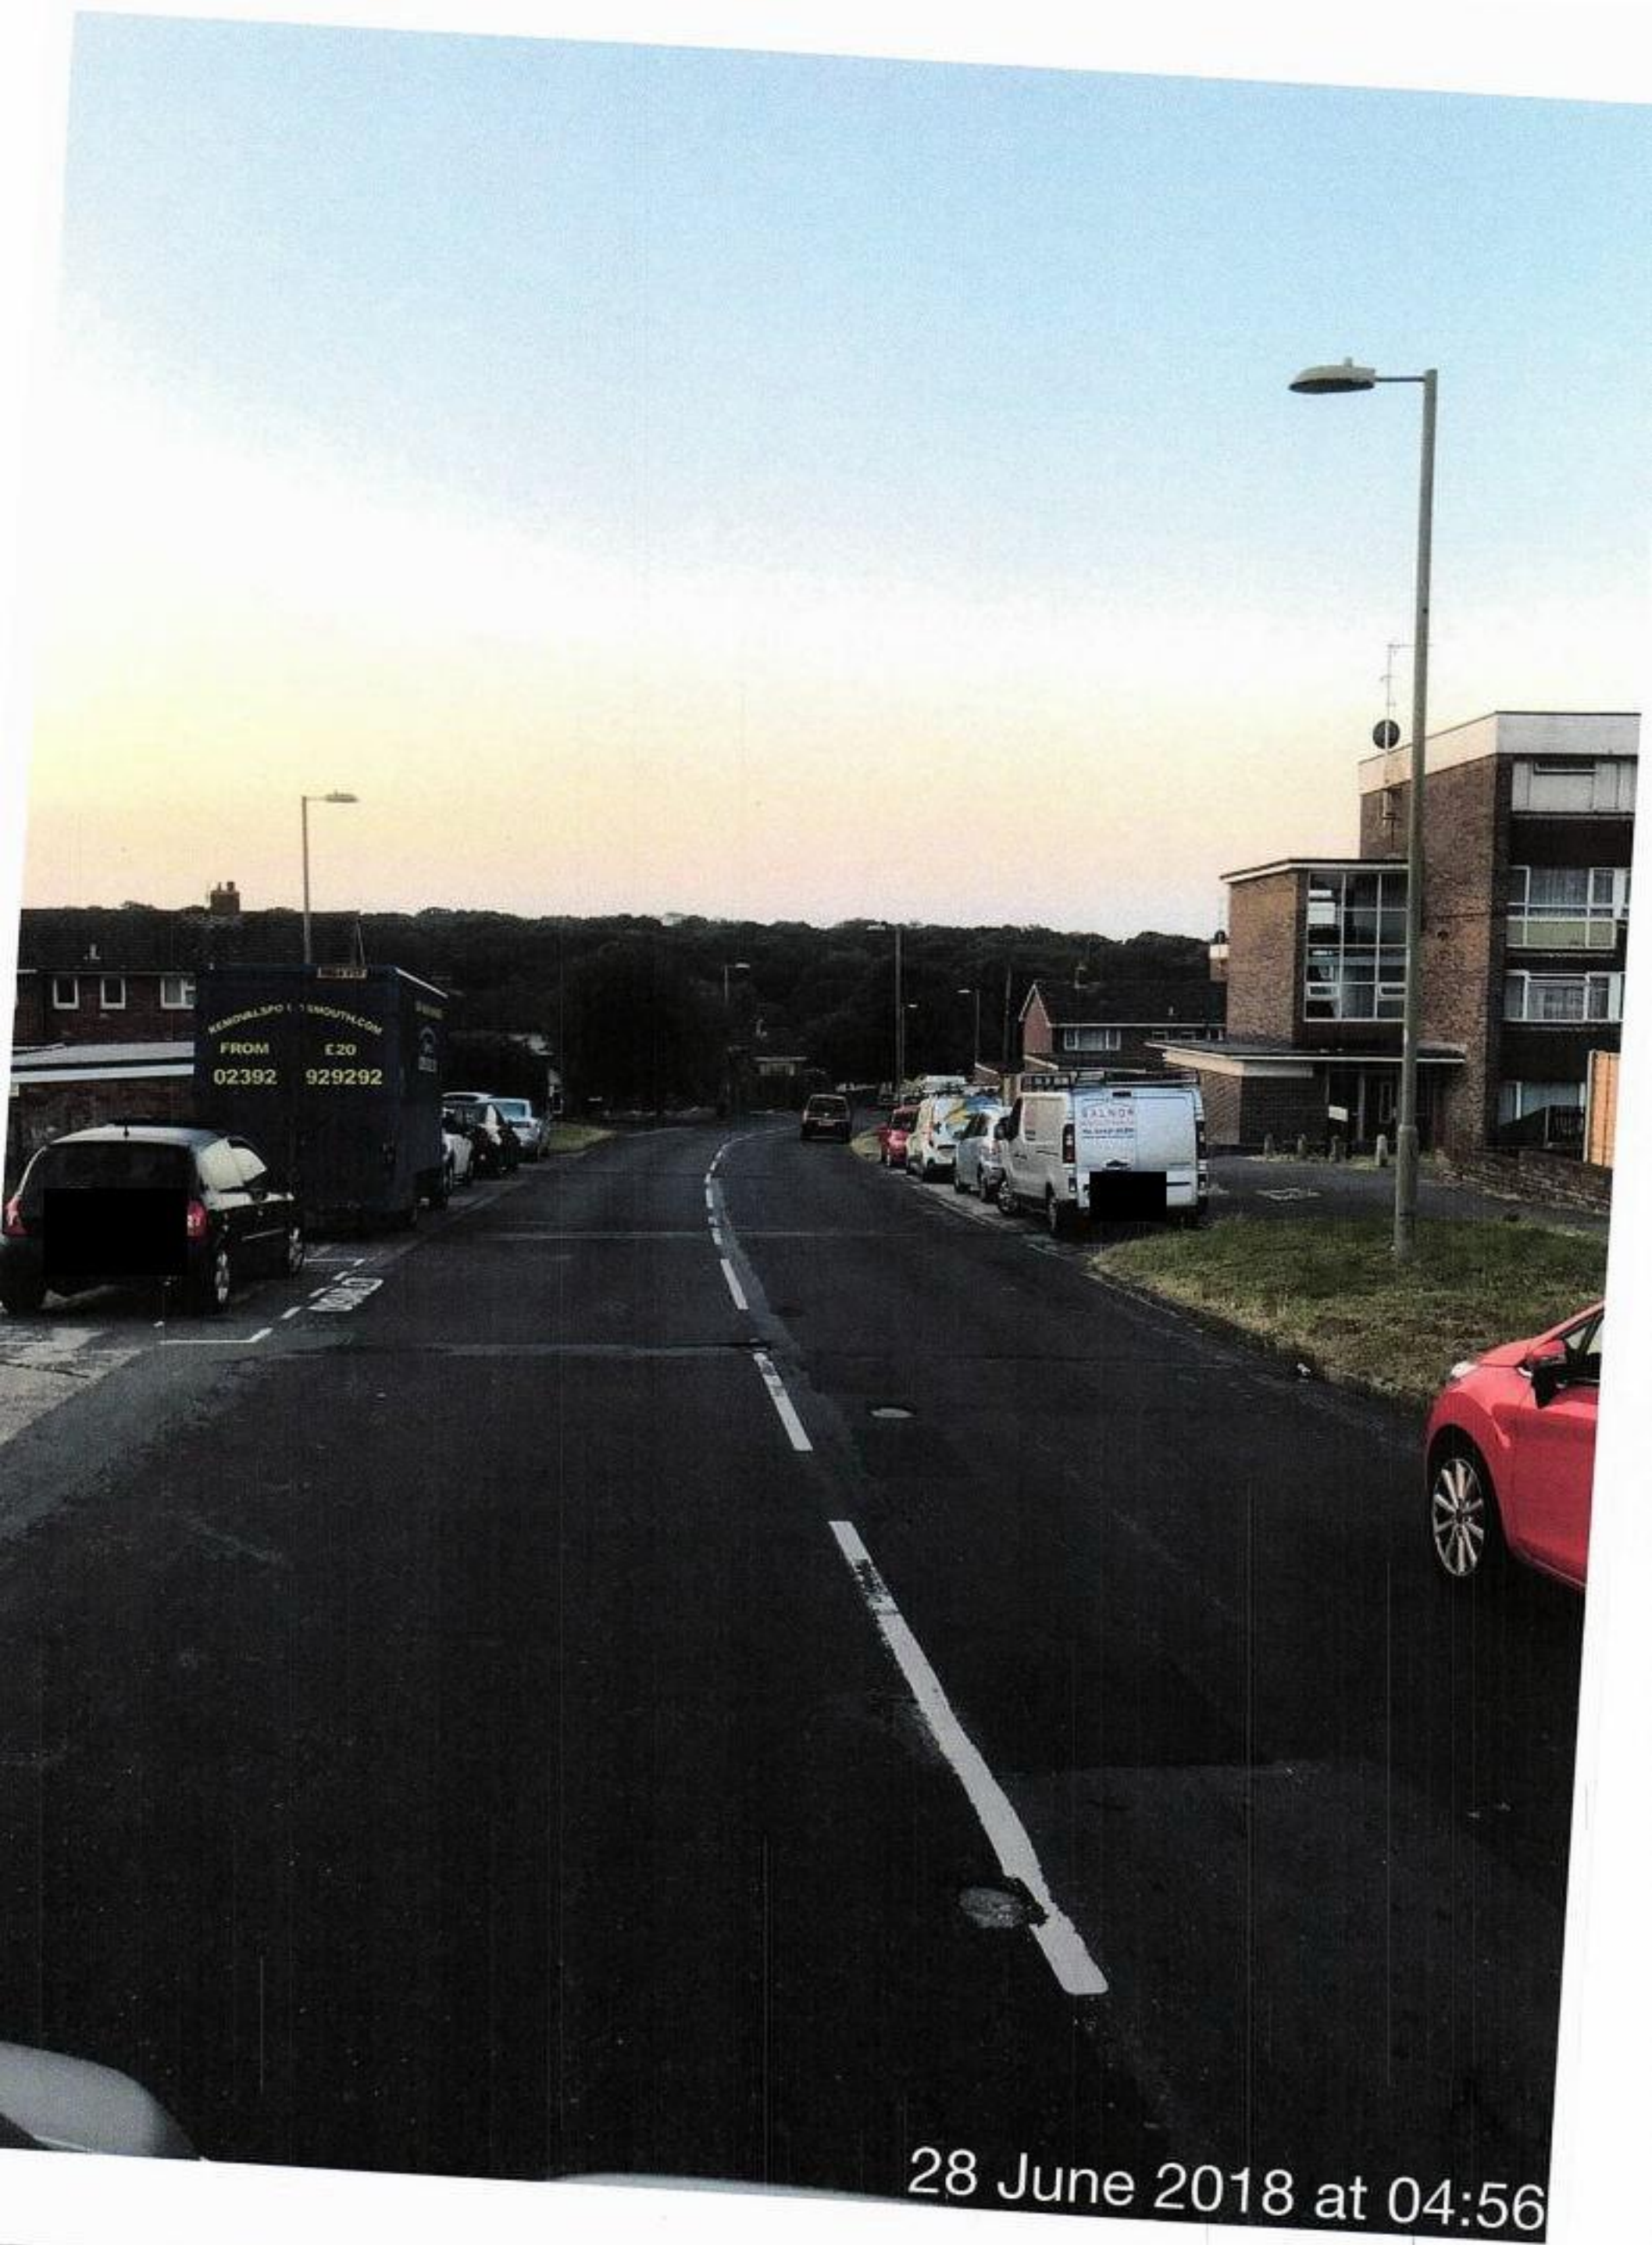

28 June 2018 at 04:56



28 June 2018 at 04:57



28 June 2018 at 17:29



28 June 2018 at 17:29