

20th March 2017

Head of Planning
Havant Borough Council
Public Service Plaza
Civic Centre Road
Havant
PO9 2AX

Mr & Mrs B Goulding
Parklands House
Forest Road
Denmead
PO7 6TZ

F.A.O. Mr Andrew Biltcliff
REF: APP/16/00837 Land R/O 136 Stakes Hill Road

Dear Sir or Madam:


Please find enclosed sample materials for the above application:

We wish to use a Red brick from ground floor level up to first floor level then Marley Eternit concrete fireboard in Grey/Brown with Grey Aluminium windows & Real Slate roof.


Picture enclosed showing finished look.


Plan showing site levels enclosed.

Yours sincerely

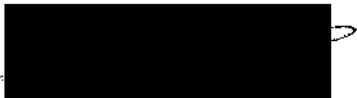


Mr Barrie Goulding

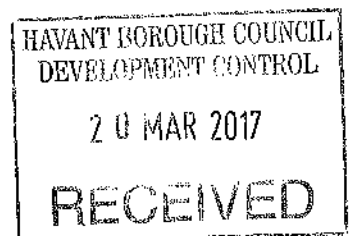


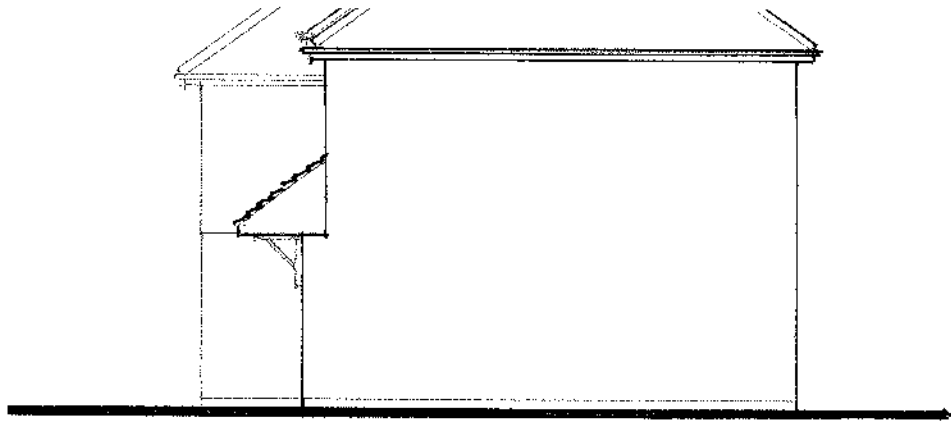



ST 1:100

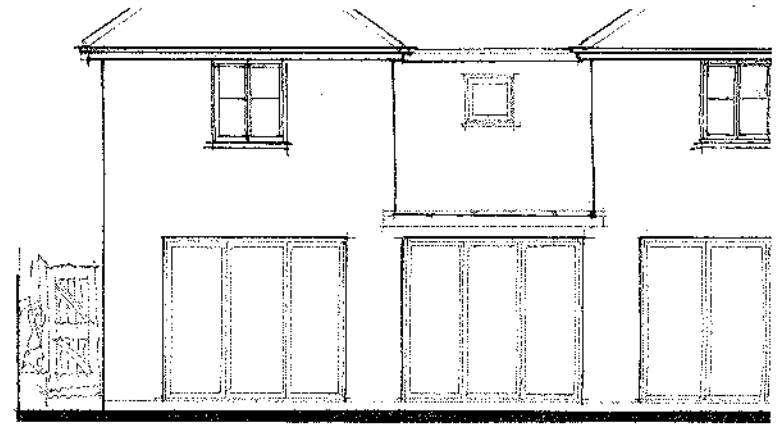

SOUTH WEST 1:100

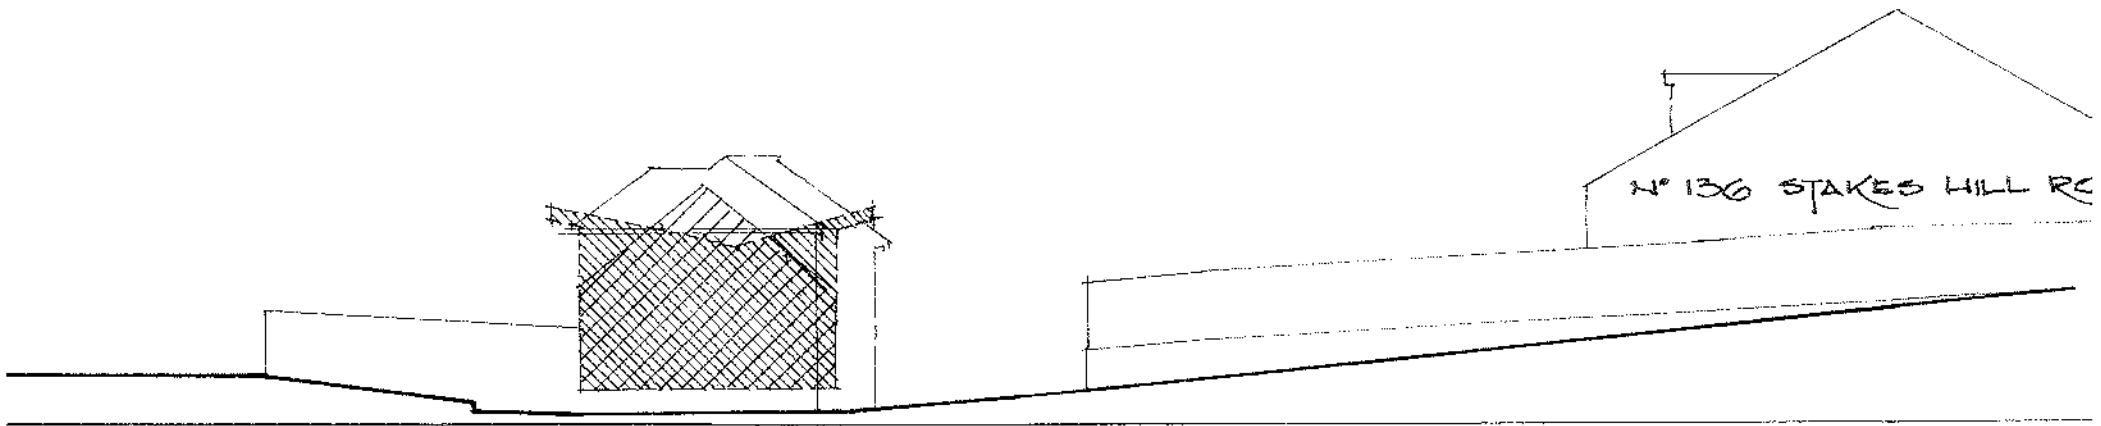

SECTION 1:200

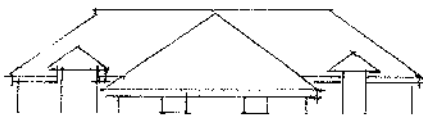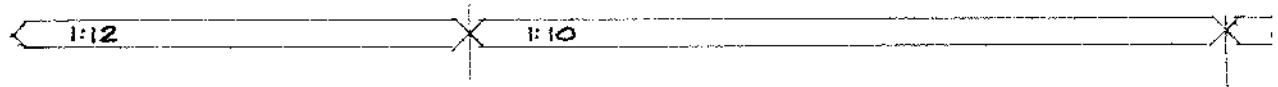

Rev. A Dormer to
Nov 2016 'Velux' etc