
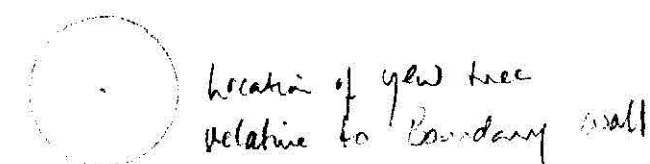
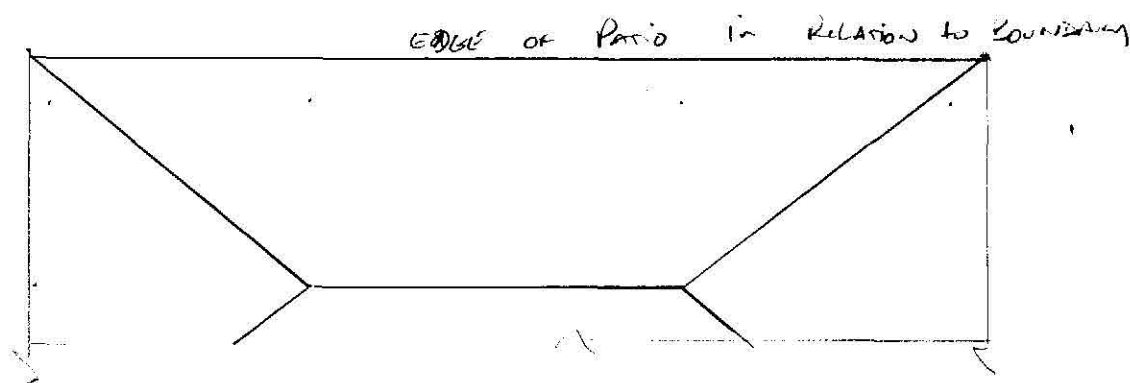


HAVANT BOROUGH
COUNCIL
11 AUG 2022
RECEIVED

Supporting Document Relating to
Planning Application at THE OLD RECTORY, 2, DRURY LANE

Line of Main Wall

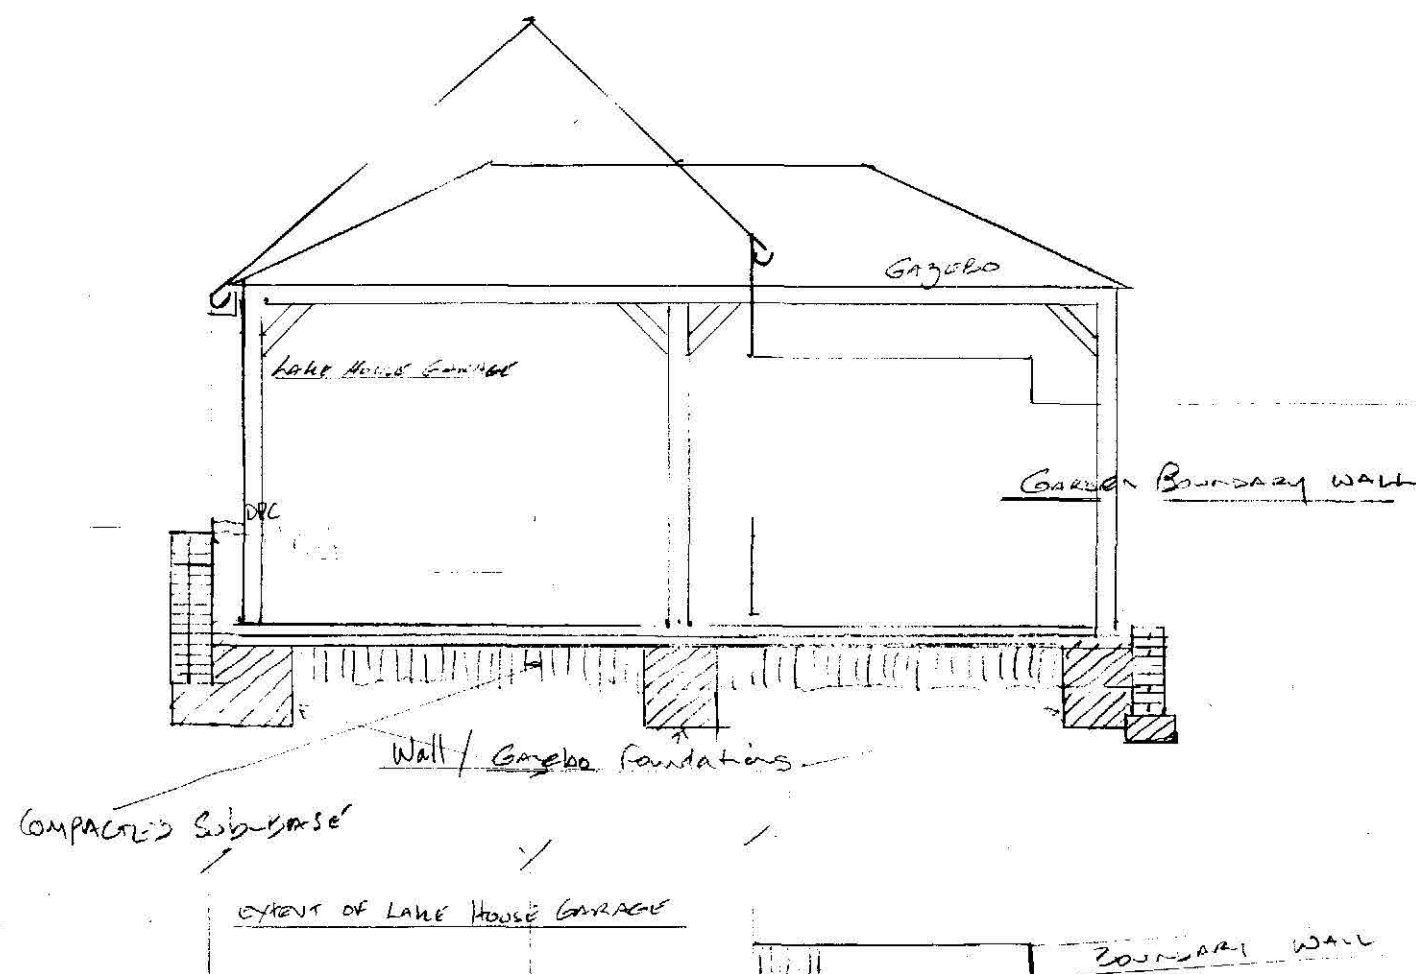

Scale 1:50