


**ADDITION TO FORM DOUBLE GARAGE AT FRONT.
16, NORTH SHORE ROAD, HAYLING IS, HANTS.
FOR MR & MRS I.HALL.**

HAVANT BOROUGH
COUNCIL
25 APR 2022
RECEIVED

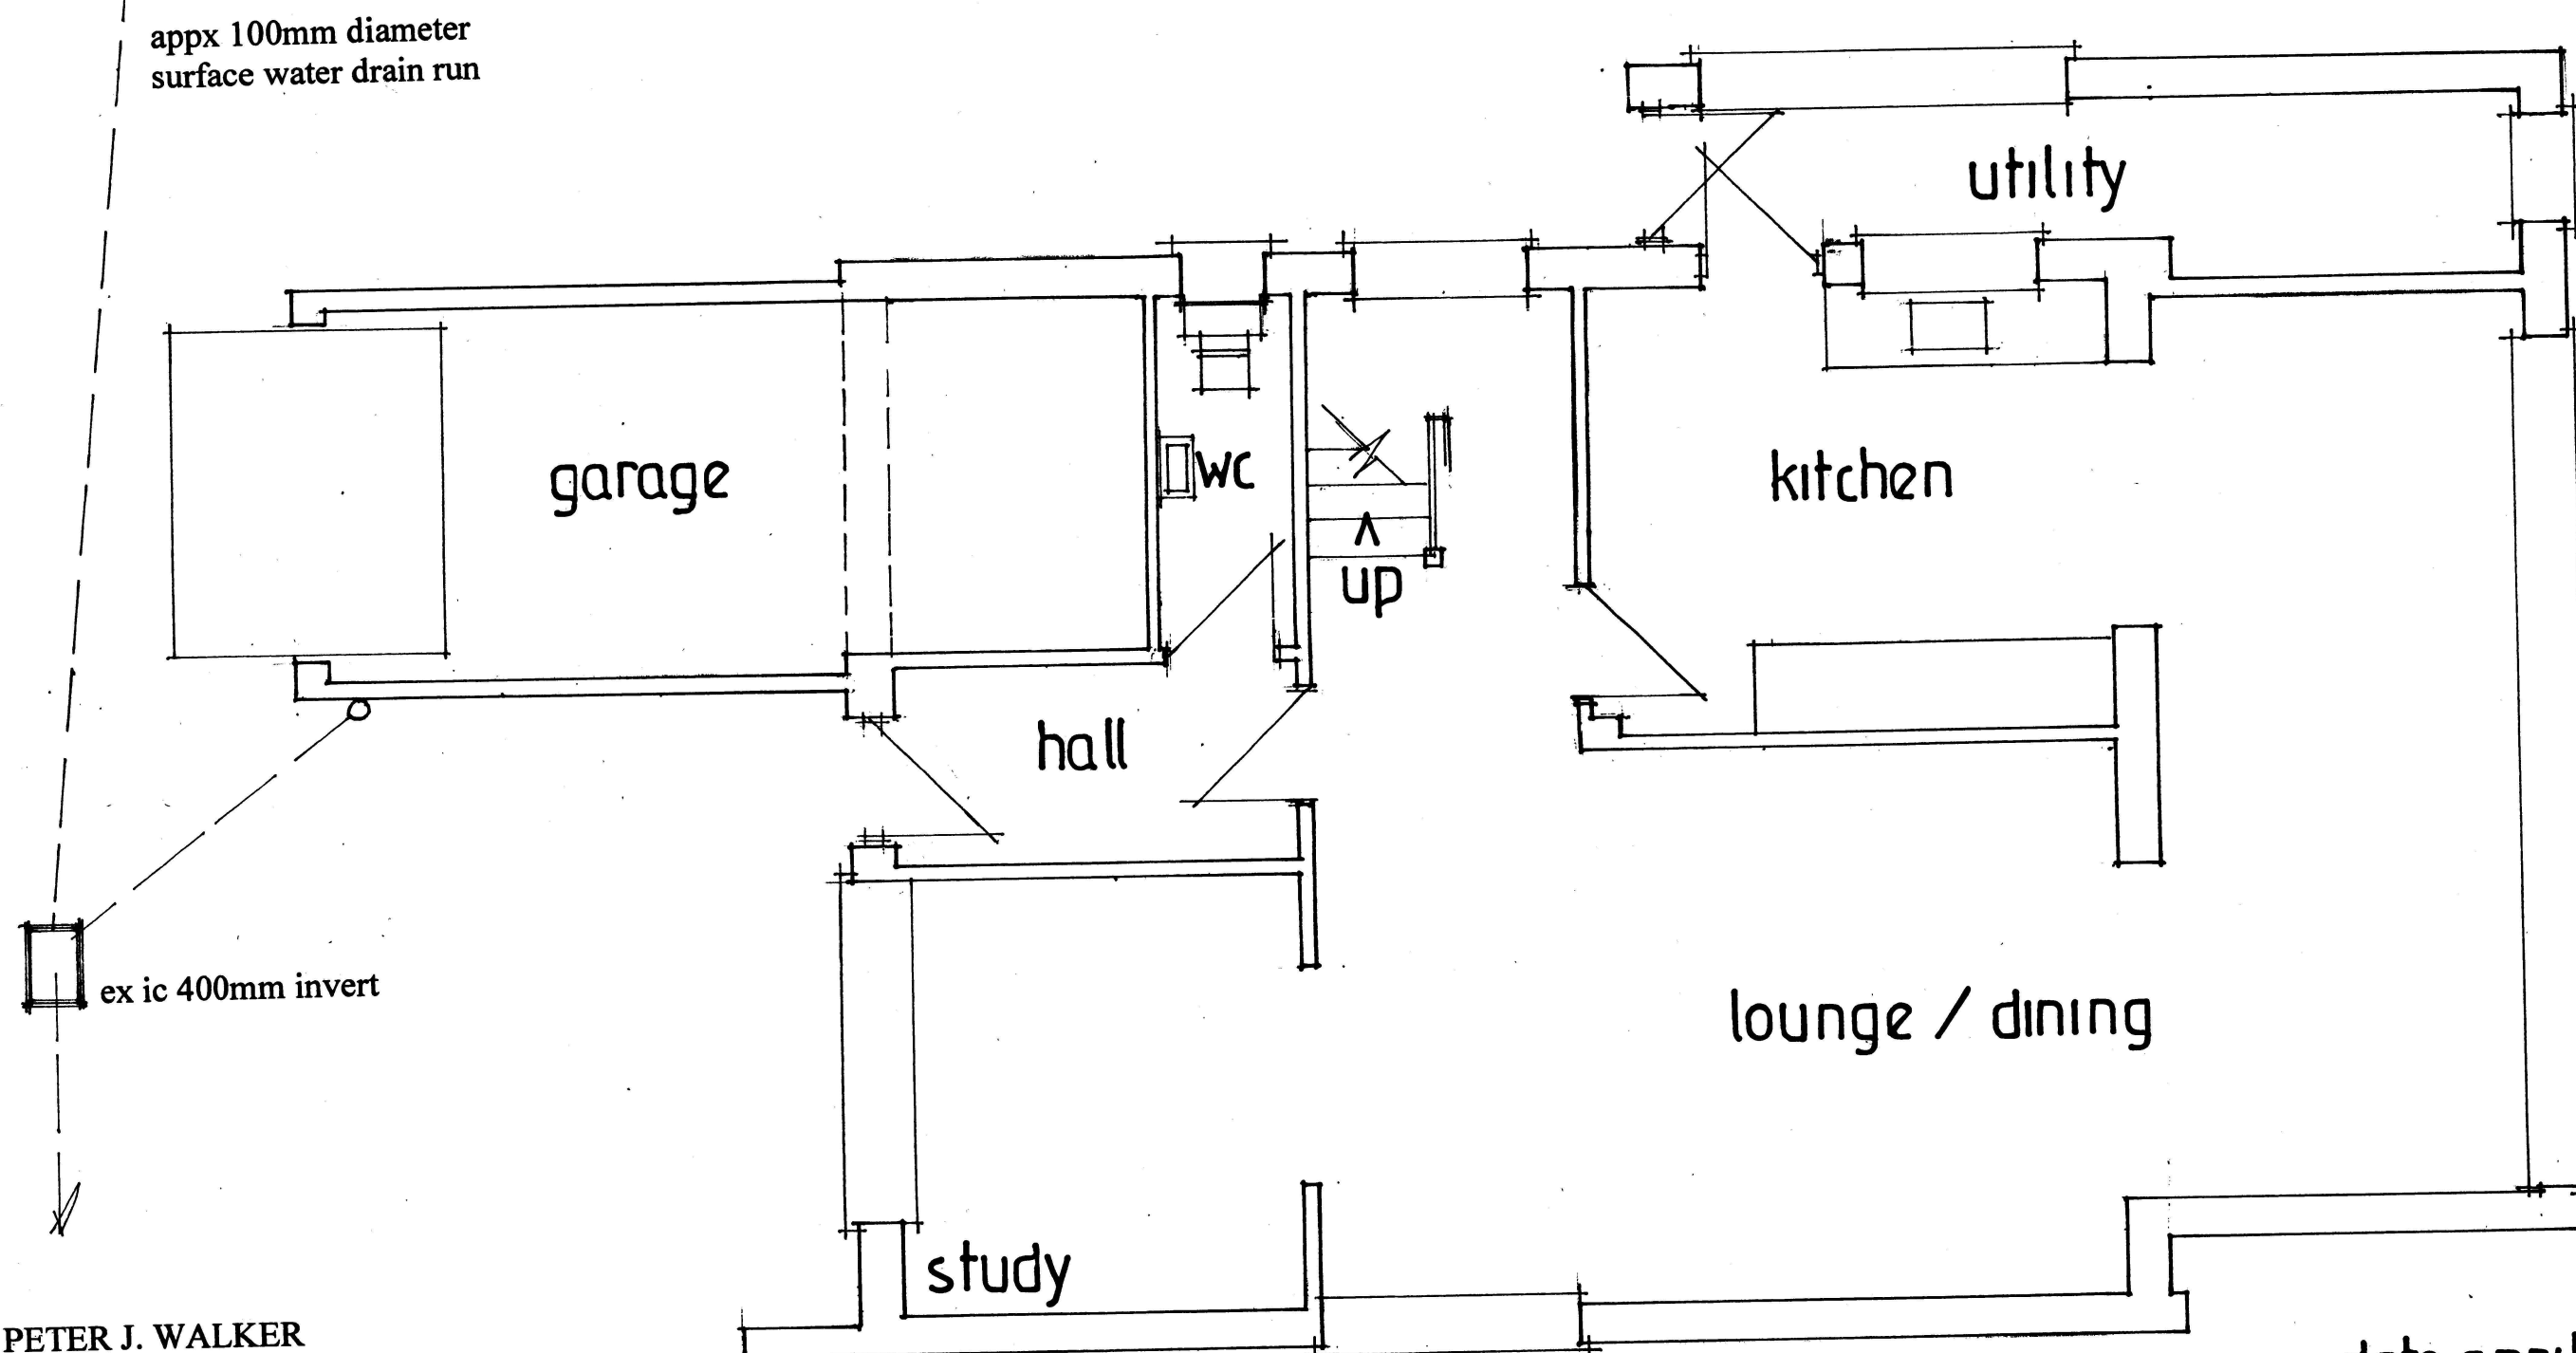

PETER J. WALKER
ISLAND DESIGN
182 SEAFRONT, HAYLING ISLAND, HANTS
PO11 9AN
TEL: 02392467571

EXISTING GROUND FLOOR

date april 22
scale 1:50

"REVISED"