



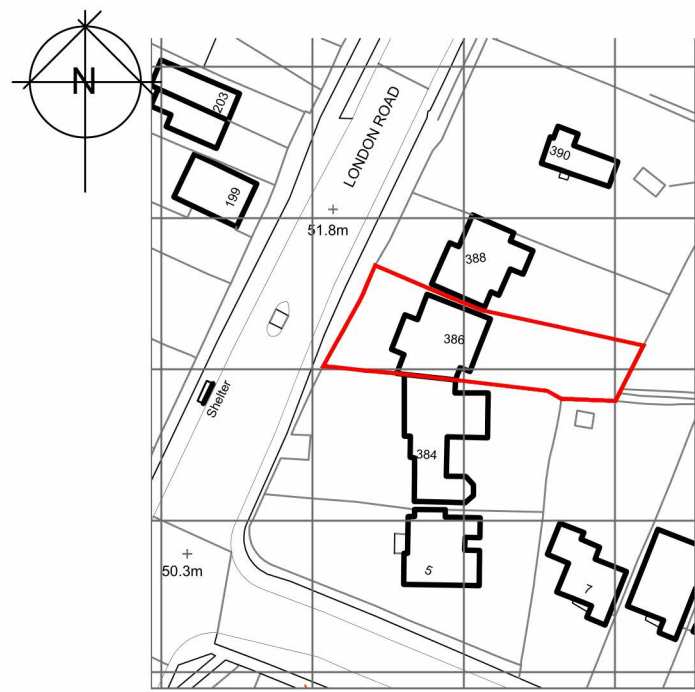

© Crown copyright 2025 Ordnance Survey 100053143


1 Location Plan

Scale: 1:1250

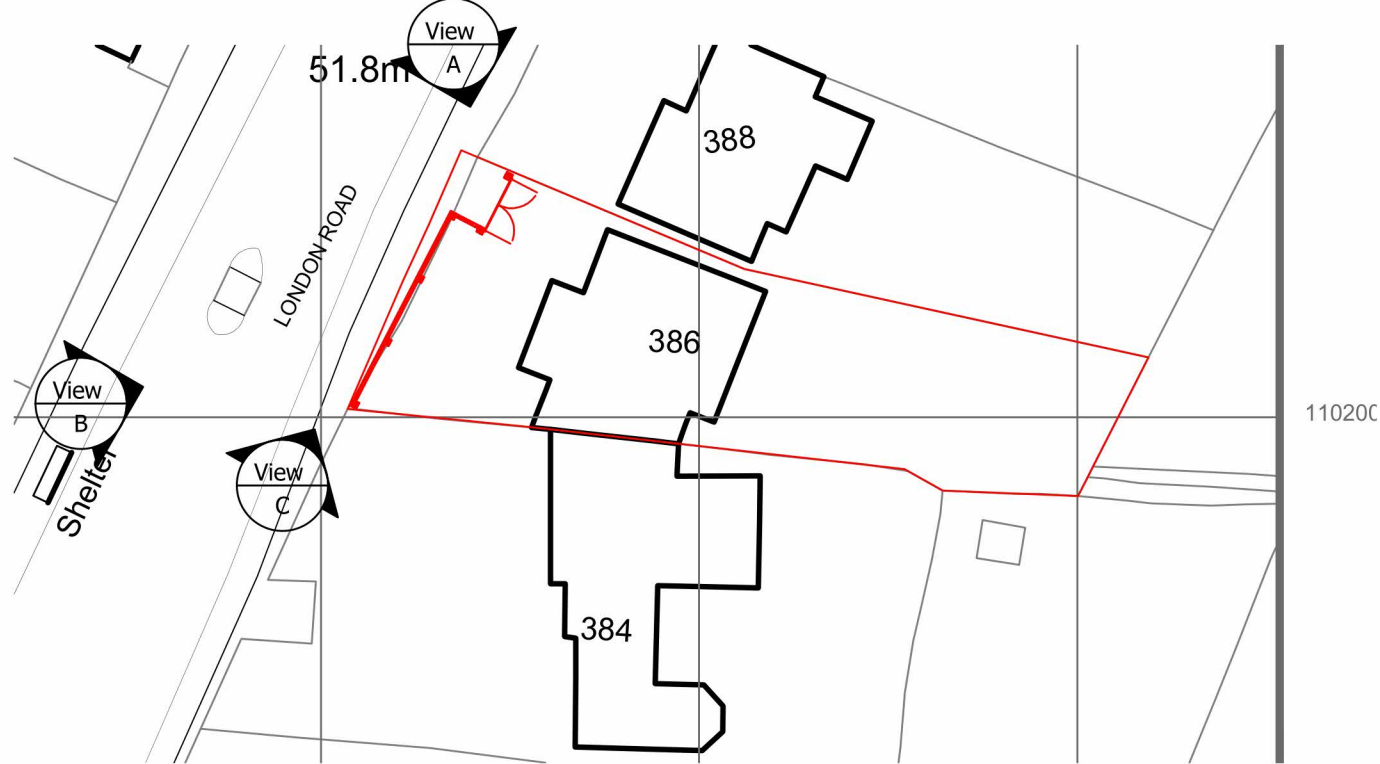


2 Existing & Proposed Block Plan

Scale: 1:500

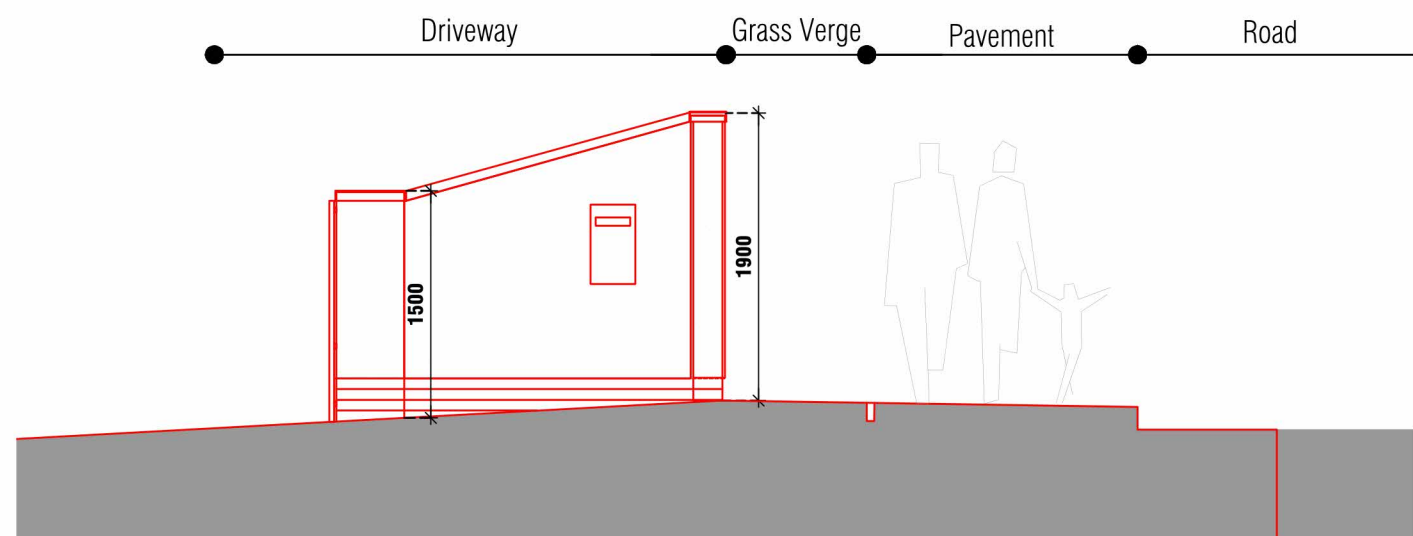


5 Typical Section

Scale: 1:50

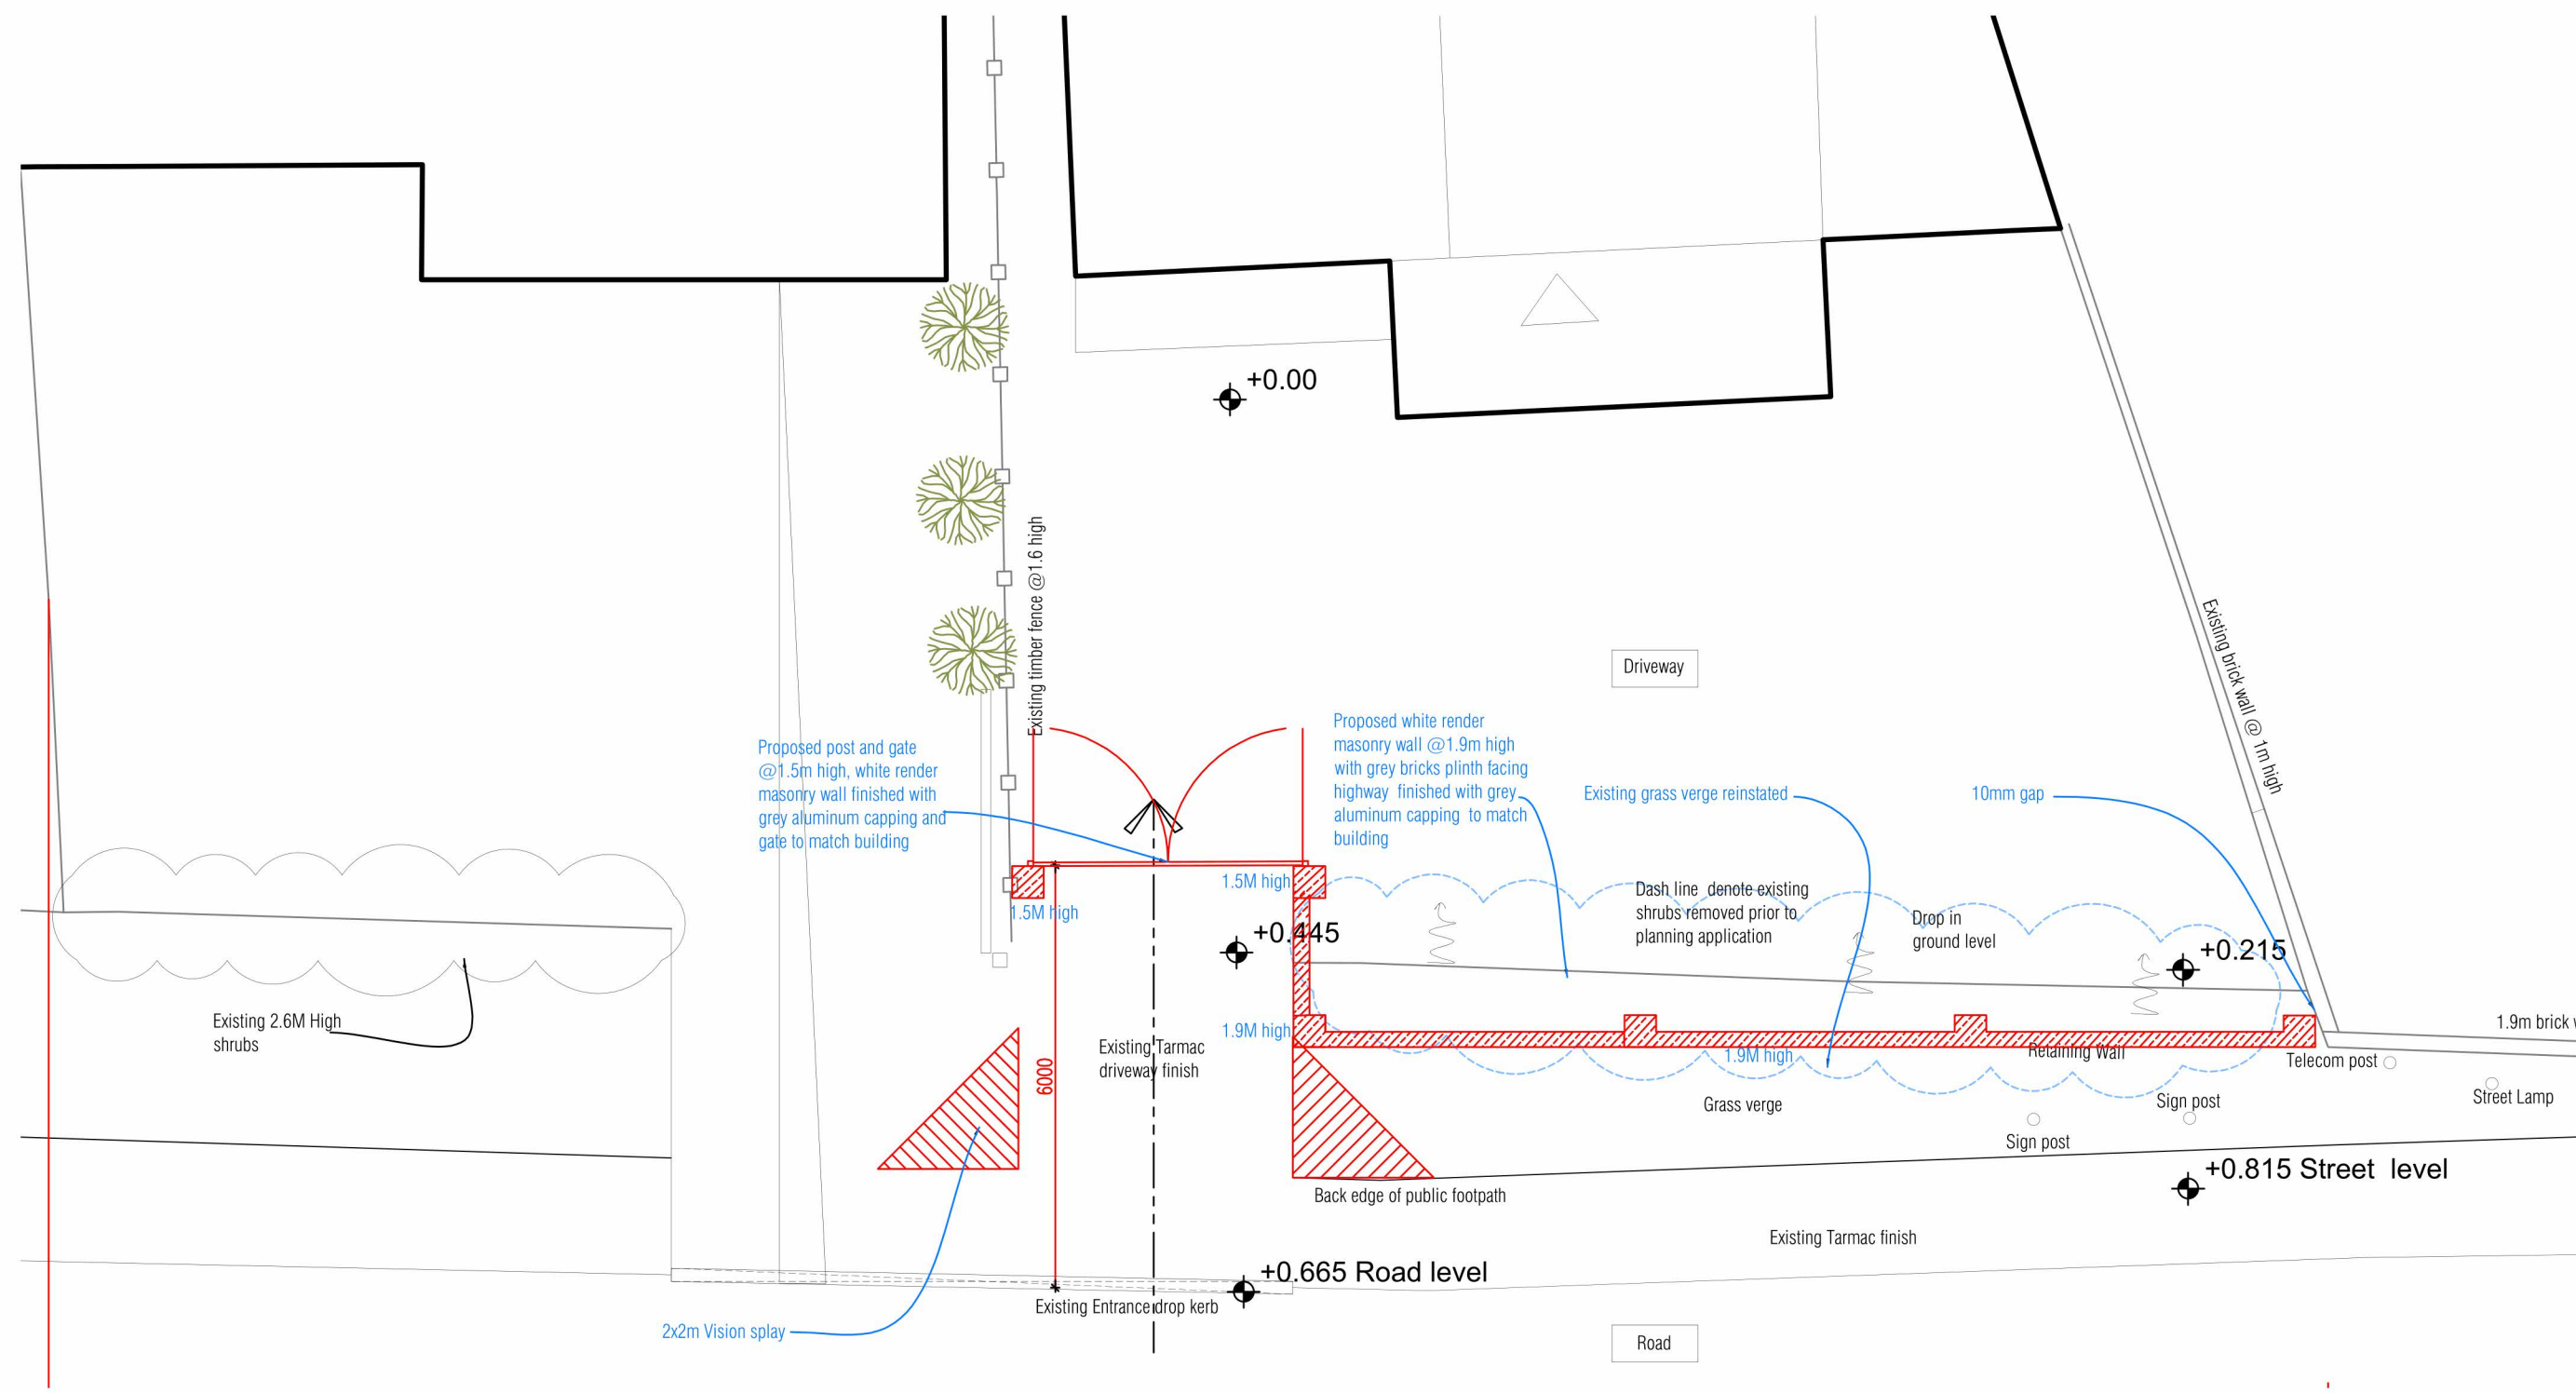

3 Existing & Proposed Diveway Plan

Scale: 1:100

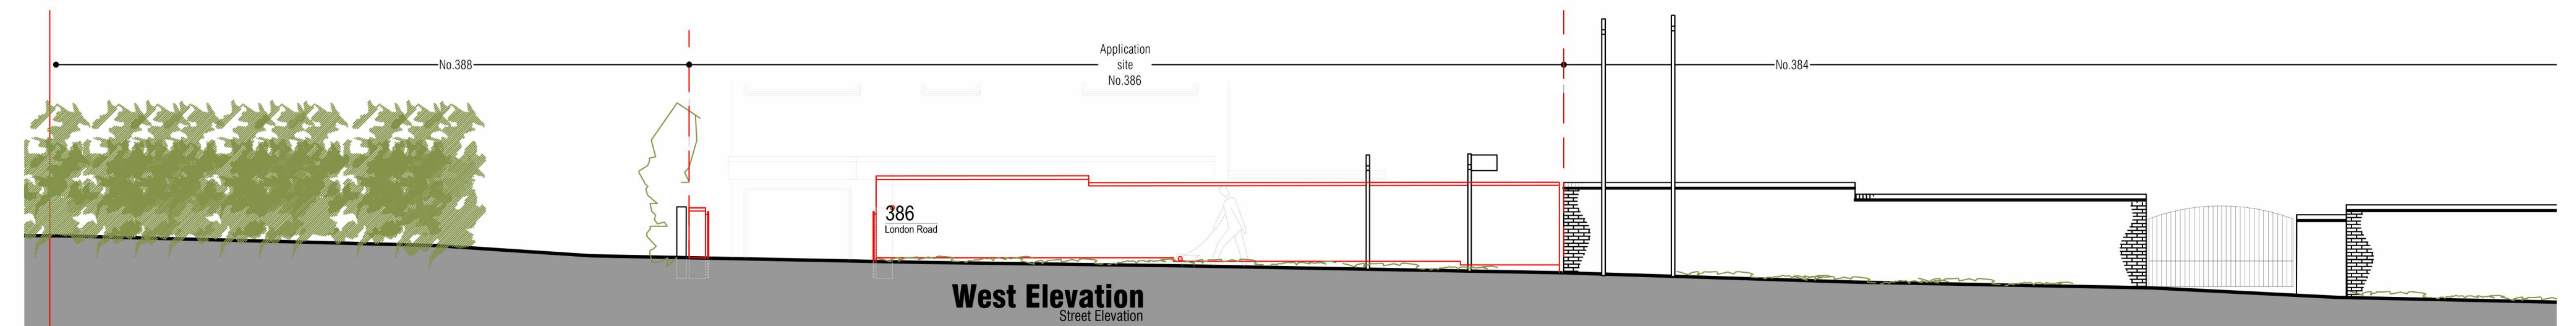

4 Proposed Boundary Wall Elevation

Scale: 1:100



View A



View B



View C

6 Site Photos

Scale: 1:NTC

Offices

- Southampton (HQ)**
Freedom Works Mount Pleasant Road, Southampton SO14 0QB
- Portsmouth**
33 Sapphire Ridge, Waterlooiville, PO7 8NY
- Chichester**
Metro House, Northgate, Chichester PO19 1BJ
- Hove**
Creative Hub, Hove, Hove Business Centre, Fonthill Rd, Hove BN3 6HA
- Guildford**
Parallel House, 32 London Rd, Guildford GU1 2AB

NB

- FIGURED DIMENSIONS MUST BE TAKEN IN PREFERENCE TO SCALED DIMENSIONS AND SITE DIMENSIONS ARE TO BE CHECKED BEFORE WORK IS PUT IN HAND.
- © THIS DRAWING IS THE COPYRIGHT OF MC ARCHITECTURAL DESIGN AND MUST NOT BE REPRODUCED OR USED WITHOUT THEIR WRITTEN PERMISSION.
- IT IS THE SOLE RESPONSIBILITY OF THE BUILDING OWNER TO DRAW UP ALL LEGAL AGREEMENTS WITH ADJOINING PROPERTY OWNER TO COVER THE OVER HANGING OF ANY FASCIAS, GUTTERING, FOUNDATIONS OR ANY PART OF THE BUILDING. MC ARCHITECTURAL DESIGN CAN NOT BE HELD RESPONSIBLE IN ANY WAY WHATSOEVER FOR ANY LEGAL COSTS OR OTHER COSTS INCURRED THROUGH ANY NEIGHBOURHOOD DISPUTES.
- IT IS THE SOLE RESPONSIBILITY OF THE BUILDING OWNER TO COMPLY WITH THE PARTY WALL ACT 1996. MC ARCHITECTURAL DESIGN CAN NOT BE HELD RESPONSIBLE IN ANY WAY IF NON COMPLIANCE IS ADOPTED.

Rev.	Description:-	Date:-	Chkd by:-
E	Planning issue	07/05/25	
D	Planning issue	29/04/25	
C	Planning issue	27/03/25	
B	Planning issue	22/03/25	
A	Planning issue	24/02/25	

Planning

1:50	0	0.5	1	2	3	5.M.
1:100	0	1	2	4	7	10.M.
1:200	0	2	4	8	14	20.M.
1:1250	0	10	25	50	85	125.M.

Client:-

Mr & Mrs Mulins

Scale:-

1:50/100/200/1250 @A1

Drawn By:-

M@C

Checked By:-

Date:-

19-02-25

Date:-

Job.No:-

2202

Drg.No:-

01.01

Rev:-

E

Title:-

Front Boundary Wall
Existing Plans & Elevations

Project:-

386 London Road
Waterlooville
Hants
PO7 7RW



MICIA Design
architectural
Consulting - Design - Build
Portsmouth - Southampton - Chichester - Hove - Guildford

02392 98 47 88
designers@mcadesign.uk

www.mcadesign.uk
f i t i n