



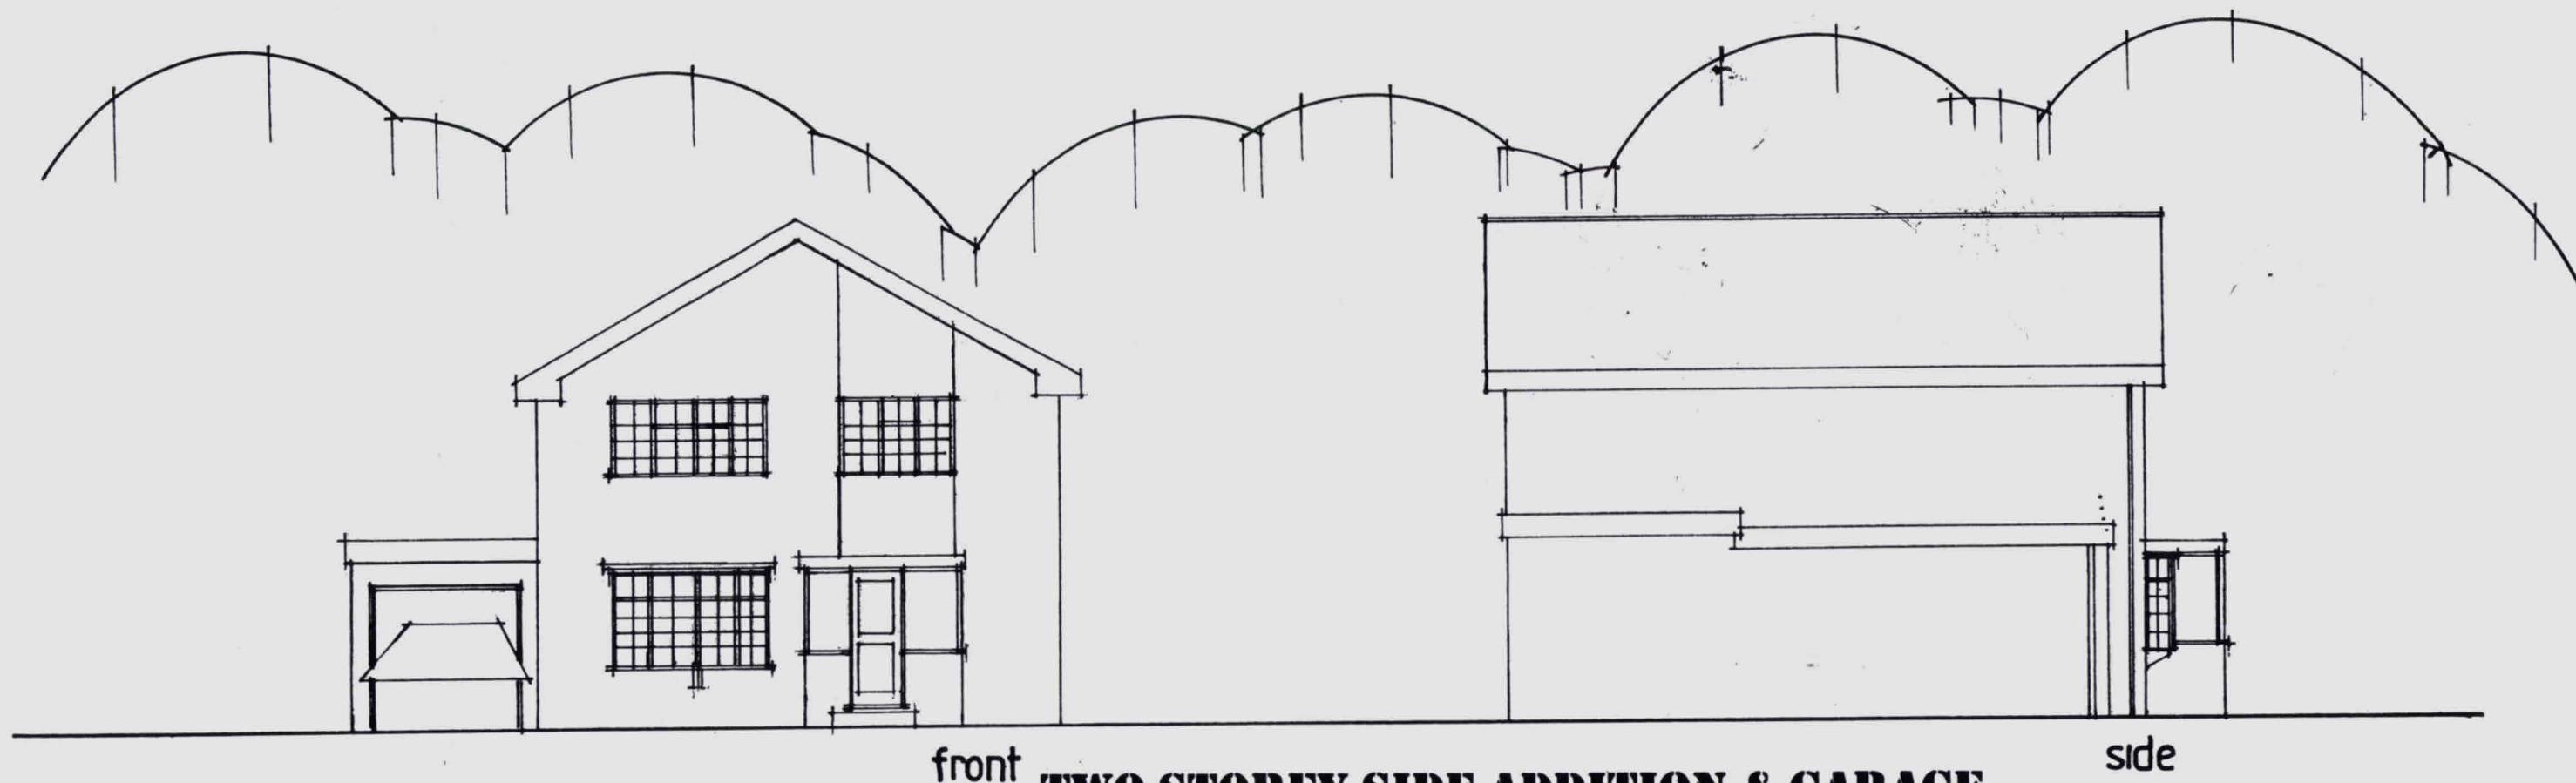

front

side

**TWO STOREY SIDE ADDITION & GARAGE.  
28, DANCES WAY, HAYLING ISLAND, HANTS.  
FOR MR & MRS N. MALLIN.**

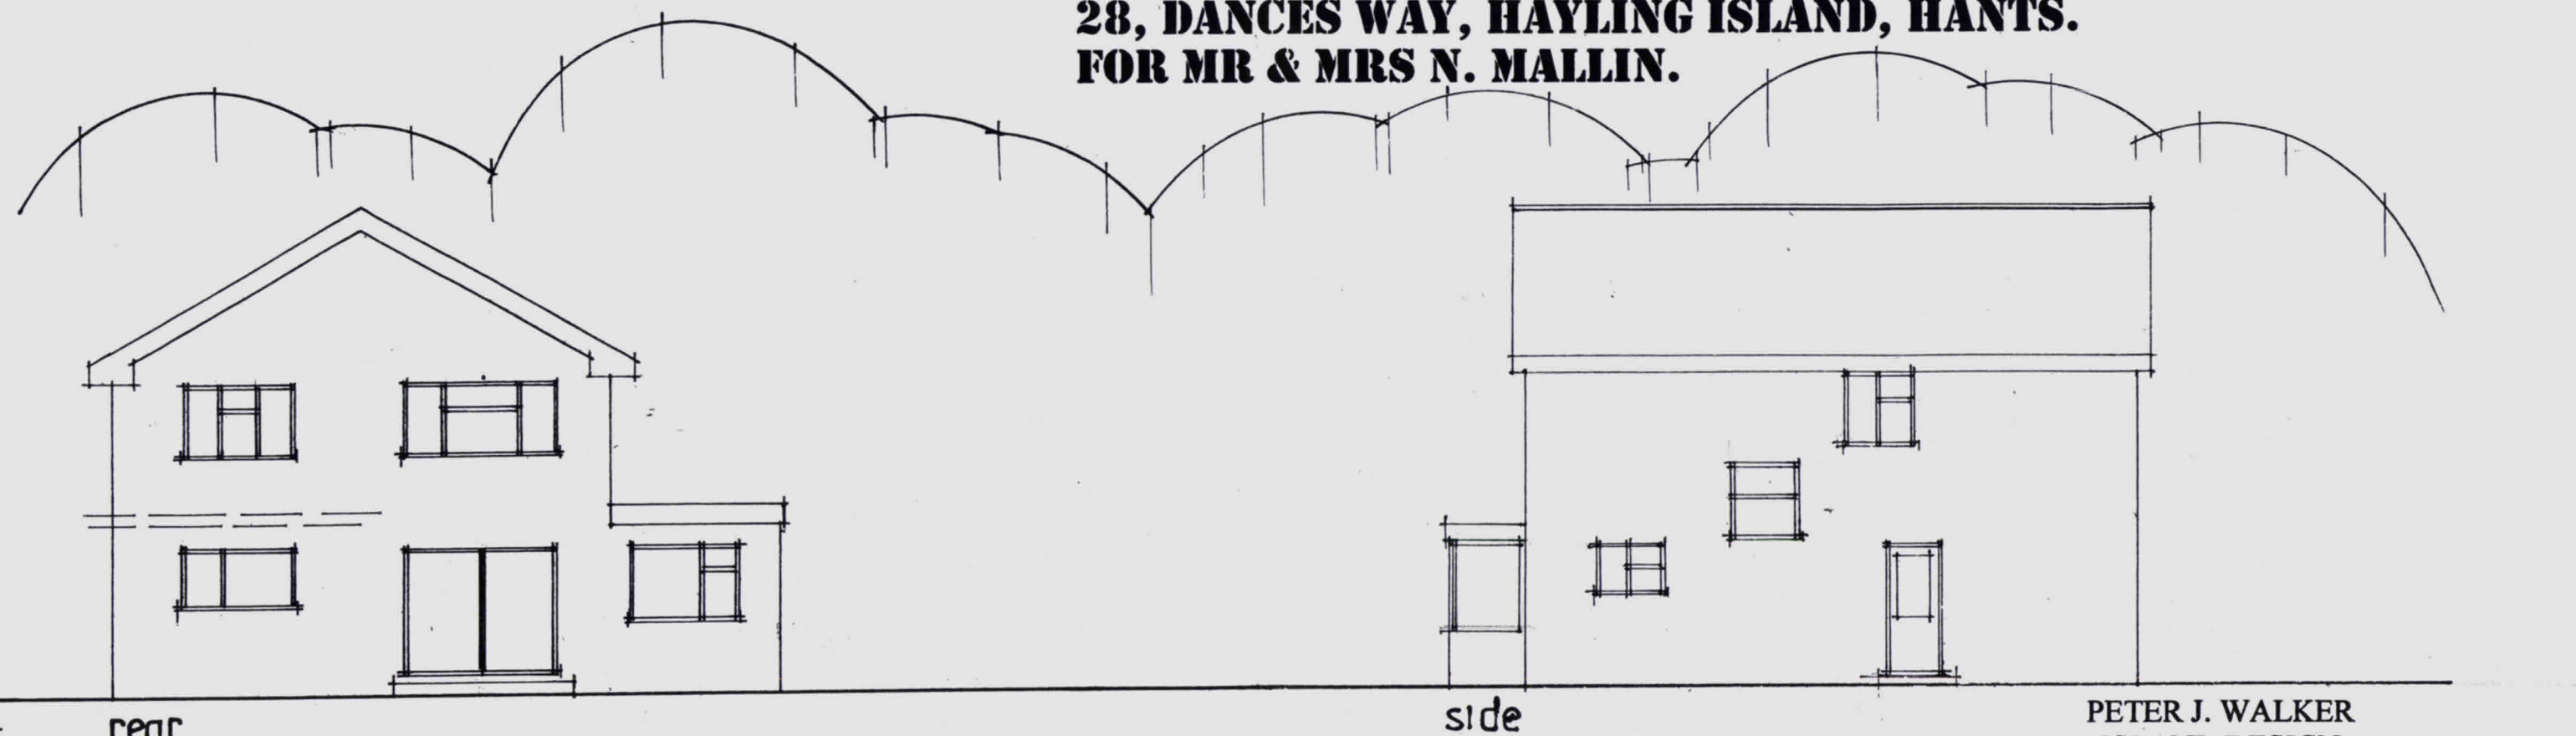

rear

side

**EXISTING ELEVATIONS**

DATE SEPT 21

SCALE 1:100

PETER J. WALKER  
ISLAND DESIGN  
182 SEAFRONT, HAYLING ISLAND, HANTS  
PO11 9AN  
TEL: 02392467571