


**PROPOSED SINGLE STOREY REAR ADDITION.
12, GRAND PARADE, HAYLING ISLAND, HANTS.
FOR MR & MRS R. HOUSTON.**



EX TREE

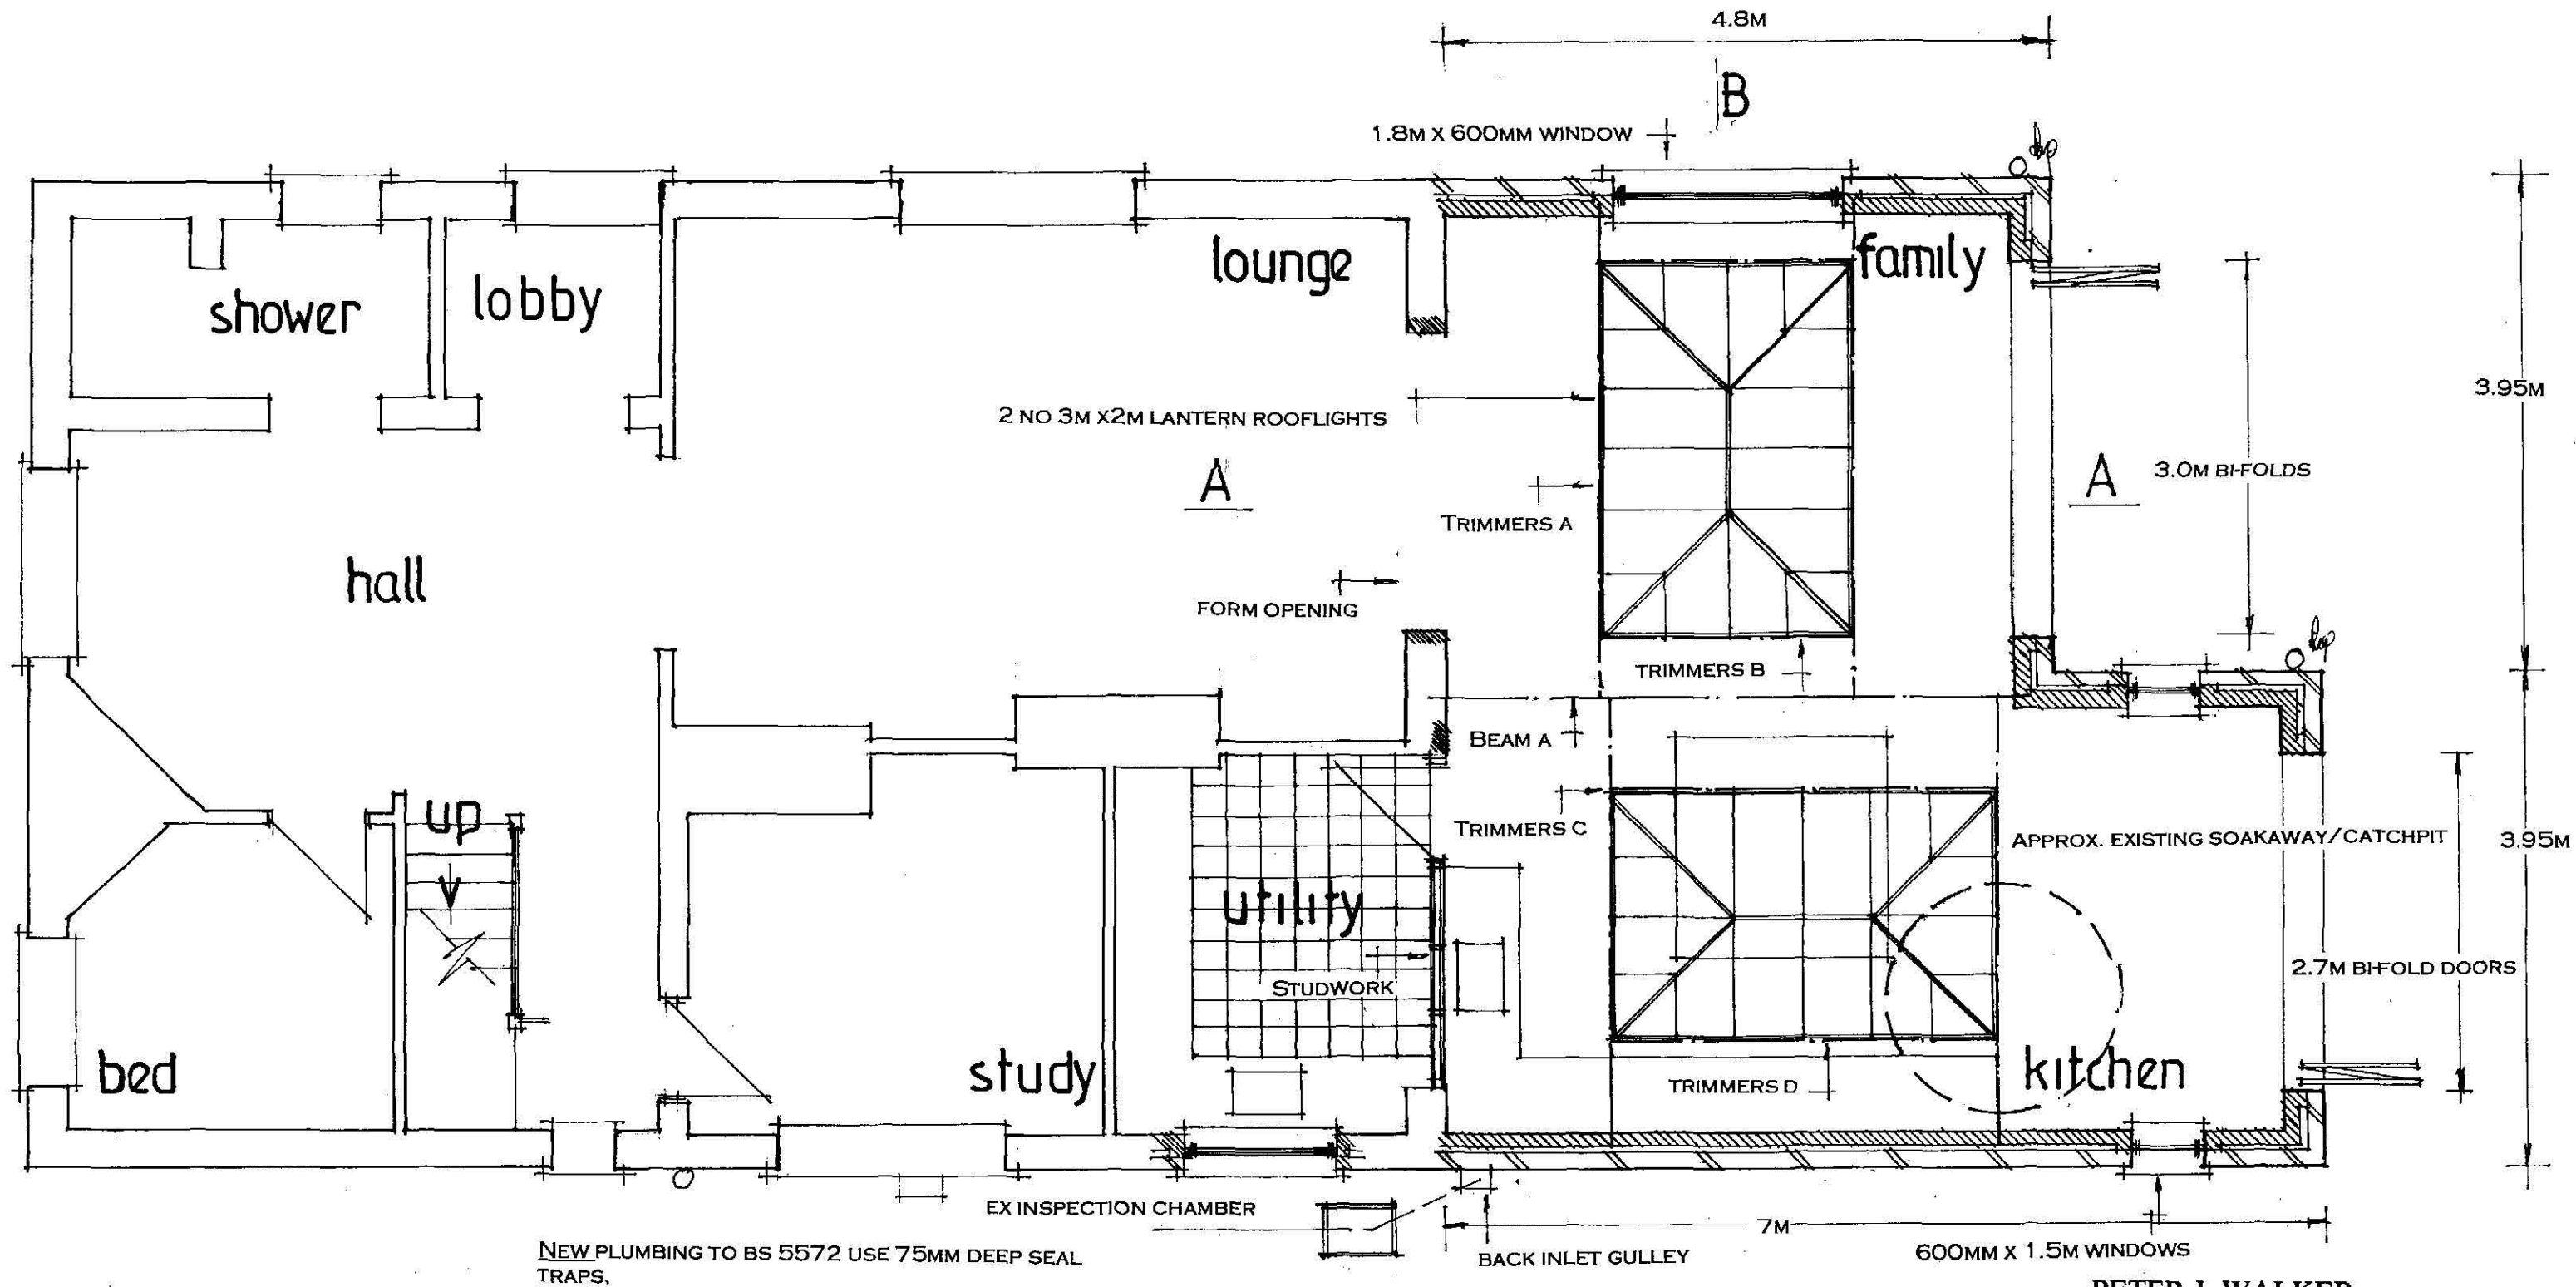

june 22
scale 1:50

PETER J. WALKER
ISLAND DESIGN
182 SEAFRONT, HAYLING ISLAND, HANTS
PO11 9AN
TEL : 02392467571