

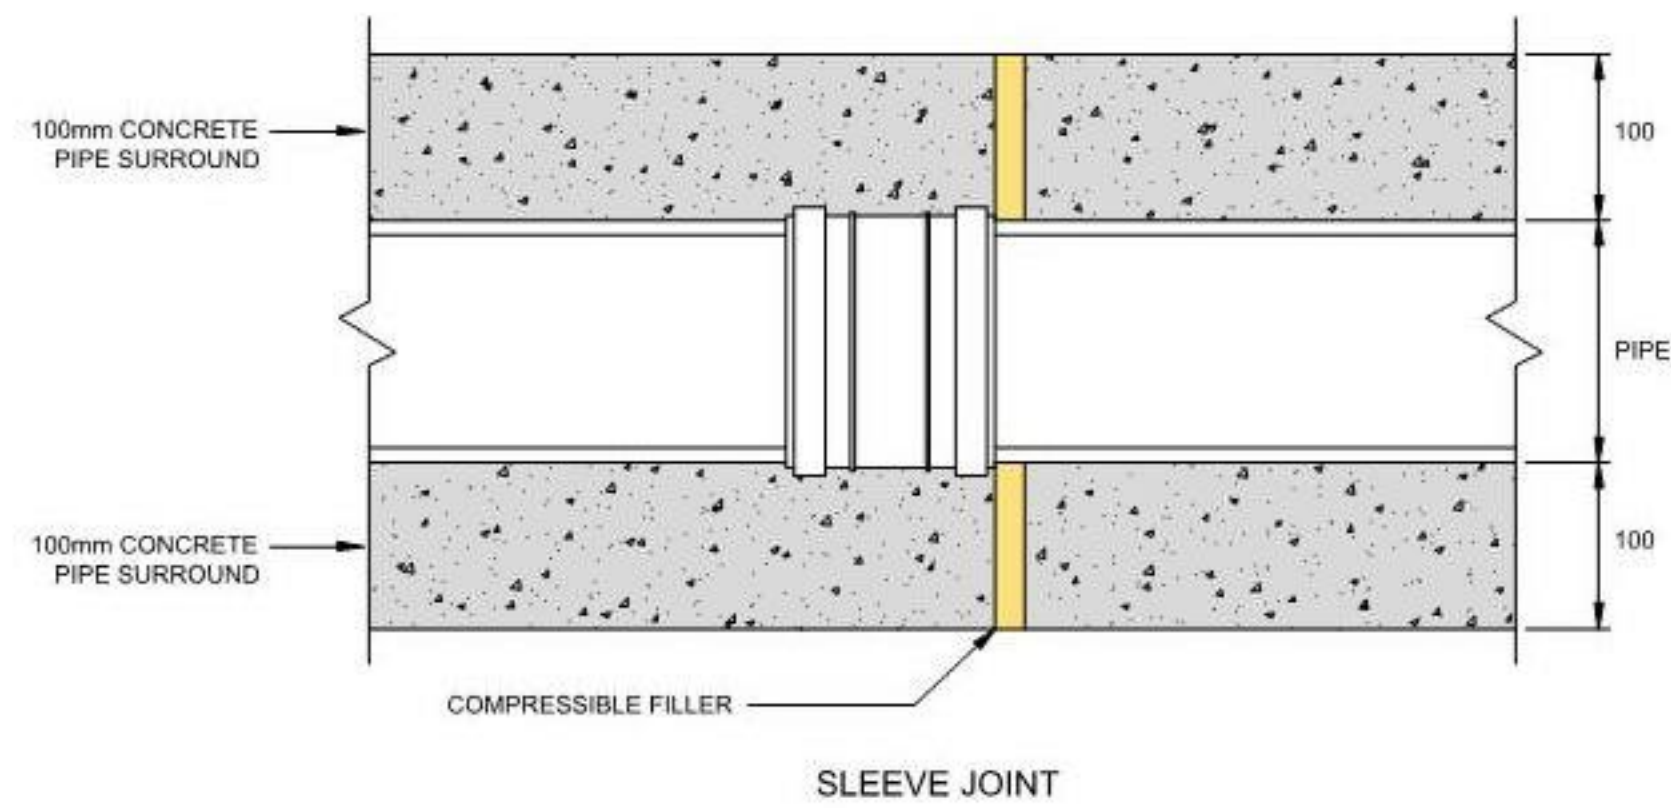


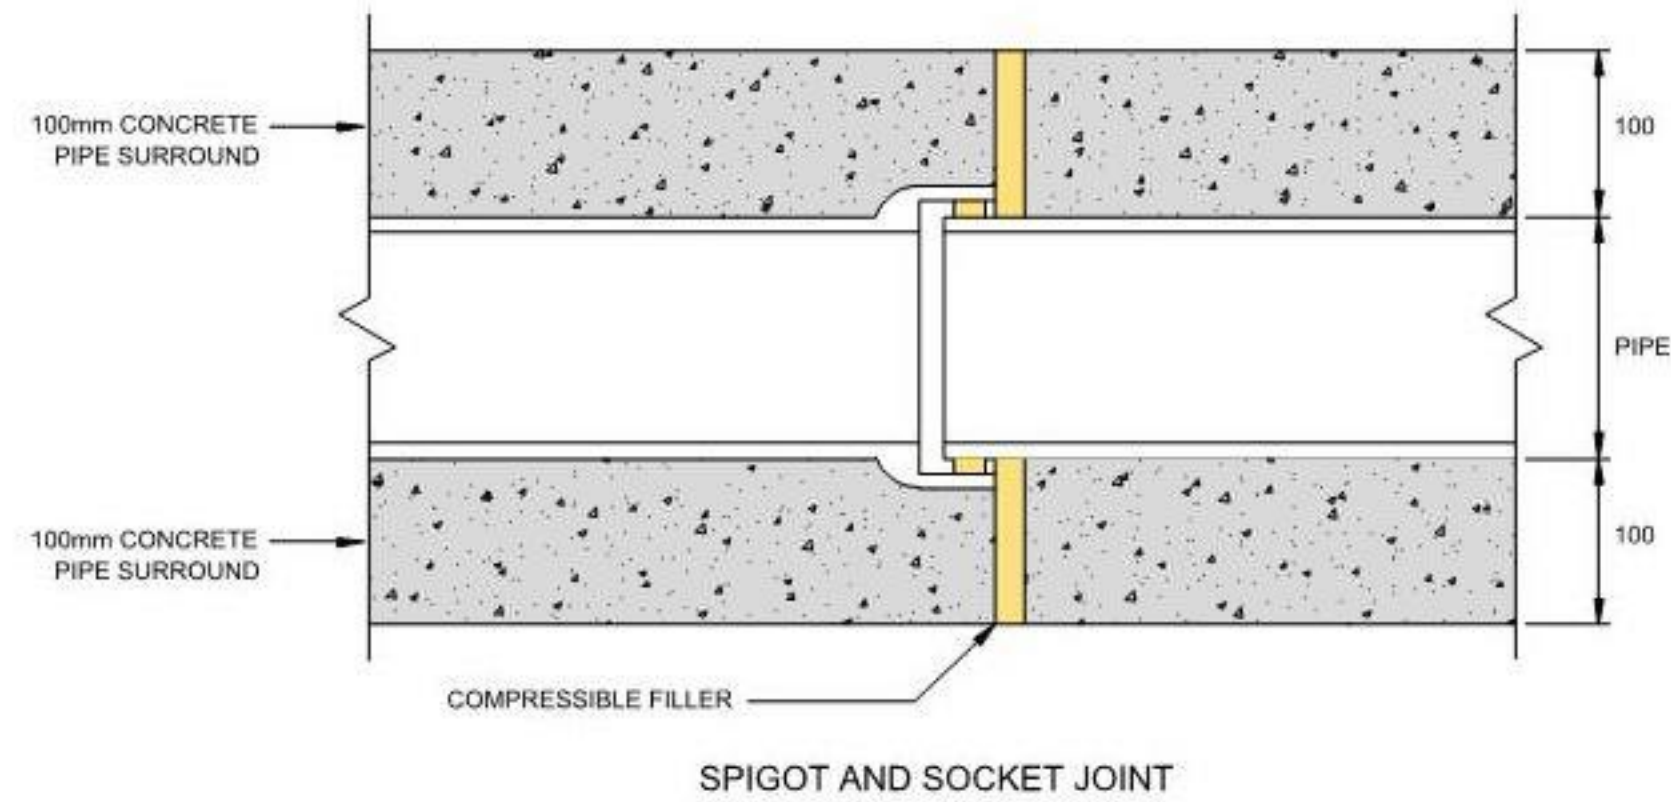


SEWERS FOR ADOPTION
CONCRETE ENCASED PIPES
DETAIL No. PH-120

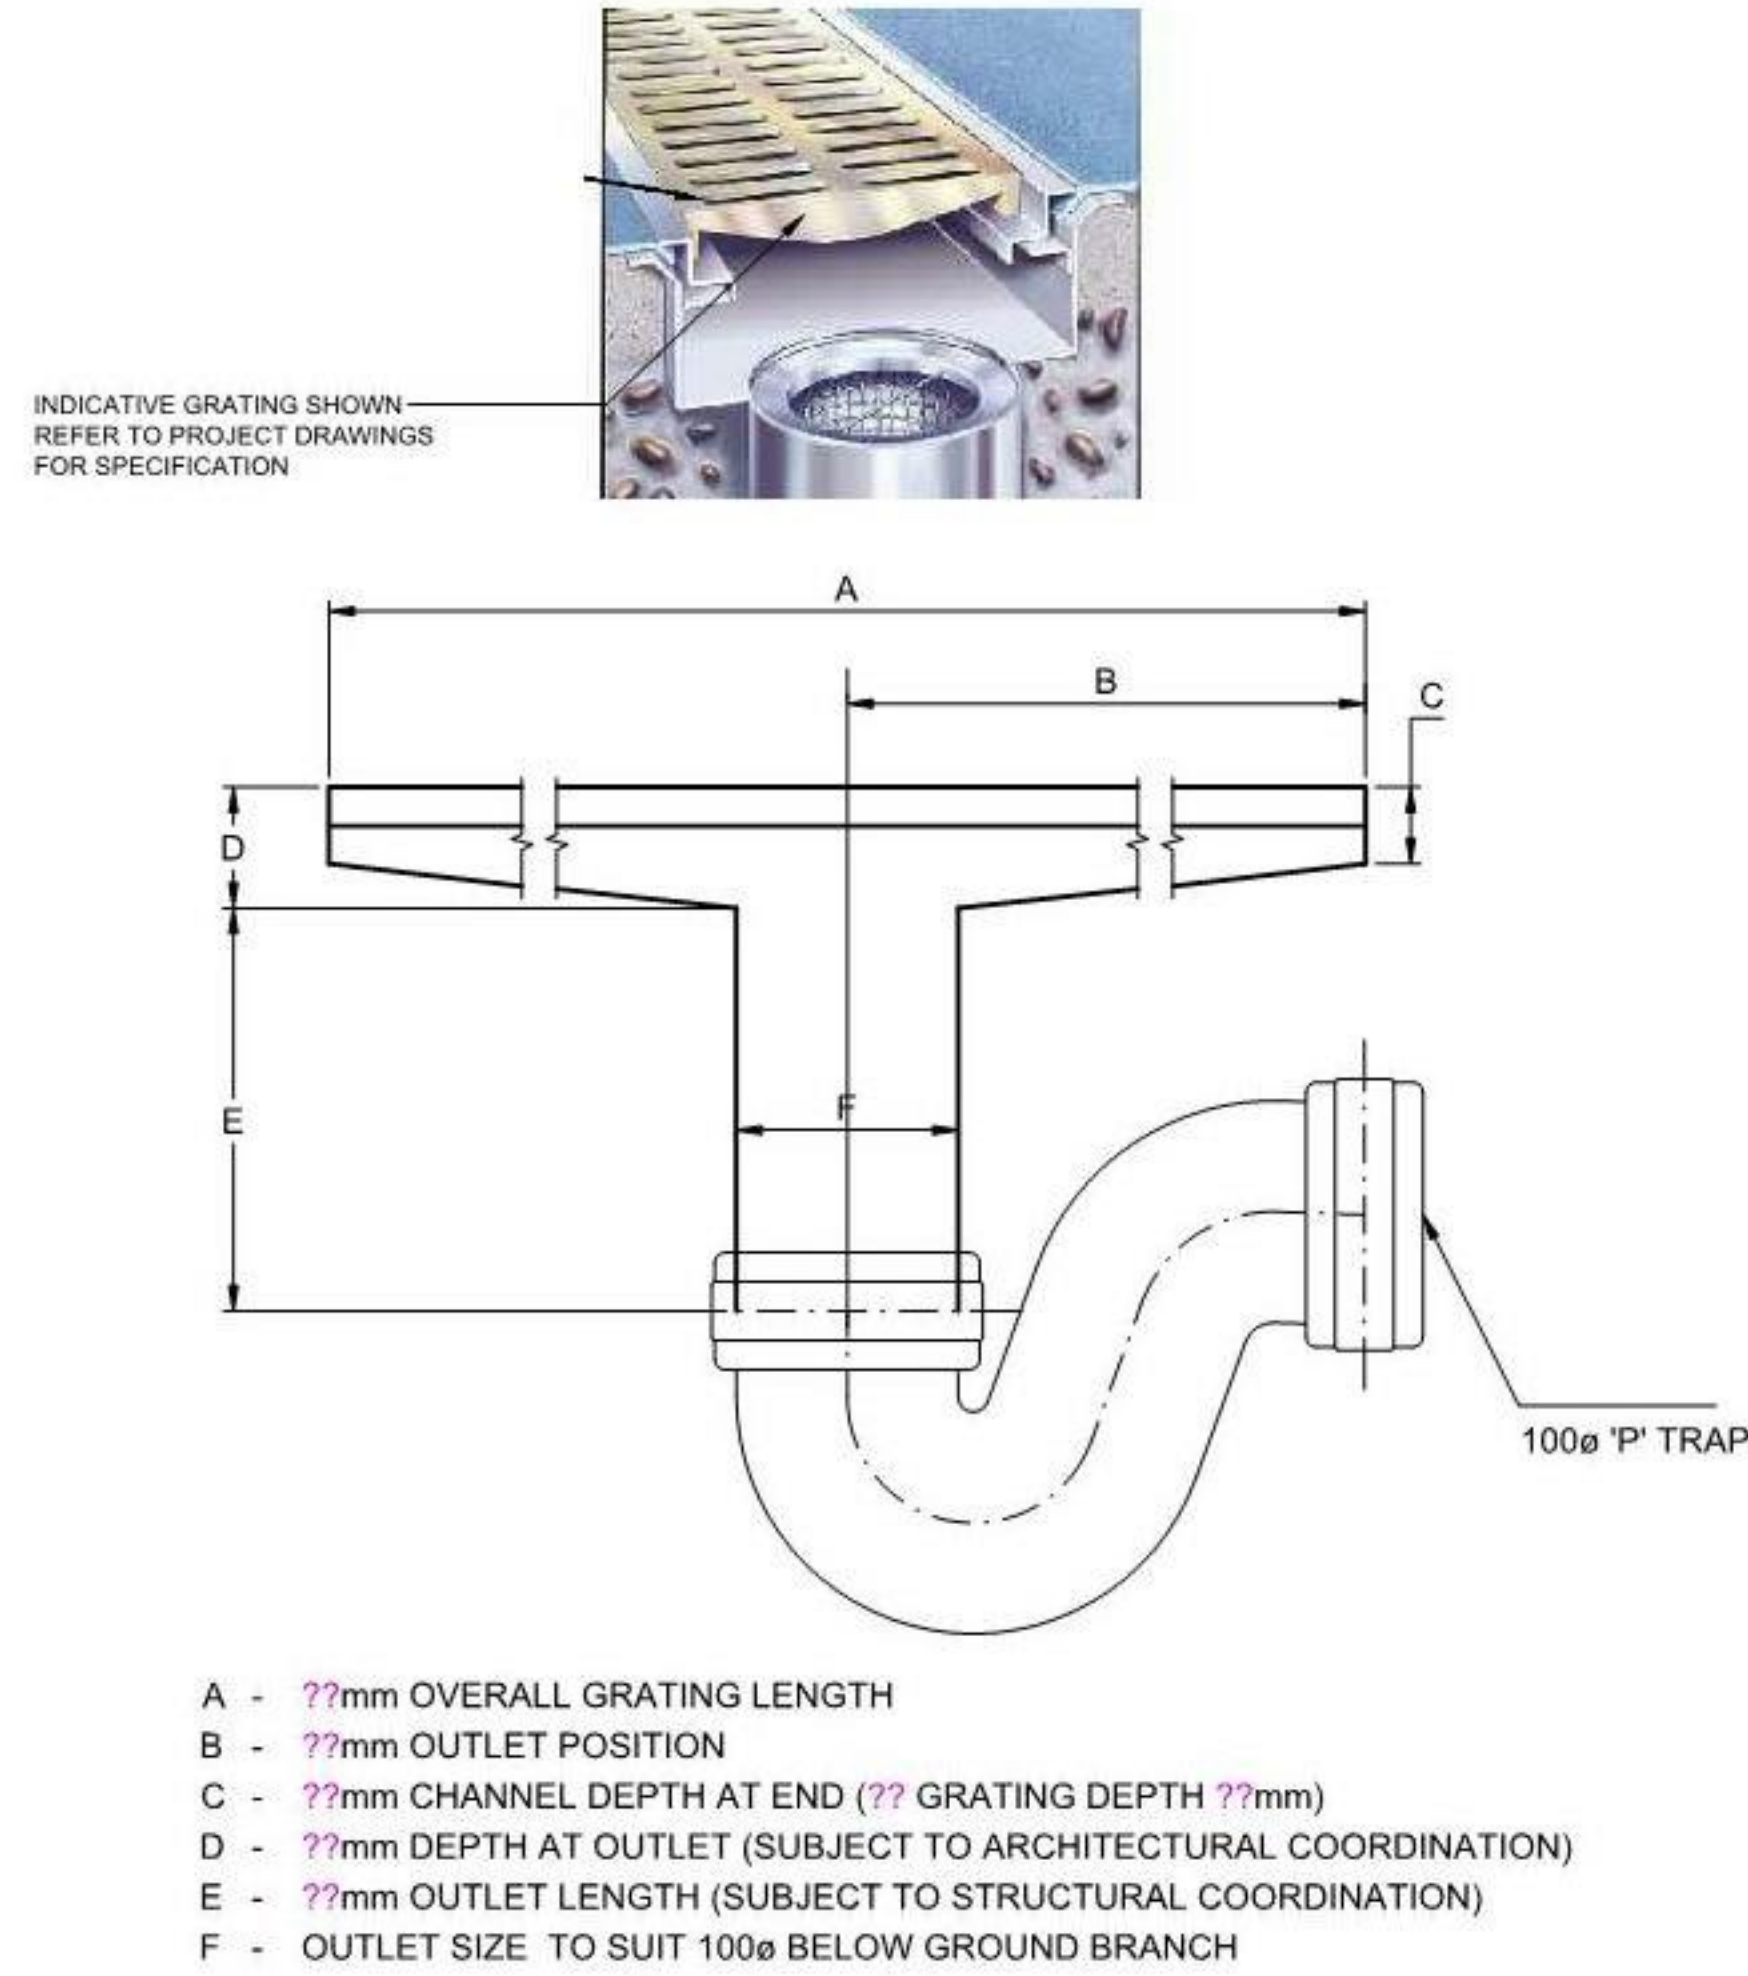

SHOWER DRAINAGE CHANNEL
TYPE WADE INTERNATIONAL SPEC CODE ?? WITH
STAINLESS STEEL ?? GRATING, SUPPORT LEGS AND
STAINLESS STEEL MESH OUTLET BASKETS

WADE STAINLESS STEEL CHANNEL &
GRATING FOR SHEET FLOORING
DETAIL No. PH-121

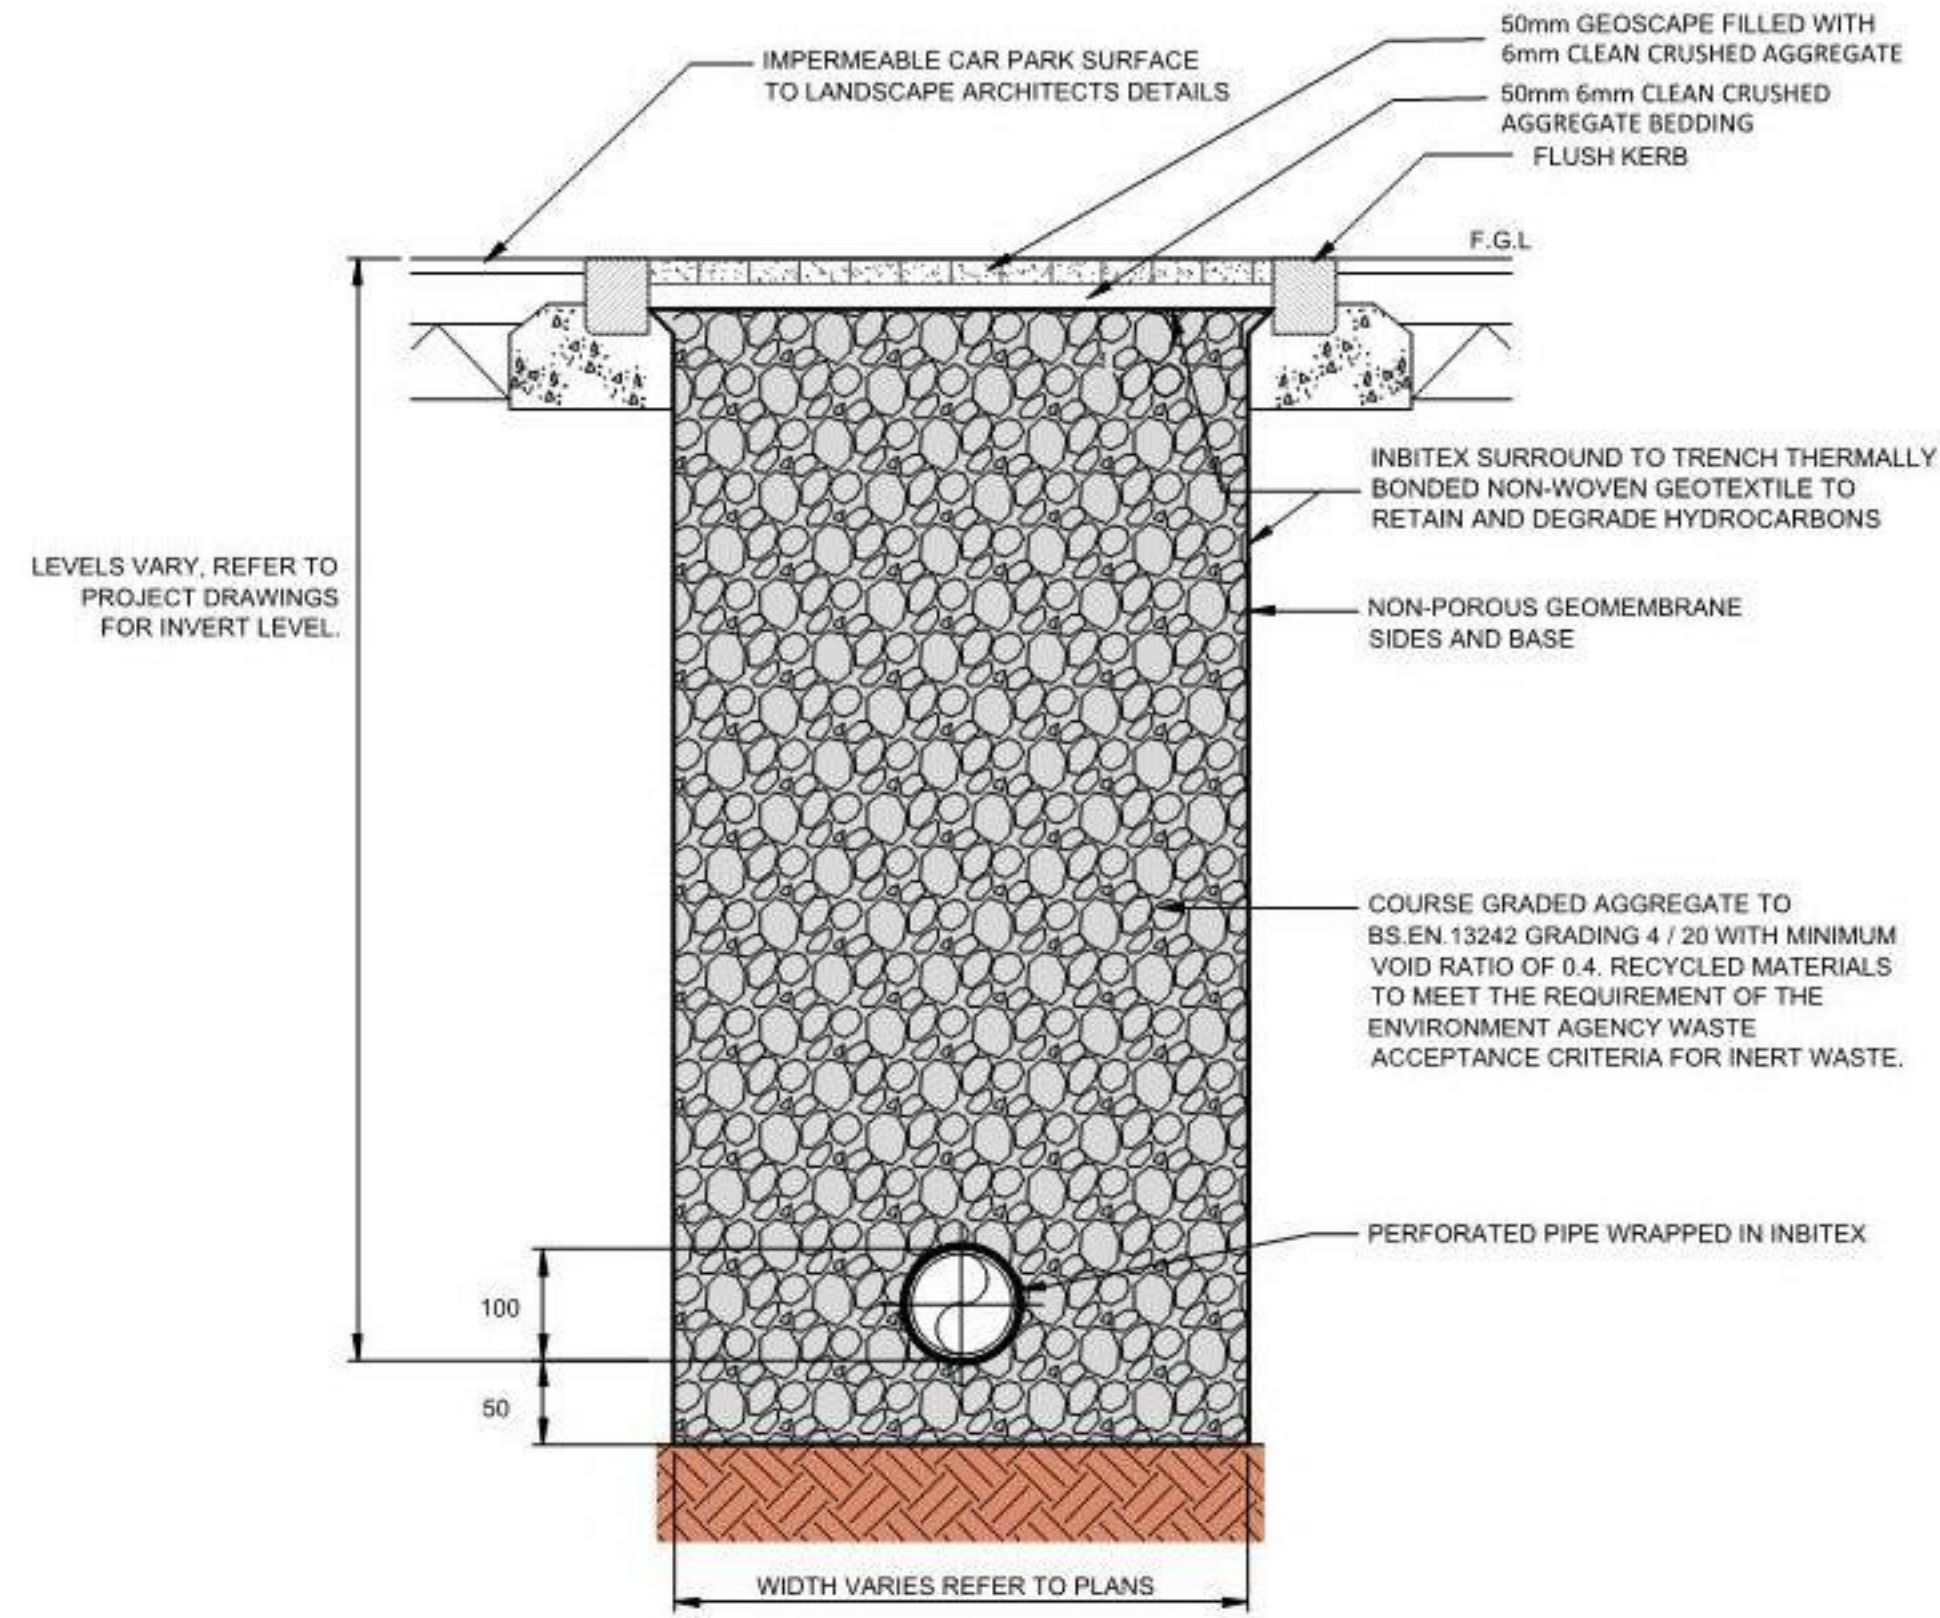

CAR PARK FILTER DRAIN

Suitability Code (as defined in BS1192)

Work In Progress (WIP)

S0 - Initial Status or WIP

Shared (Non-Contractual)

S1 - Suitable for Co-ordination
S3 - Suitable for Review & comment
S5 - Not Used
S7 - Suitable for AIM Authorisation

WIP to Published (Non-Contractual)

D1 - Suitable for Costing
D3 - Suitable for Contractor Design

S2 - Suitable for Information
S4 - Suitable for Stage Approval
S6 - Suitable for PIM Authorisation

D2 - Suitable for Tender
D4 - Suitable for manufacture/procurement

Published Documentation (Contractual)

A1, A2, A3, Etc - Approved and accepted as stage complete
B1,B2,B3, Etc. - Partially signed off with minor comments from the Client

Published for AIM Acceptance



CR - As Construction Record Documentation

DO NOT SCALE FROM THIS DRAWING.

ALL DIMENSIONS TO BE CHECKED ON SITE.

FOR REFERENCED VIEWS REFER TO
SERIES OF DRAWINGS

P01 | LSB | 13/11/20 | ISSUED FOR PRICING

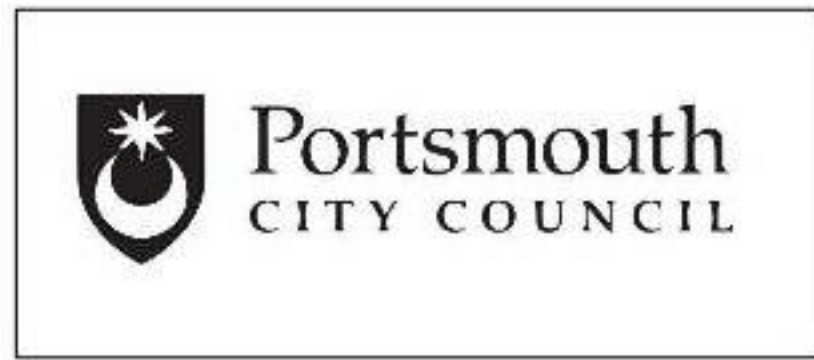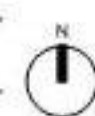

project: Dunsbury Hill Farm Plot 4A
title: Below Ground Drainage Strategy Sheet 1
scale: 1:200 @ A1
date: November 2020
project code: DHF-BMD-Z4A-ZZ-DR-P-58005-P01
drawn: [redacted]
checked: [redacted]
BAM job no.: 4330 Z4A
D1
purpose of issue: Issued for Pricing
drg. status: [redacted]