




No 9
HOUSE

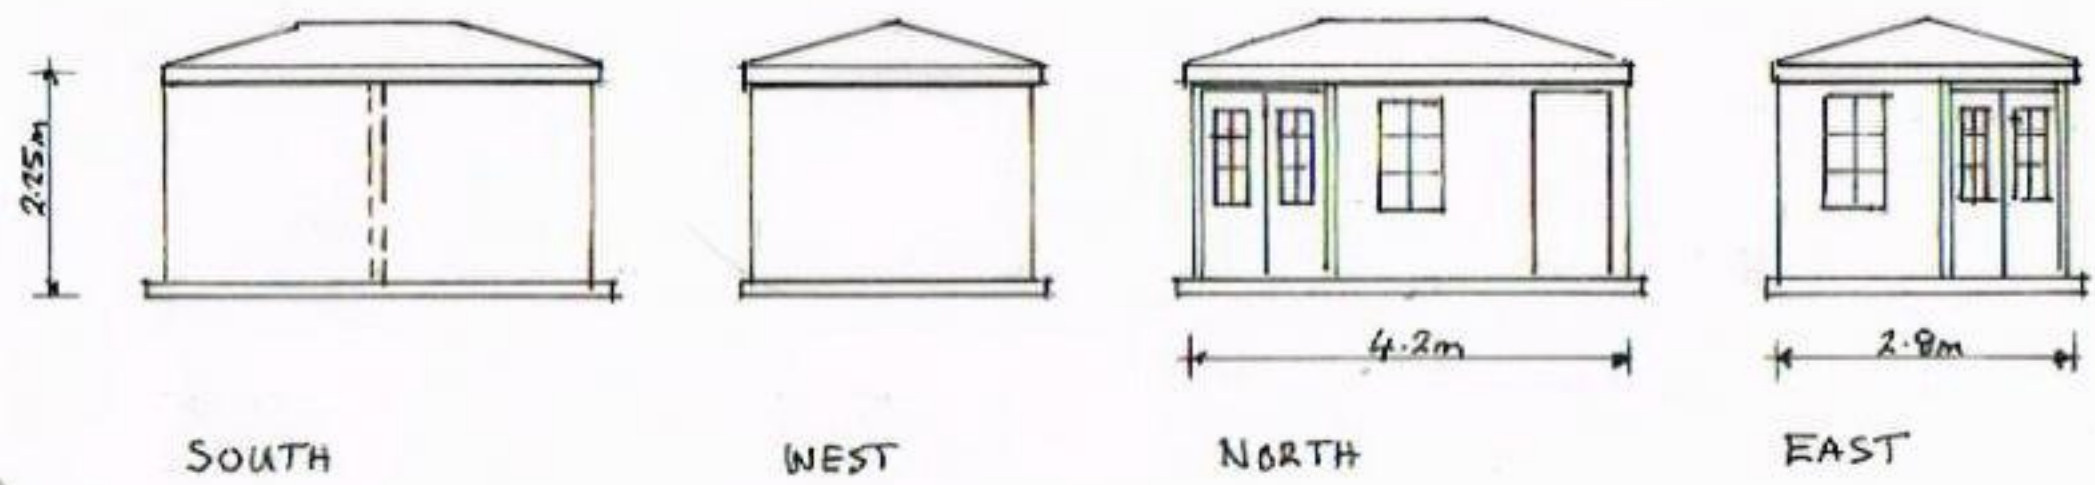


PROPOSED ELEVATIONS
SUMMER HOUSE

SUMMER HOUSE
BASE: 120 mm CONCRETE
WALLS 60 mm INTERLOCKING
HORIZONTAL BOARDS
ROOF: TIMBER BOARDS
WITH FLET COVERING.

No 7's
GARAGE


BACK
GARDEN

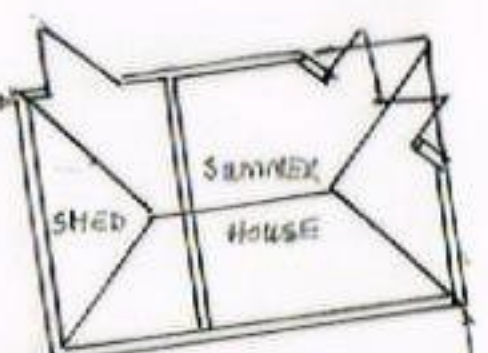


SHED
SUMMER
HOUSE

0.4m GAP
BETWEEN BOUNDARY
LINE & FENCE LINE


FOOT PATH
GRASS VERGE

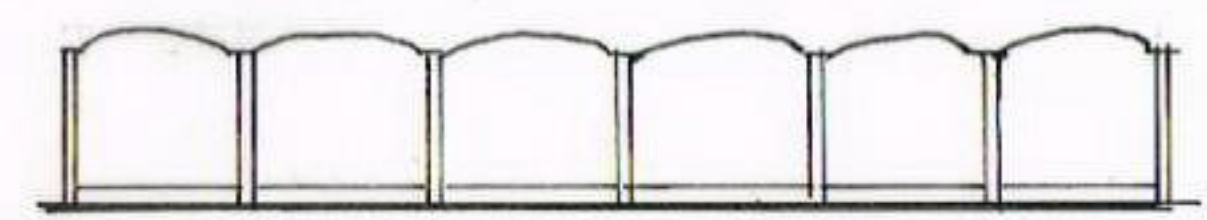

WEST

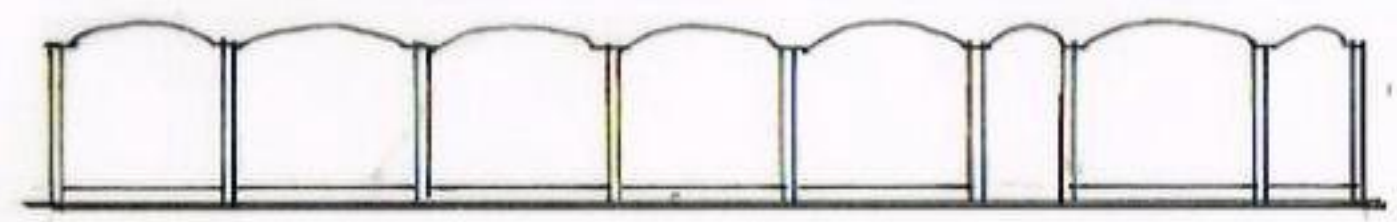

EAST

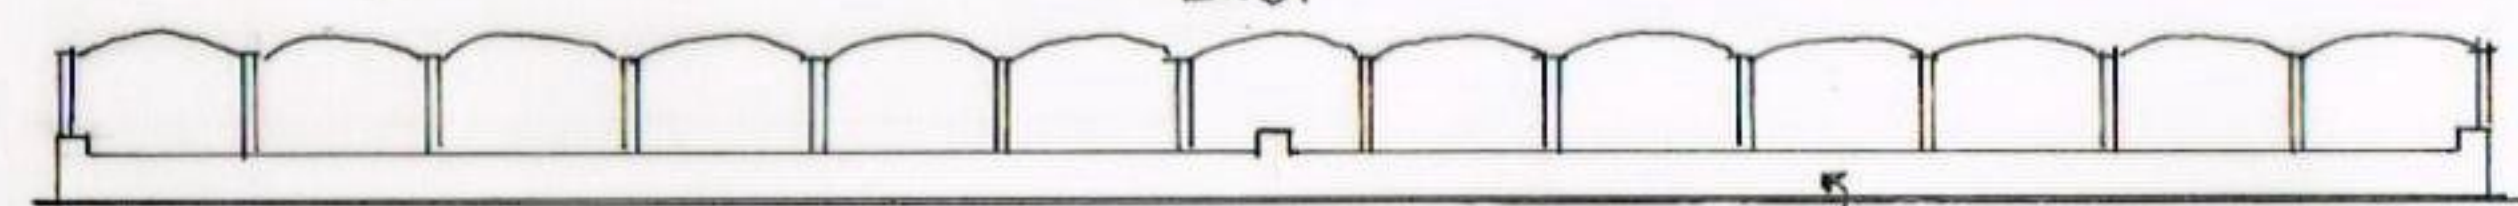

SOUTH

PROPOSED FENCING

Existing 460mm high brick
boundary wall with fencing behind

FENCING
150 mm CONCRETE GRVEL BOARD
100x100 mm CONCRETE POSTS
PANELS: VERTICAL BOARD PANELS
WITH CURVED TOPS FROM 1.65m
TO HIGHEST POINT OF 1.78m.

0 1 2 3
SCALE 1:100 @ A3

PROJECT: Proposed Summer House & Fencing
DRAWING: Proposed Plans SCALE: 1: 00
ADDRESS: 9 Southbrook Road
Langstone
Havant PO9 1RL
CLIENT: Marian Hember