


**PROPOSED SINGLE STOREY REAR ADDITION.
12, GRAND PARADE, HAYLING ISLAND, HANTS.
FOR MR & MRS R. HOUSTON.**

HAVANT BOROUGH
COUNCIL
25 JUL 2022
RECEIVED

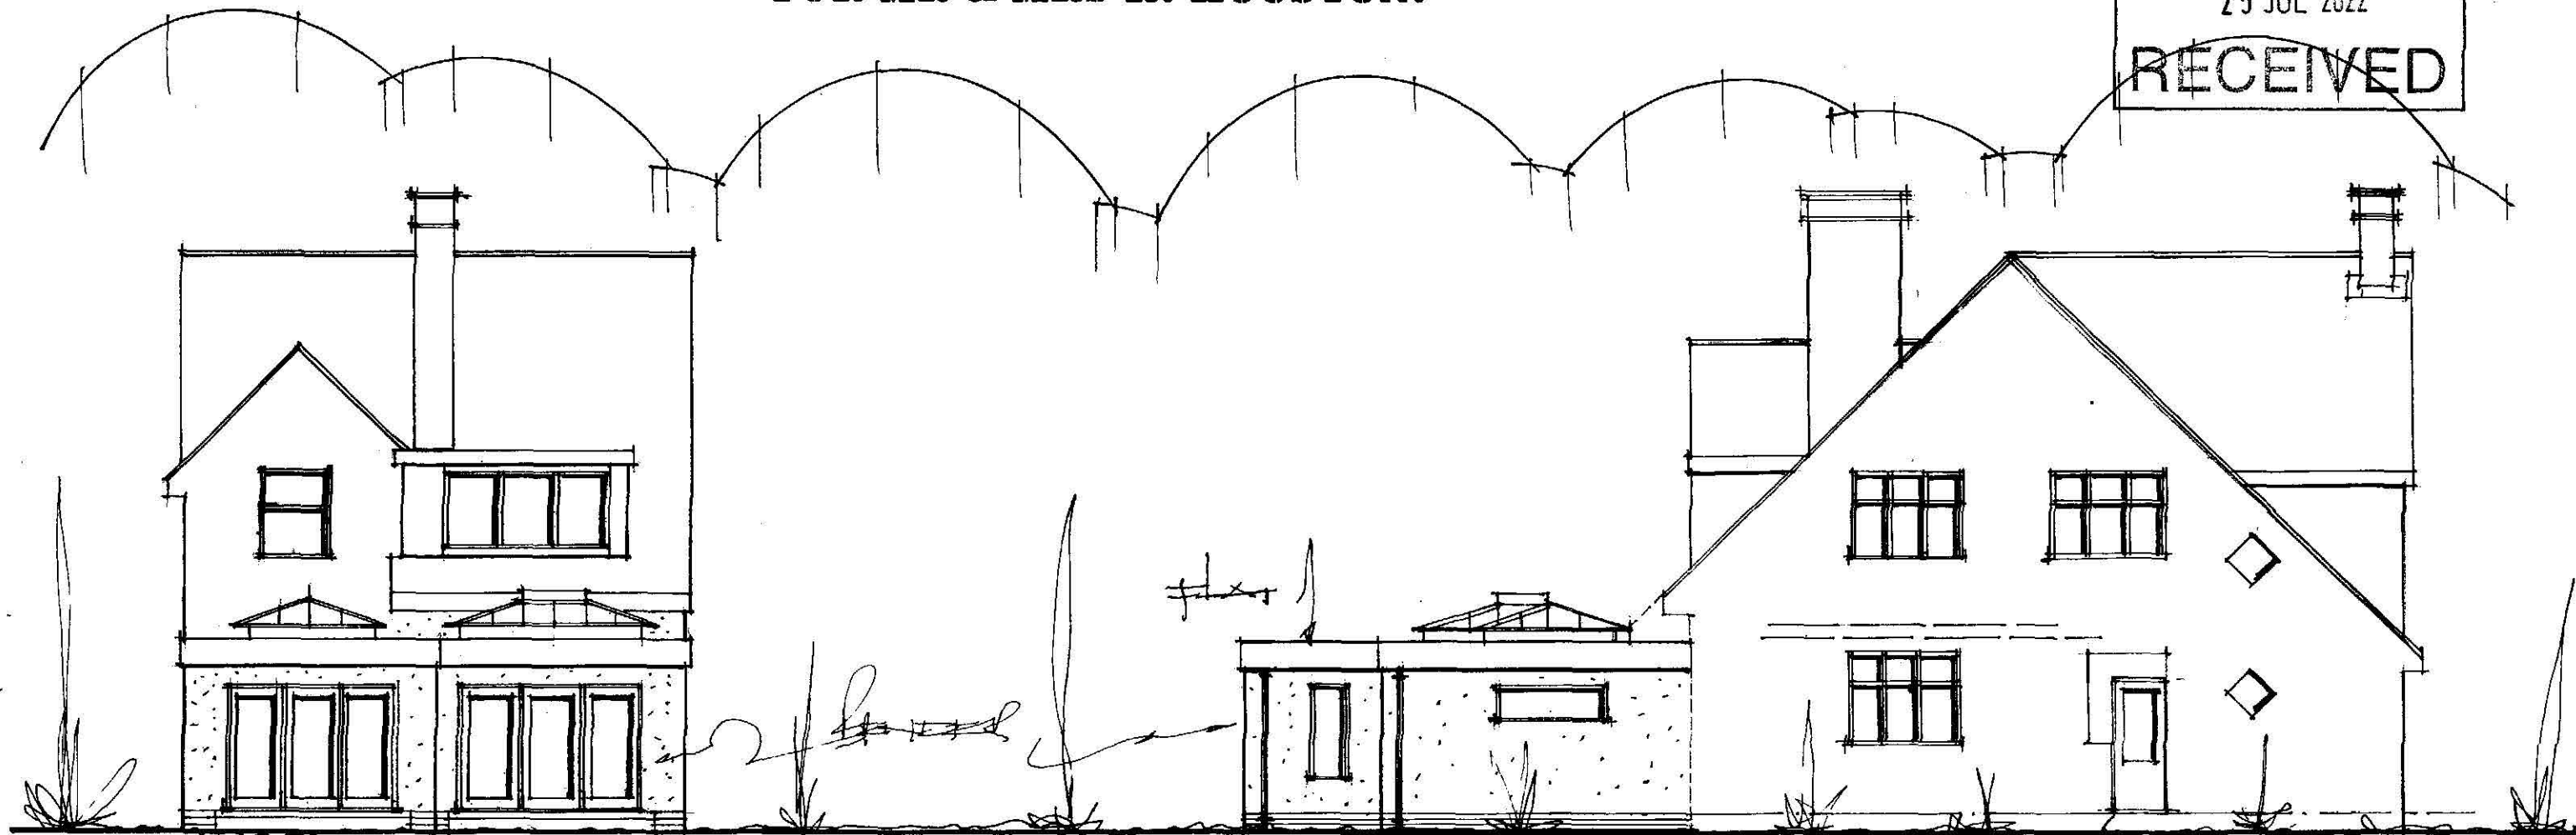

rear

side

PROPOSED ELEVATIONS



side

PETER J. WALKER
ISLAND DESIGN
182 SEAFRONT, HAYLING ISLAND, HANTS
PO11 9AN
TEL: 02392467571

date july 22
scale 1:100