



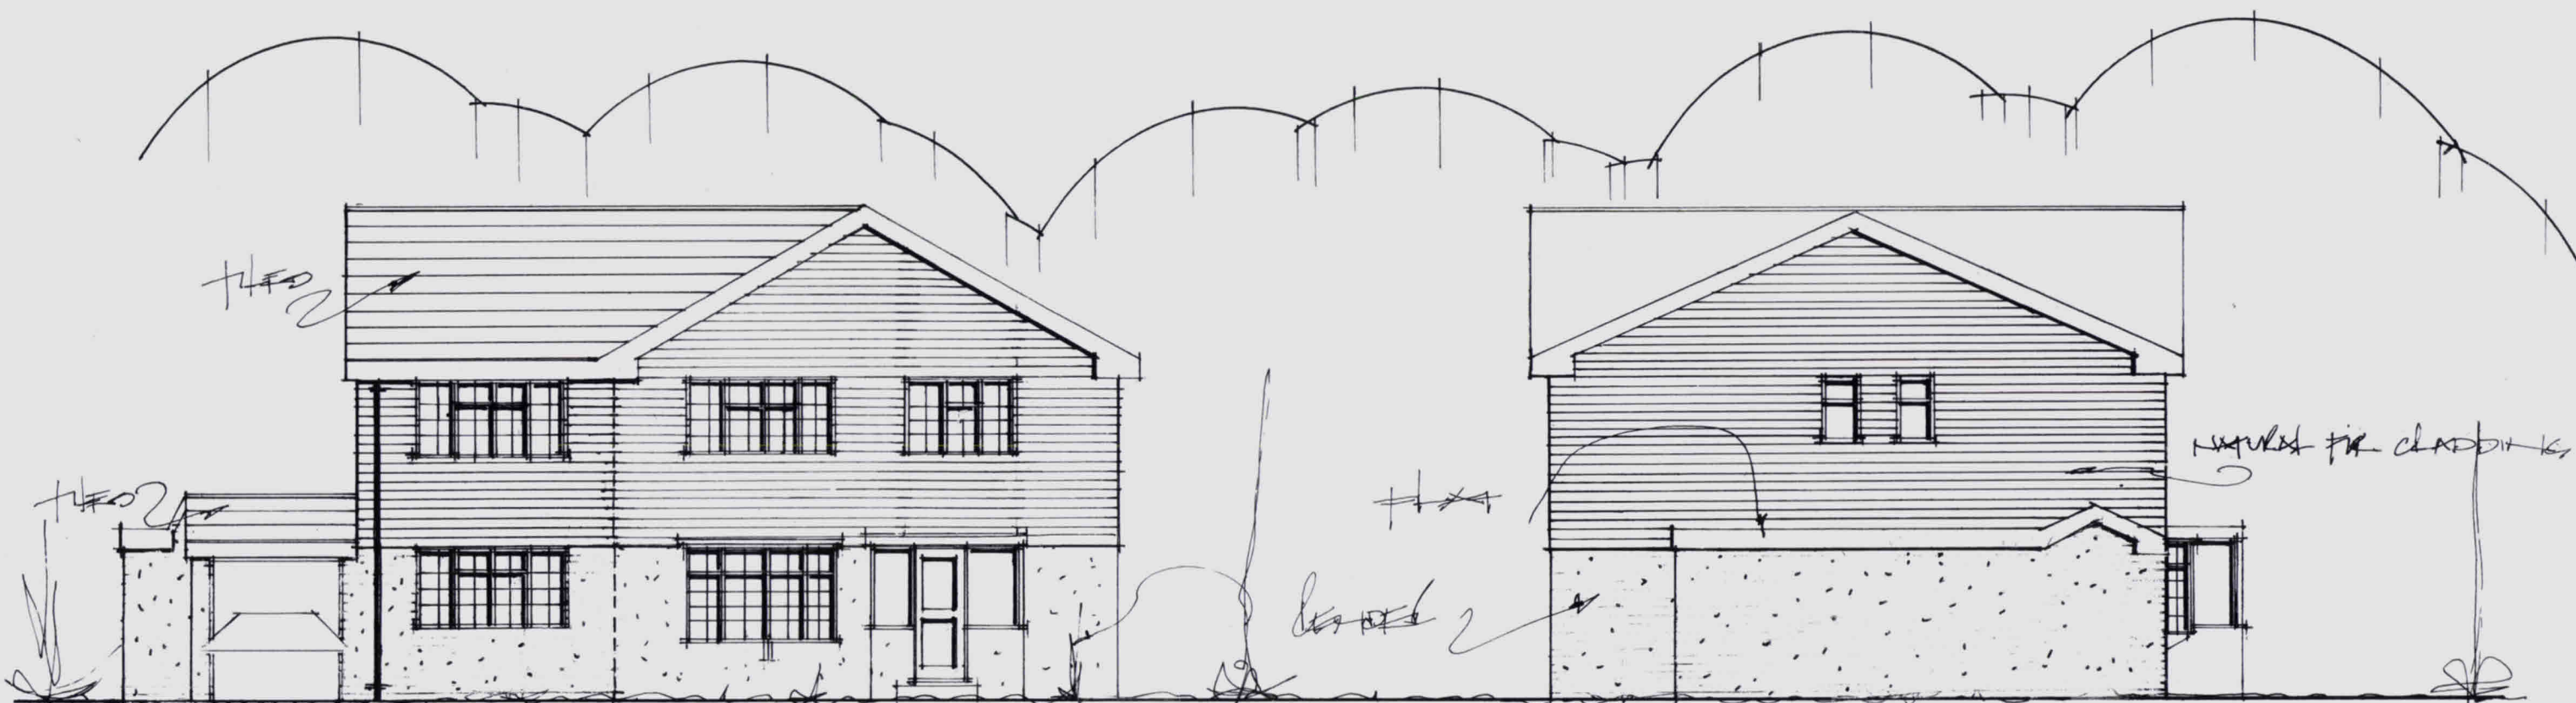

front

side

**TWO STOREY SIDE ADDITION & GARAGE.
28, DANCES WAY, HAYLING ISLAND, HANTS.
FOR MR & MRS N. MALLIN.**

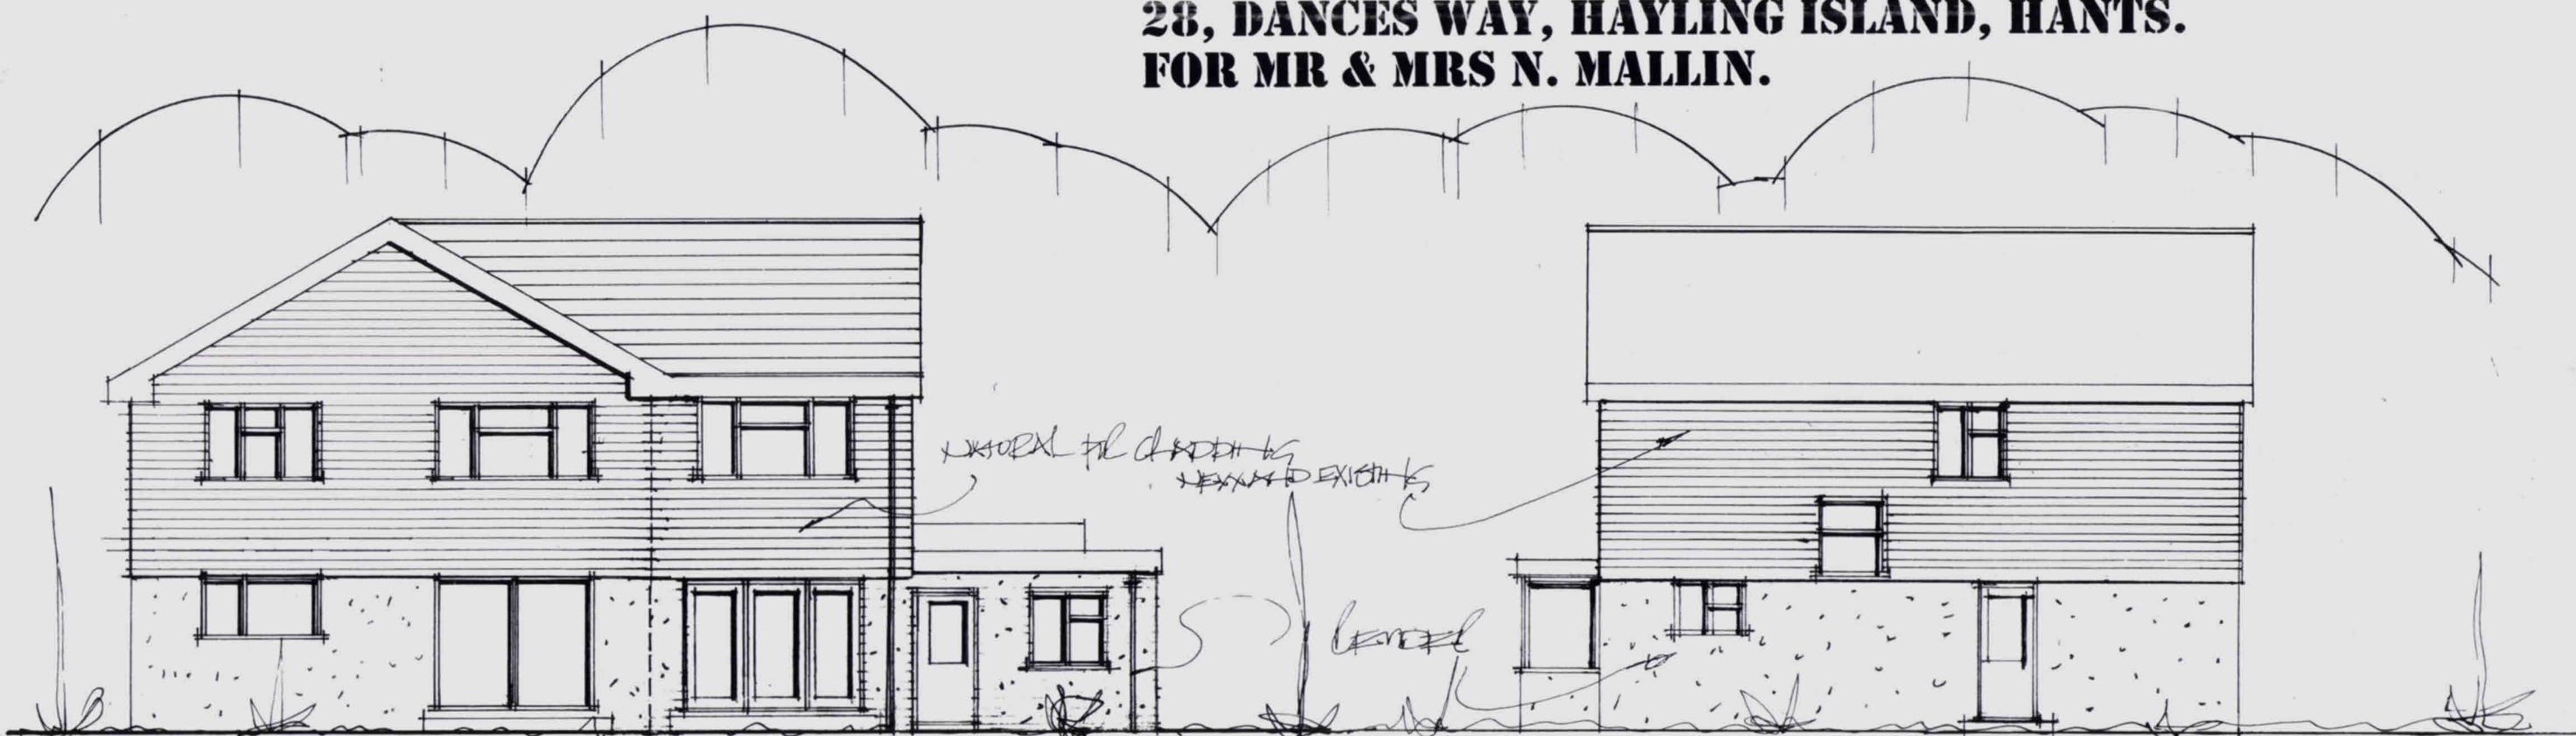

rear

side

PROPOSED ELEVATIONS

~~DATE~~ ~~SEPT 21~~ ~~23~~

DATE SEPT 21

SCALE 1:100

PETER J. WALKER
ISLAND DESIGN
182 SEAFRONT, HAYLING ISLAND, HANTS
PO11 9AN
TEL : 02392467571