


TREE WORKS IN CONSERVATION AREA
SUBJECT TO TPO'S

PLAN 1A

HAVANT BOROUGH
COUNCIL

05 DEC 2023

RECEIVED

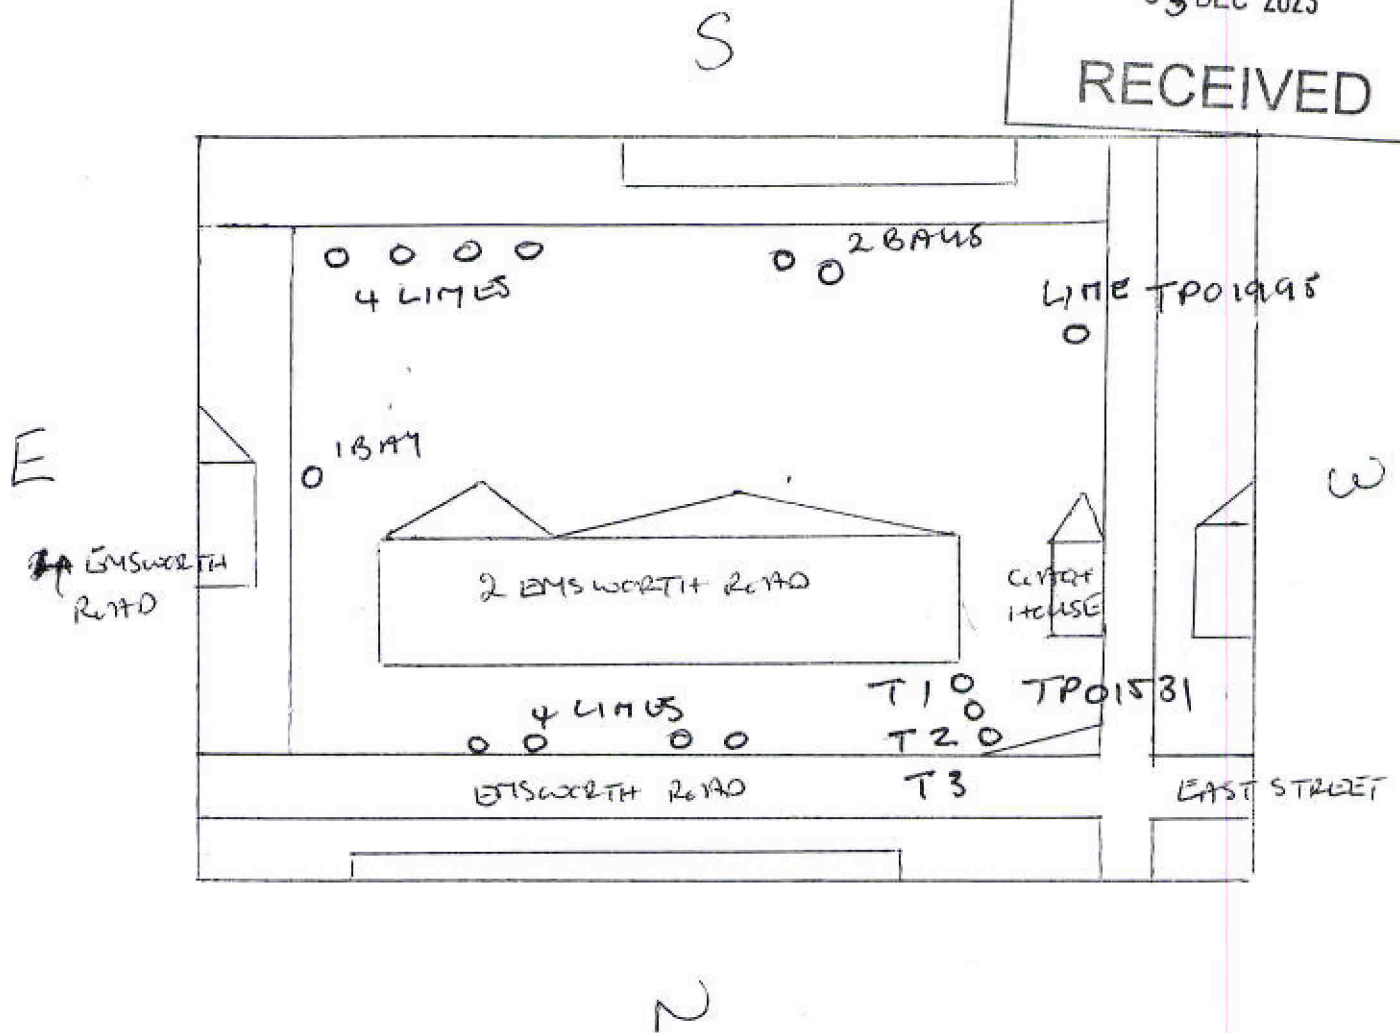



TO SUPPORT APPLICATION PP-12590006

PLAN 1B

HAVANT BOROUGH COUNCIL

05 DEC 2023

RECEIVED

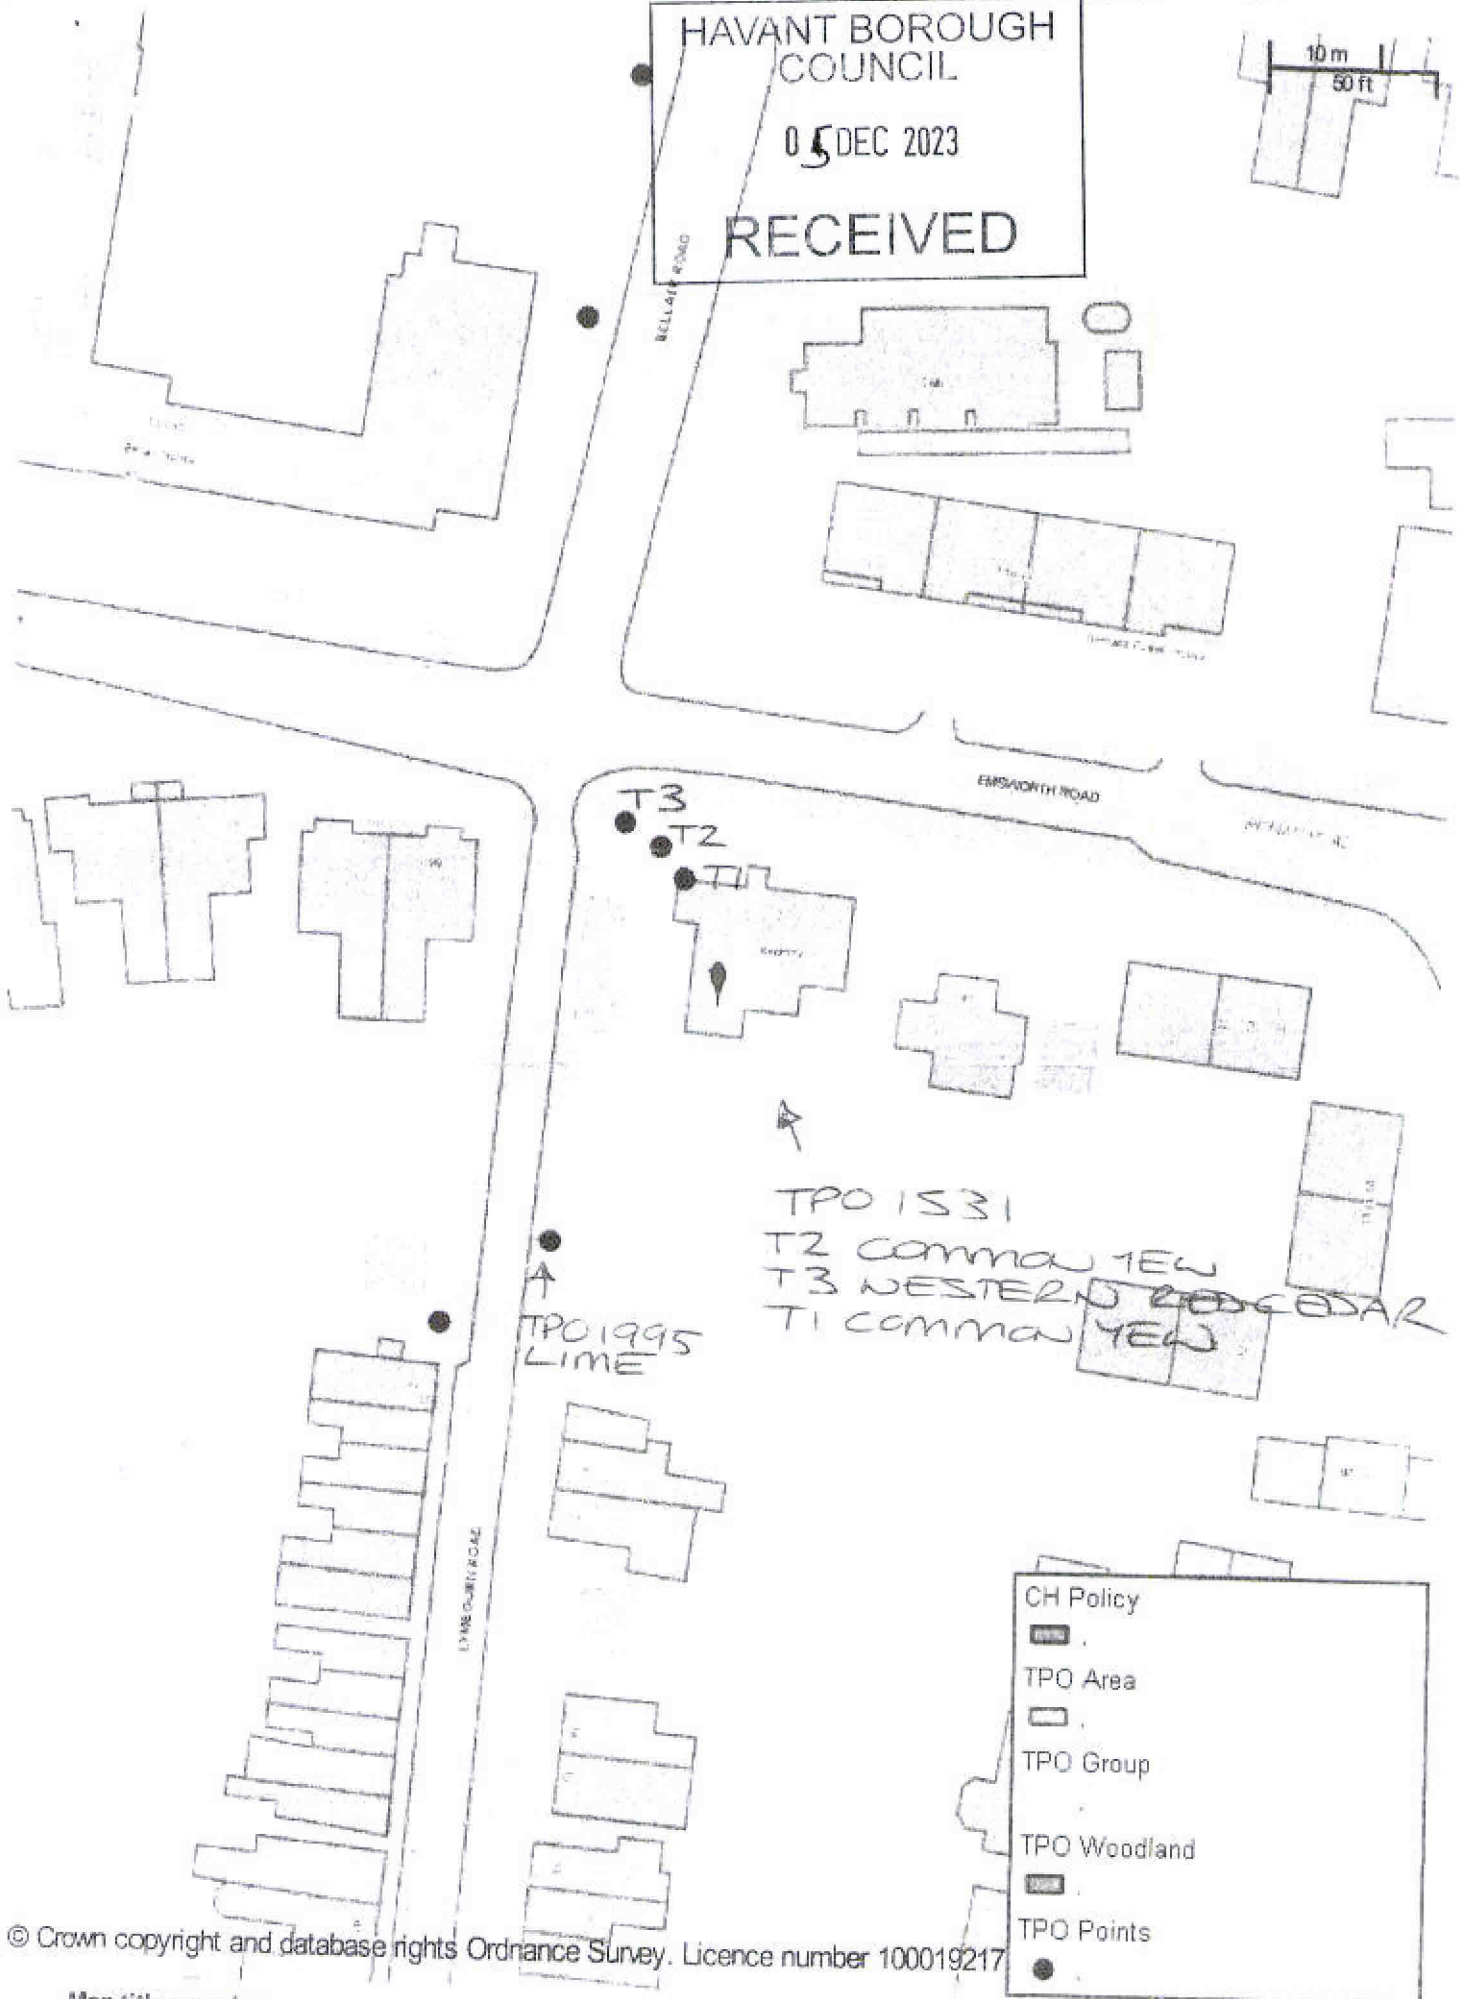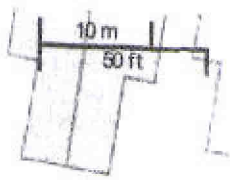

© Crown copyright and database rights Ordnance Survey. Licence number 100019217

