STATUTORY DECLARATION

I [redacted] DO SOLEMNLY AND SINCERELY DECLARE as follows:

1. That my full name is [redacted]

2. I currently live at [redacted]

3. I can confirm that between [redacted] and [redacted] lived at live at Salterns Cottage, Meadow Farm Nursery, Woodgaston Lane, Hayling Island, PO11 0RL. The dwelling is cross hatched on the plan attached at Exhibit 1.

4. During this period of occupation I entered into 4 annual tenancy agreements with the first commencing on [redacted]. I attach these at Exhibit 2.

5. [redacted] and I attach a tenancy agreement at Exhibit 3 for this period of occupation.

6. I can confirm that during my period of occupation I was never employed in agriculture. My occupation was as [redacted]

7. I can also confirm that to my knowledge the other people who lived in the cottage at the same time as me were also never employed in agriculture.

AND make this Declaration SOLEMNLY AND SINCERELY
Believing the same to be true by
Virtue of the Statutory Declarations Act 1835.

DECLARED at [redacted]
In the County [redacted]
This the [redacted]

Before me,

[redacted]

STATUTORY DECLARATION


This is the exhibit marked "1" referred to in the ~~Affidavit~~ of [redacted] sworn this 20TH day of JUNE 2023

Before me

Solicitor / ~~Commissioner for Oaths~~

[redacted]

'Exhibit 1'

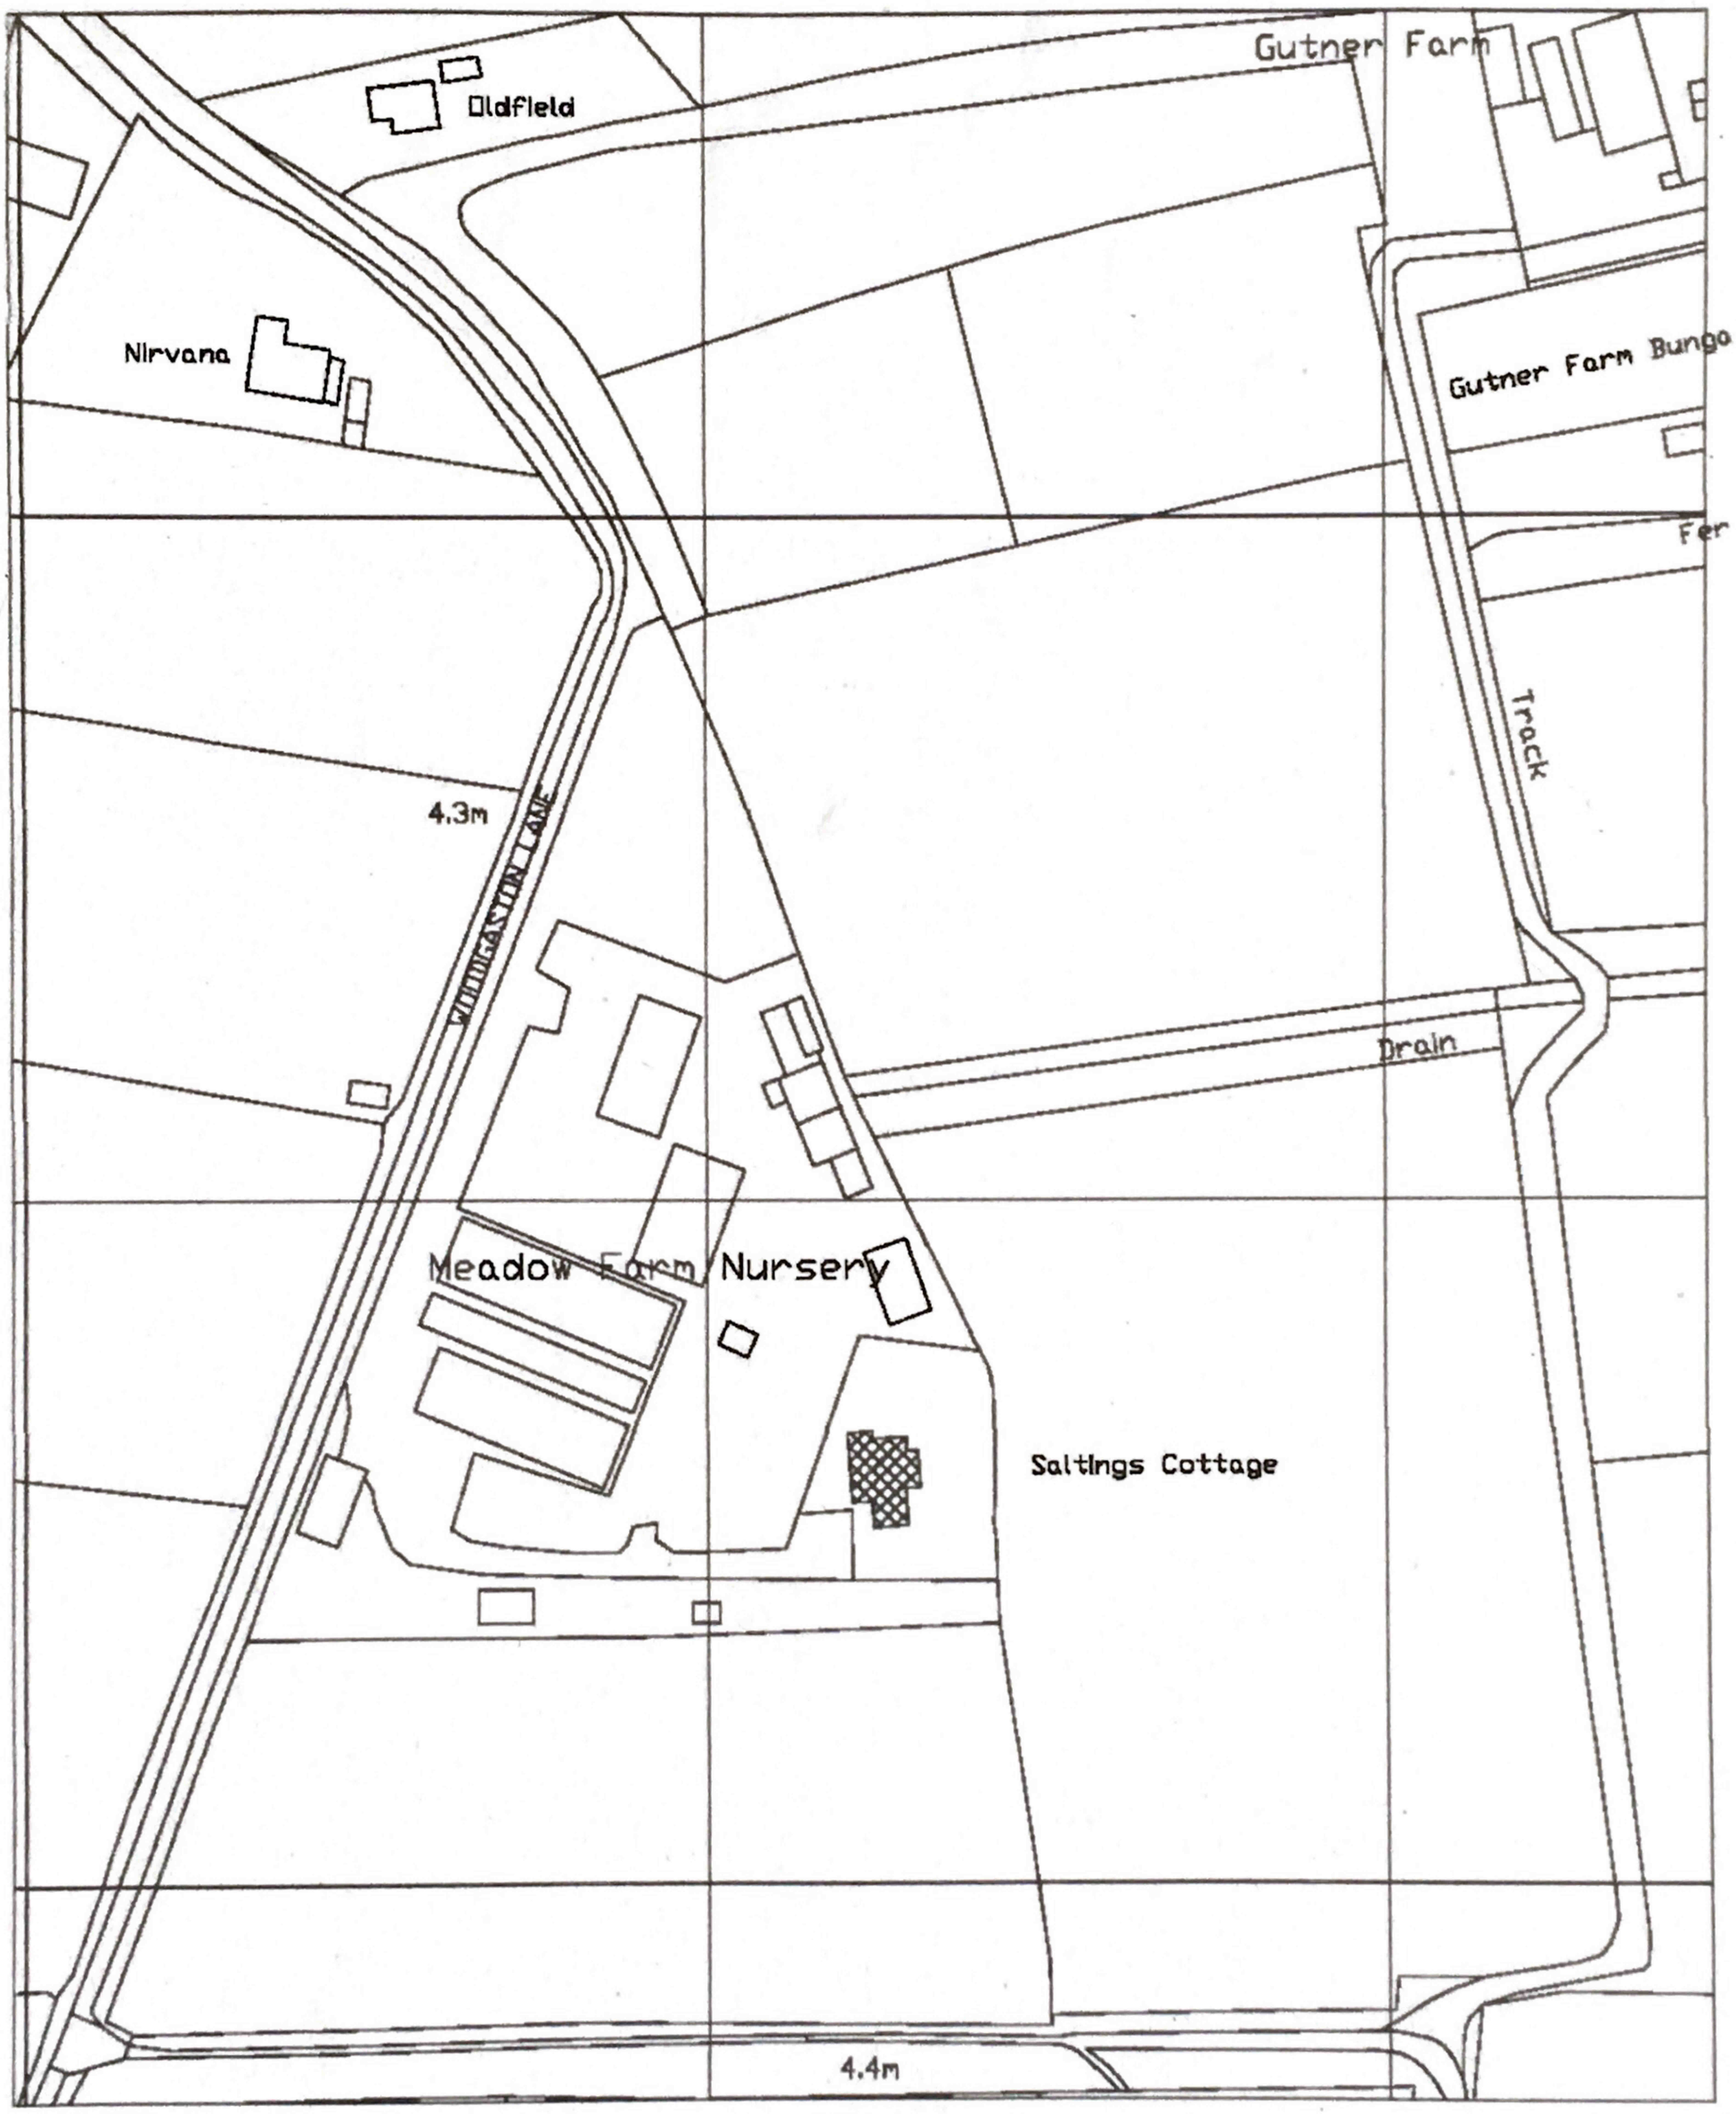

Stephen Jupp 100031961
(c) Crown Copyright 2013
Reproduction in whole or in part is prohibited
without the prior permission of Ordnance Survey.

Scale 1:1250 @ A4

STATUTORY DECLARATION

This is the exhibit marked "2" referred to in the ~~Affidavit~~ of [redacted] sworn this 20TH day of JUNE 2023

[redacted]

Before me

Solicitor / Commissioner for Oaths

[redacted]

LODGER AGREEMENT

F403

FOR A ROOM IN A FURNISHED HOUSE

BOTH COPIES OF THIS AGREEMENT SHOULD BE COMPLETED AND SIGNED - ONE FOR THE HOUSEHOLDER AND ONE FOR THE LODGER

The PROPERTY SALTINGS COTTAGE, MEADOW FARM NURSERY,

THE ROOM

The HOUSEHOLDER

The LODGER

THE SHARED AREAS

The TERM

EARLY TERMINATIO

The SERVICES

The PAYMENT

The DEPOSIT

The INVENTORY

DATED

SIGNED

(The Householder) (The Lodger)

BEFORE:

Witness _____ Witness _____

FULL NAME _____ FULL NAME _____

Address _____ Address _____

_____ _____

Occupation _____ Occupation _____

THIS AGREEMENT comprises the particulars detailed above and the terms and conditions printed overleaf whereby the Room is licensed by the Householder and taken by the Lodger for occupation during the Term upon making the Payment. Nothing in this agreement is intended to create a tenancy or any other interest in the Property.

** delete as appropriate*

LODGER AGREEMENT

F403

FOR A ROOM IN A FURNISHED HOUSE

BOTH COPIES OF THIS AGREEMENT SHOULD BE COMPLETED AND SIGNED - ONE FOR THE HOUSEHOLDER AND ONE FOR THE LODGER

The PROPERTY SALTINGS COTTAGE, MEADOW FARM NURSERY, WOODCASTON LANE, MAYLING ISLAND, POL ORL

THE ROOM

The HOUSEHOLDER

The LODGER

THE SHARED AREAS

The TERM

EARLY TERMINATION

The SERVICES

The PAYMENT

The DEPOSIT

The INVENTORY

DATED

SIGNED

BEFORE:

Witness _____ Witness _____

FULL NAME _____ FULL NAME _____

Address _____ Address _____

_____ _____

Occupation _____ Occupation _____

THIS AGREEMENT comprises the particulars detailed above and the terms and conditions printed overleaf whereby the Room is licensed by the Householder and taken by the Lodger for occupation during the Term upon making the Payment. Nothing in this agreement is intended to create a tenancy or any other interest in the Property.

LODGER AGREEMENT

F403

FOR A ROOM IN A FURNISHED HOUSE

**BOTH COPIES OF THIS AGREEMENT SHOULD BE COMPLETED AND SIGNED -
ONE FOR THE HOUSEHOLDER AND ONE FOR THE LODGER**

The PROPERTY SALTINGS COTTAGE, MEADOW FARM NURSERY, WOODGASTON LANE, HAYLING ISLAND, PO11 ORL

THE ROOM

The HOUSEHOLDER

The LODGER

THE SHARED AREAS

The TERM

EARLY TERMINATIO

The SERVICES

The PAYMENT

The DEPOSIT

The INVENTORY

DATED

SIGNED

BEFORE:

FULL NAME _____ FULL NAME _____

Address _____ Address _____

_____ _____

Occupation _____ Occupation _____

THIS AGREEMENT comprises the particulars detailed above and the terms and conditions printed overleaf whereby the Room is licensed by the Householder and taken by the Lodger for occupation during the Term upon making the Payment. Nothing in this agreement is intended to create a tenancy or any other interest in the Property.

LODGER AGREEMENT

F403

FOR A ROOM IN A FURNISHED HOUSE

BOTH COPIES OF THIS AGREEMENT SHOULD BE COMPLETED AND SIGNED - ONE FOR THE HOUSEHOLDER AND ONE FOR THE LODGER

The PROPERTY SALTINGS COTTAGE, MEADOW FARM NURSERY

WOOGISTON LANE, HAYLING ISLAND, PO11 0RL

THE ROOM

The HOUSEHOLDER

The LODGER

THE SHARED AREAS

The TERM

EARLY TERMINATION

The SERVICES

The PAYMENT

The DEPOSIT

The INVENTORY

DATED

SIGNED

(The Householder) (The Lodger)

BEFORE:

Witness _____ Witness _____

FULL NAME _____ FULL NAME _____

Address _____ Address _____

_____ _____

Occupation _____ Occupation _____

THIS AGREEMENT comprises the particulars detailed above and the terms and conditions printed overleaf whereby the Room is licensed by the Householder and taken by the Lodger for occupation during the Term upon making the Payment. Nothing in this agreement is intended to create a tenancy or any other interest in the Property.

STATUTORY DECLARATION [redacted]

This is the exhibit marked "3" referred to in the ~~Affidavit~~ of [redacted]. sworn this 20TH day of JUNE 2023

Before me

Solicitor / Commissioner for Oaths

[redacted]

LODGER AGREEMENT

F403

FOR A ROOM IN A FURNISHED HOUSE

BOTH COPIES OF THIS AGREEMENT SHOULD BE COMPLETED AND SIGNED - ONE FOR THE HOUSEHOLDER AND ONE FOR THE LODGER

The PROPERTY SALTINGS COTTAGE, MEADOW FARM NURSERY
WOOGASTON LANE, HAYLING ISLAND, PO11 0RL

THE ROOM

The HOUSEHOLDER

The LODGER

THE SHARED AREAS

The TERM

EARLY TERMINATION

The SERVICES

The PAYMENT

The DEPOSIT

The INVENTORY

DATED

SIGNED

(The Householder) (The Lodger)

BEFORE:

Witness _____ Witness _____

FULL NAME _____ FULL NAME _____

Address _____ Address _____

_____ _____

Occupation _____ Occupation _____

THIS AGREEMENT comprises the particulars detailed above and the terms and conditions printed overleaf whereby the Room is licensed by the Householder and taken by the Lodger for occupation during the Term upon making the Payment. Nothing in this agreement is intended to create a tenancy or any other interest in the Property.