

PUBLIC NOTICE

THE BOROUGH OF HAVANT

HAVANT BOROUGH COUNCIL: LAND ADJOINING KINGSCLERE AVENUE HAVANT PUBLIC FOOTPATH CLOSURE ORDER 2017

Notice is hereby given that Havant Borough Council as the local planning authority has made an Order under section 257 and Schedule 14 of the Town & Country Planning Act 1990 to the stopping up of the two lengths of footpath on land adjoining Kingsclere Avenue, Havant as described below.

IF THE ORDER IS CONFIRMED:

1. A footpath being approximately 148 metres in length shown marked by a continuous bold black line between points A and B on the plan attached to the Order and;
2. A footpath being approximately 120 metres in length shown marked by a continuous bold black line between points B and C on the plan attached to the Order.

A copy of the Order and Plan may be inspected at the Public Service Plaza, Havant, during normal office hours.

Any representations about or objections to the Order, may be made in writing to the Solicitor to the Council, Havant Borough Council, Public Service Plaza, Civic Centre Road, Havant PO9 2AX no later than 24 August 2018.

If no such representations or objections are duly made, or if any so made are withdrawn, Havant Borough Council may itself confirm the Order as an unopposed Order. If the Order is sent to the Secretary of State for confirmation any representations and objections which have not been withdrawn will be sent with the Order.

Dated this twenty seventh day of July 2018.

Nick Leach
Solicitor
Public Service Plaza
Civic Centre Road
Havant
Hants



Havant
BOROUGH COUNCIL

THE BOROUGH OF HAVANT
PUBLIC PATH (STOPPING UP) ORDER
TOWN AND COUNTRY PLANNING ACT 1990, SECTION 257 AND SCHEDULE 14
HAVANT BOROUGH COUNCIL: LAND ADJOINING KINGSCLERE AVENUE HAVANT
PUBLIC FOOTPATH CLOSURE ORDER 2018

This order is made by Havant Borough Council, as the local planning authority, under Section 257 of the Town and country Planning Act 1990 because it is satisfied that it is necessary to stop up the footpaths to which this Order relates in order to enable development to be carried out in accordance with planning permission granted under Part III of the Town and Country Planning Act 1990 namely a development and consisting 25 three-bedroom houses, 5 four-bedroom houses and 8 two-bed apartments on land adjoining Kingsclere Avenue, Havant in Hampshire (planning reference no. APP/16/00492).

BY THIS ORDER:

1. Two lengths of footpath over the land shown by two continuous bold black lines on the attached plan and described in the Schedule to this Order ("the Schedule") shall be stopped up as provided below.
2. The stopping up of the footpath shall have effect on the date of confirmation of the order.
3. Where immediately before the date on which the footpath is stopped up there is apparatus under in on over along or across it belonging to statutory undertakers for the purpose of carrying on their undertaking the undertakers shall continue to have the same rights in respect of the apparatus as they then had.

SCHEDULE

Description of site of existing footpaths


1. A footpath being approximately 148 metres in length shown marked by a continuous bold black line on the attached Plan between points A and B shown on the plan.
2. A footpath being approximately 120 metres in length shown marked by a continuous bold black line on the attached plan between points B and C shown on the plan

THE COMMON SEAL OF THE)
COUNCIL OF THE BOROUGH)
OF HAVANT was hereunto)
affixed this)
in the presence of)

Authorised Signatory

24th July 2018



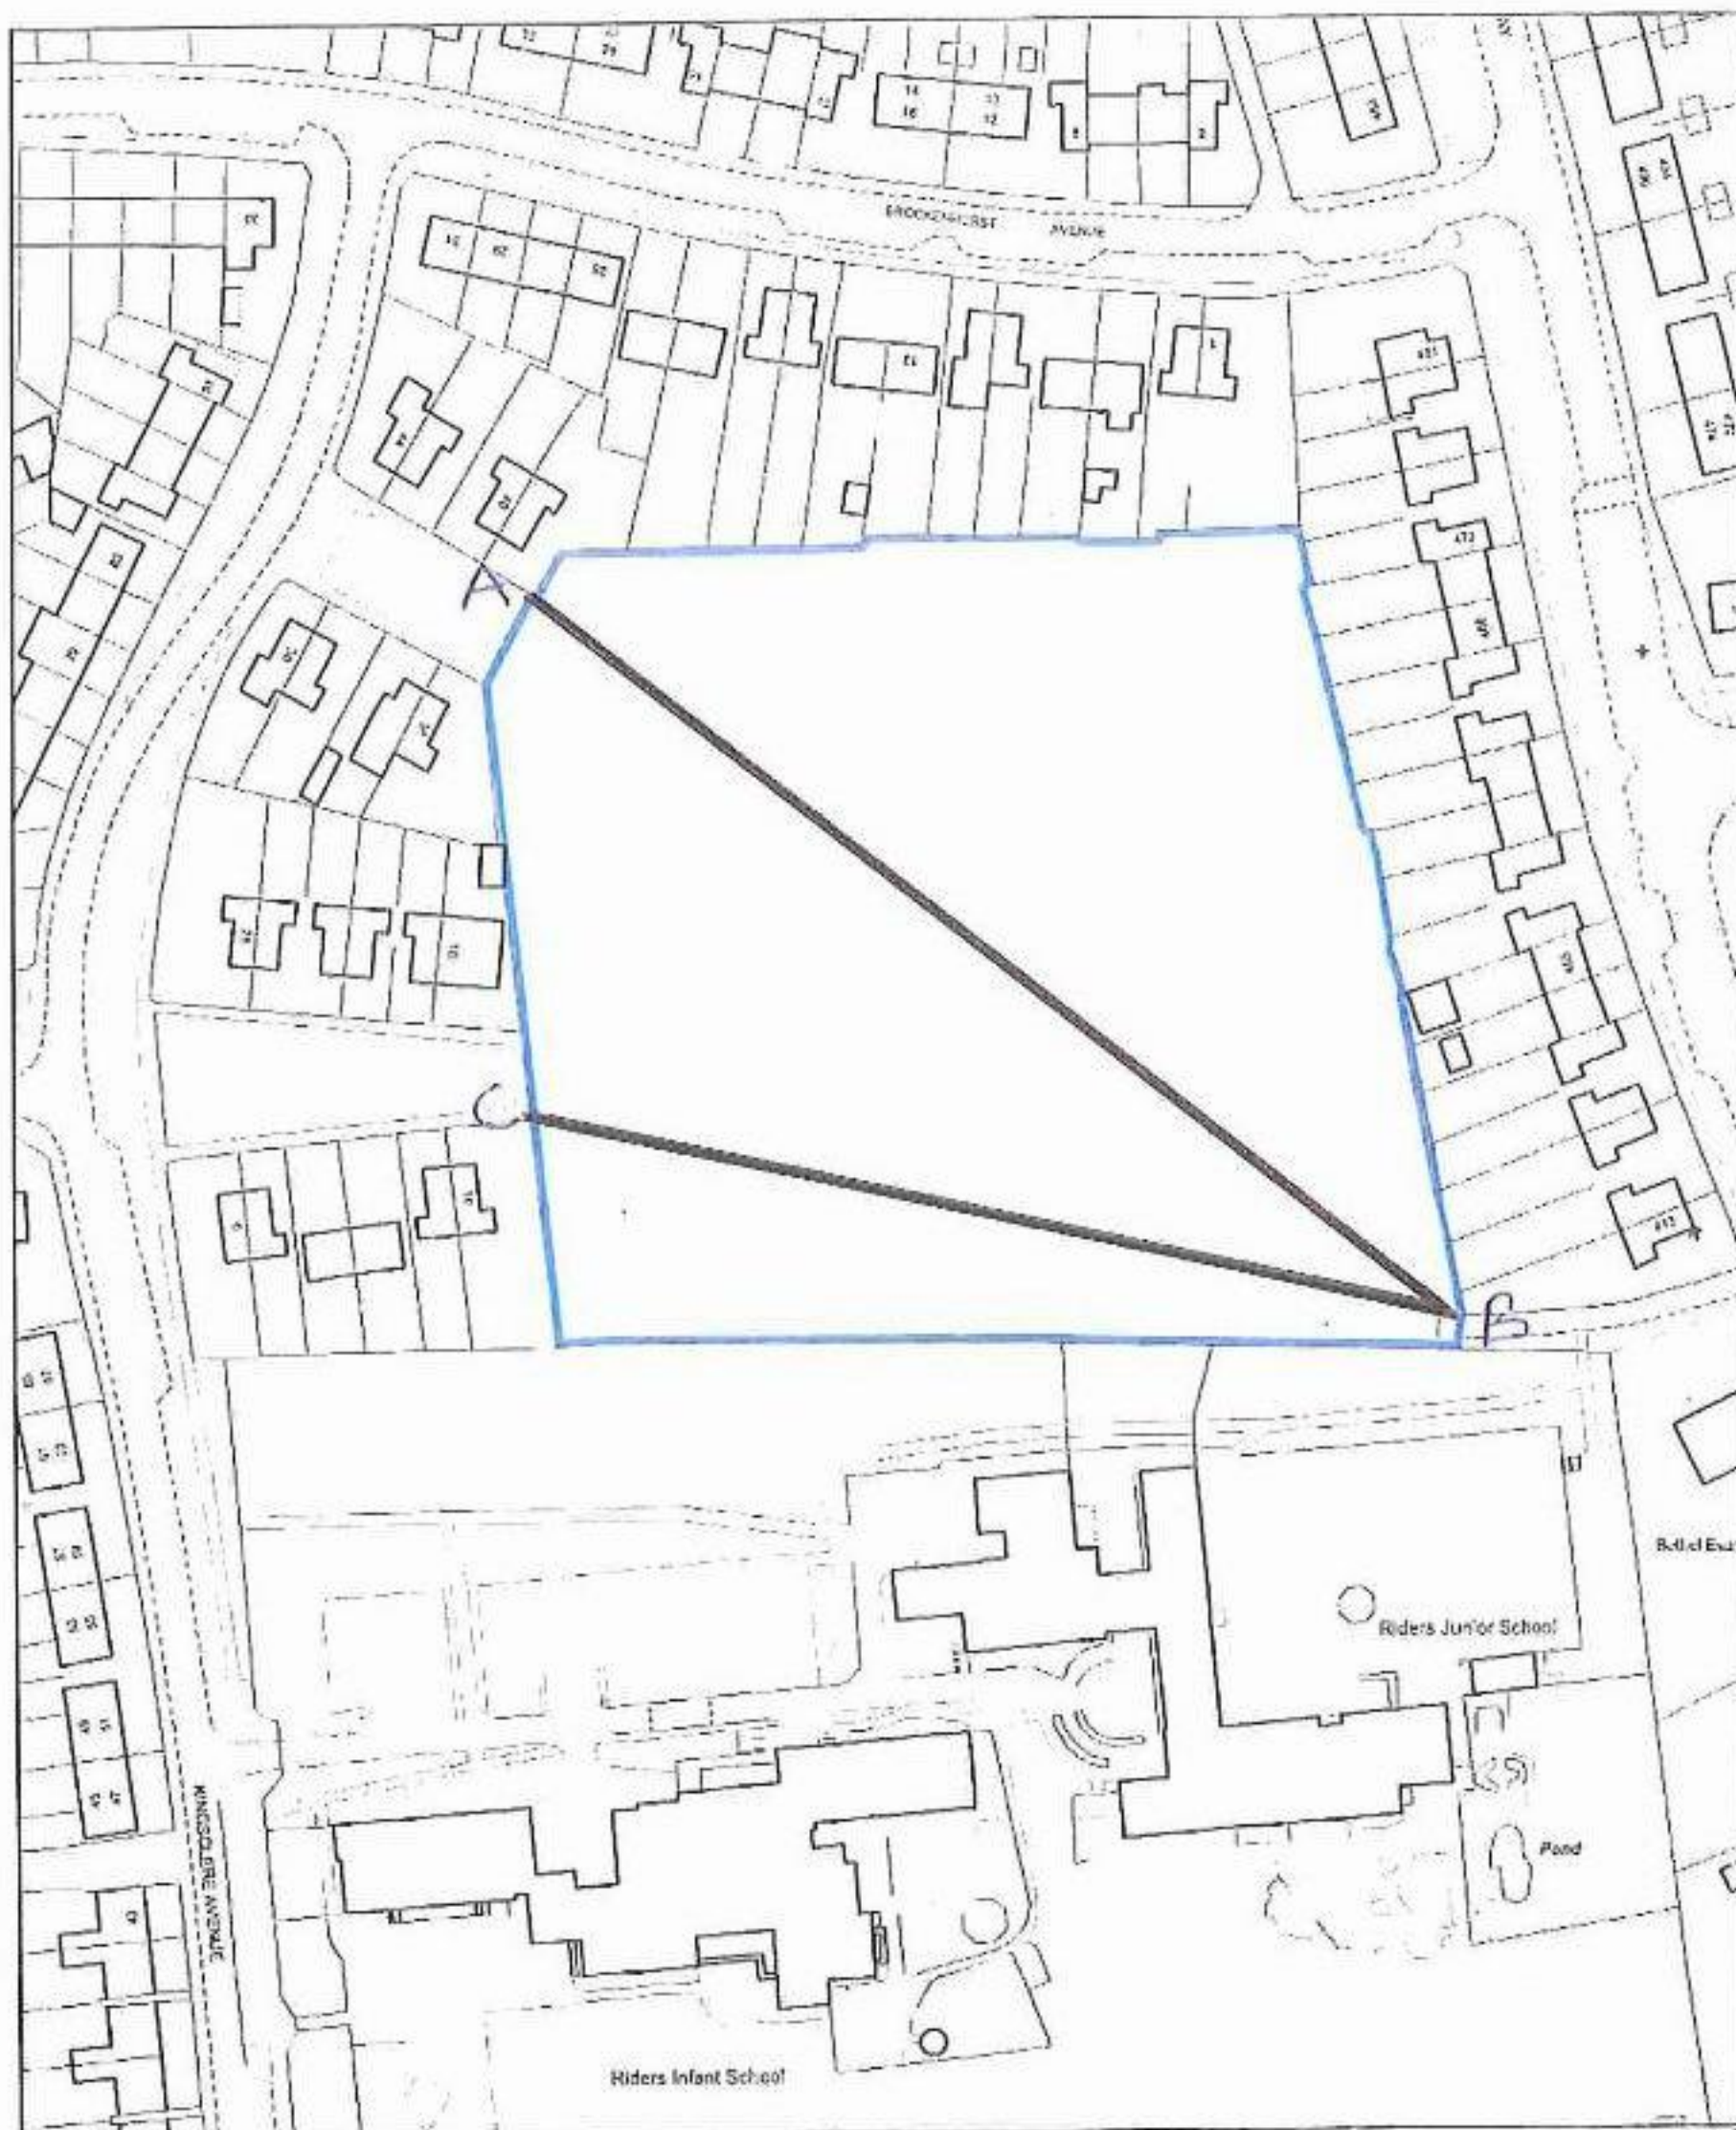

Portsmouth
CITY COUNCIL

Title: Land adjoining Kingsclere Avenue,
Havant,
PO9 4RZ.
Prepared for: Legal Service
Prepared by: Geographic Information Service

Dwg No:

Scale: 1:1250

Date: 07/08/2017

N

© Crown copyright and database right. Ordnance Survey Licence Number: 100019671 (2016)

14Jespr