


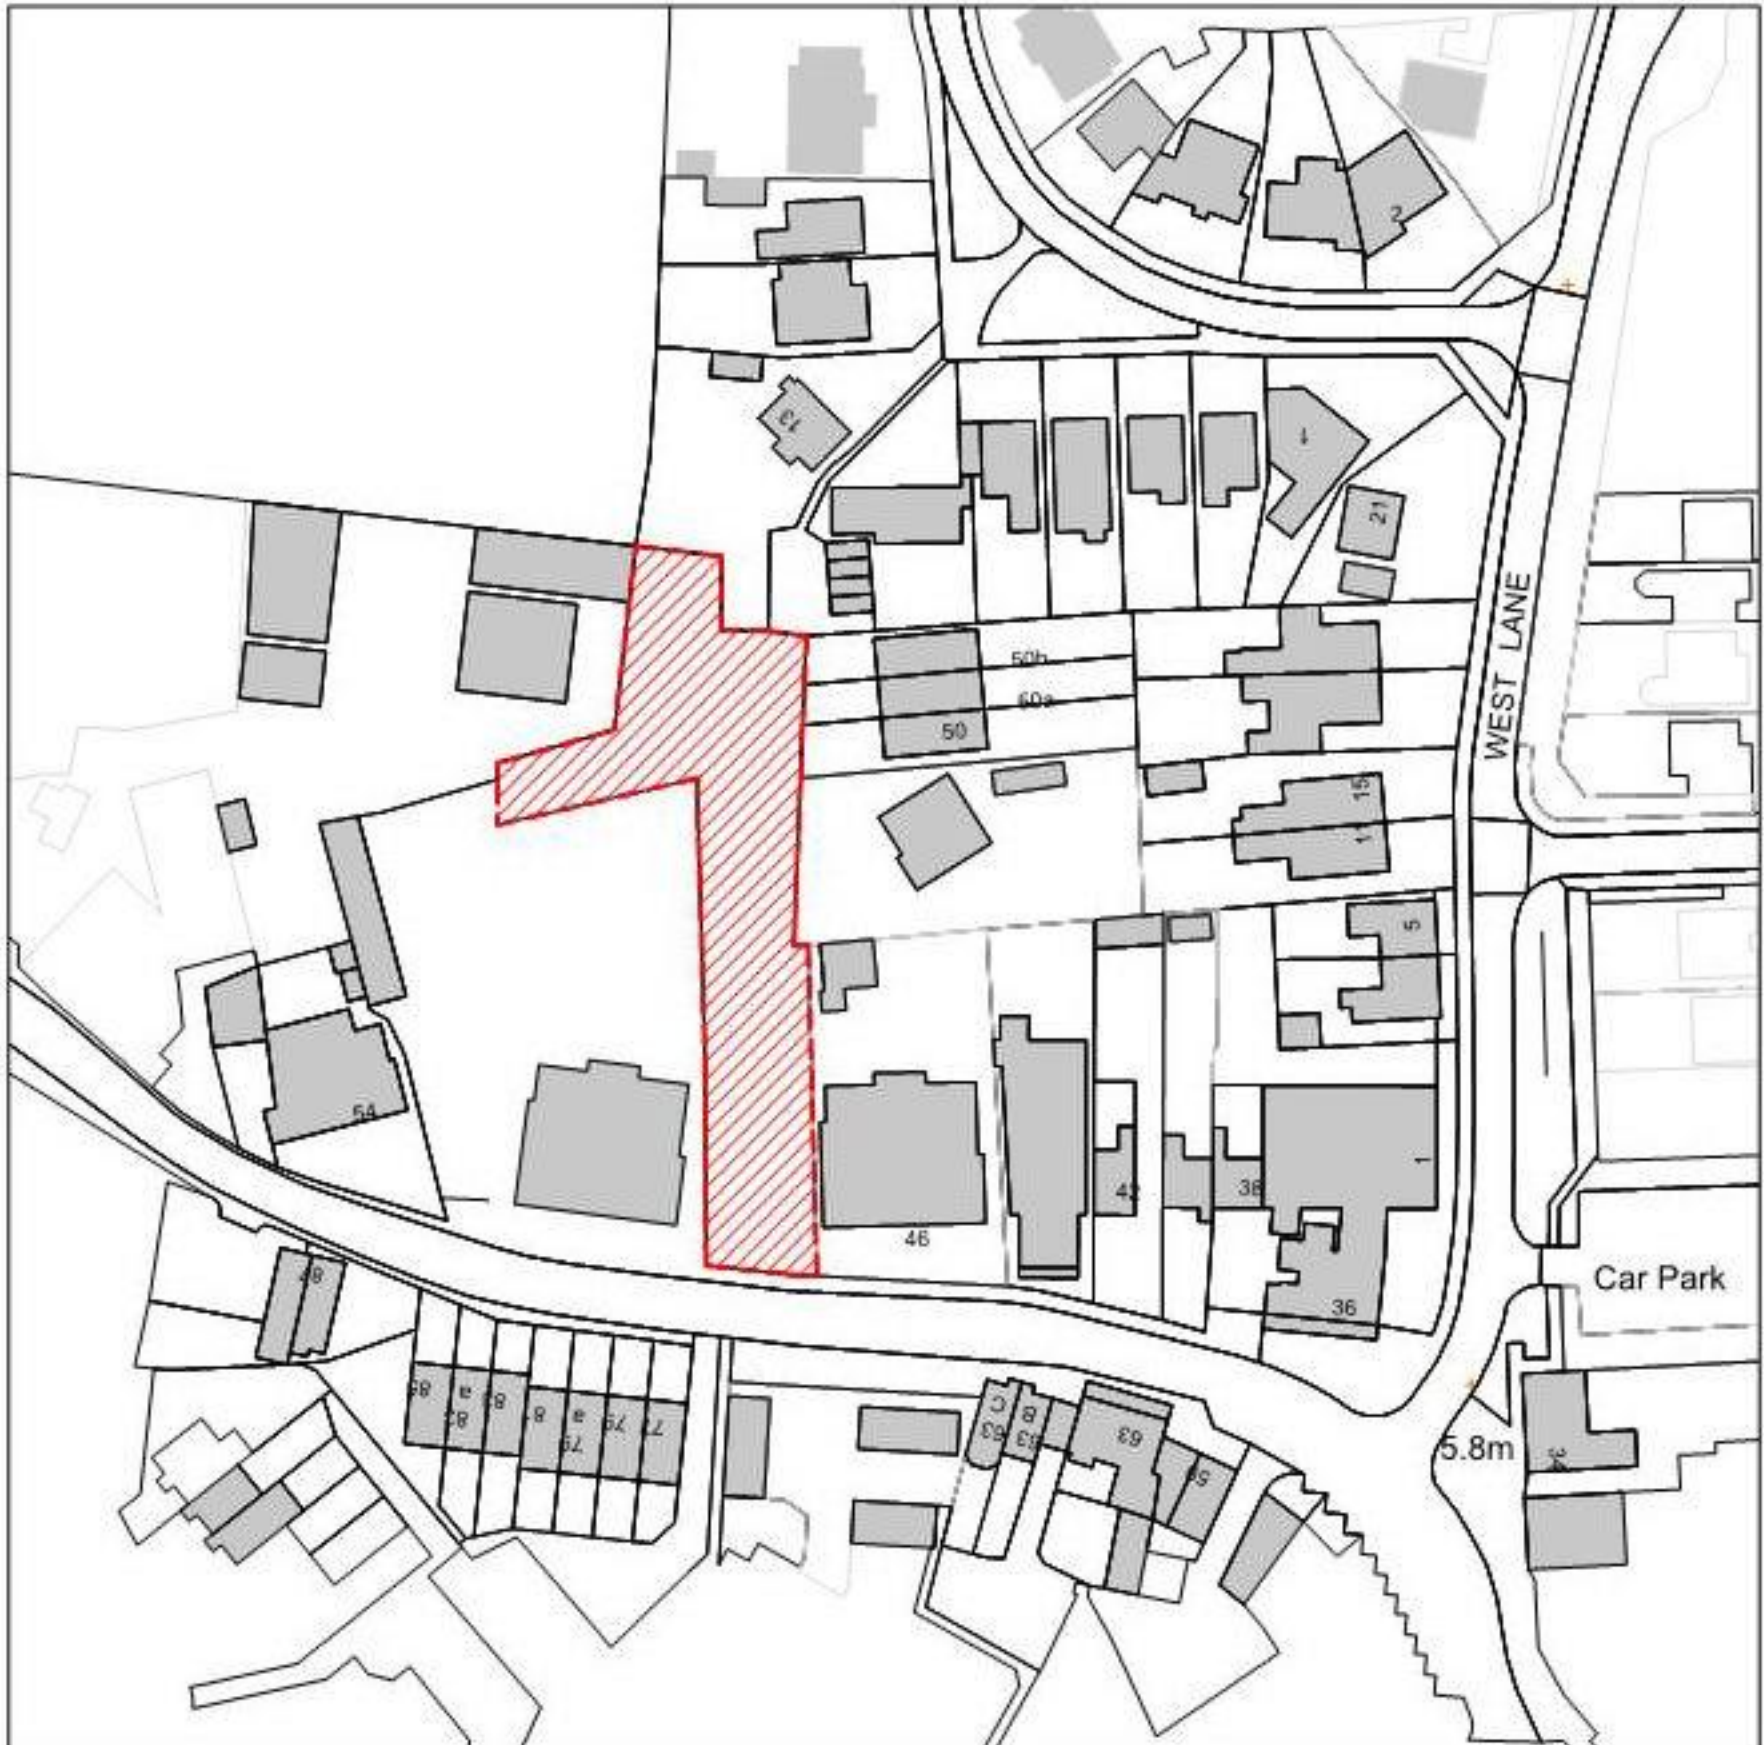

SITE
BOUNDARY



Scale 1:1250

CLIENT	PROJECT	TITLE	STATUS	DRAWN BY	REVIEWED BY
Mrs K. Snipe	West Town Hotel 52 Station Road Hayling Island PO11 0EL	Location Plan	Planning	CB	RM
DATE	SCALE	A4 DRAWING NUMBER			
Nov. 2015	1:1000	1227 P 000			

01730 816336
 07949 682974
info@boherarchitecture.com
www.boherarchitecture.com

Capron House, North Street
 Midhurst, GU29 9DT

