




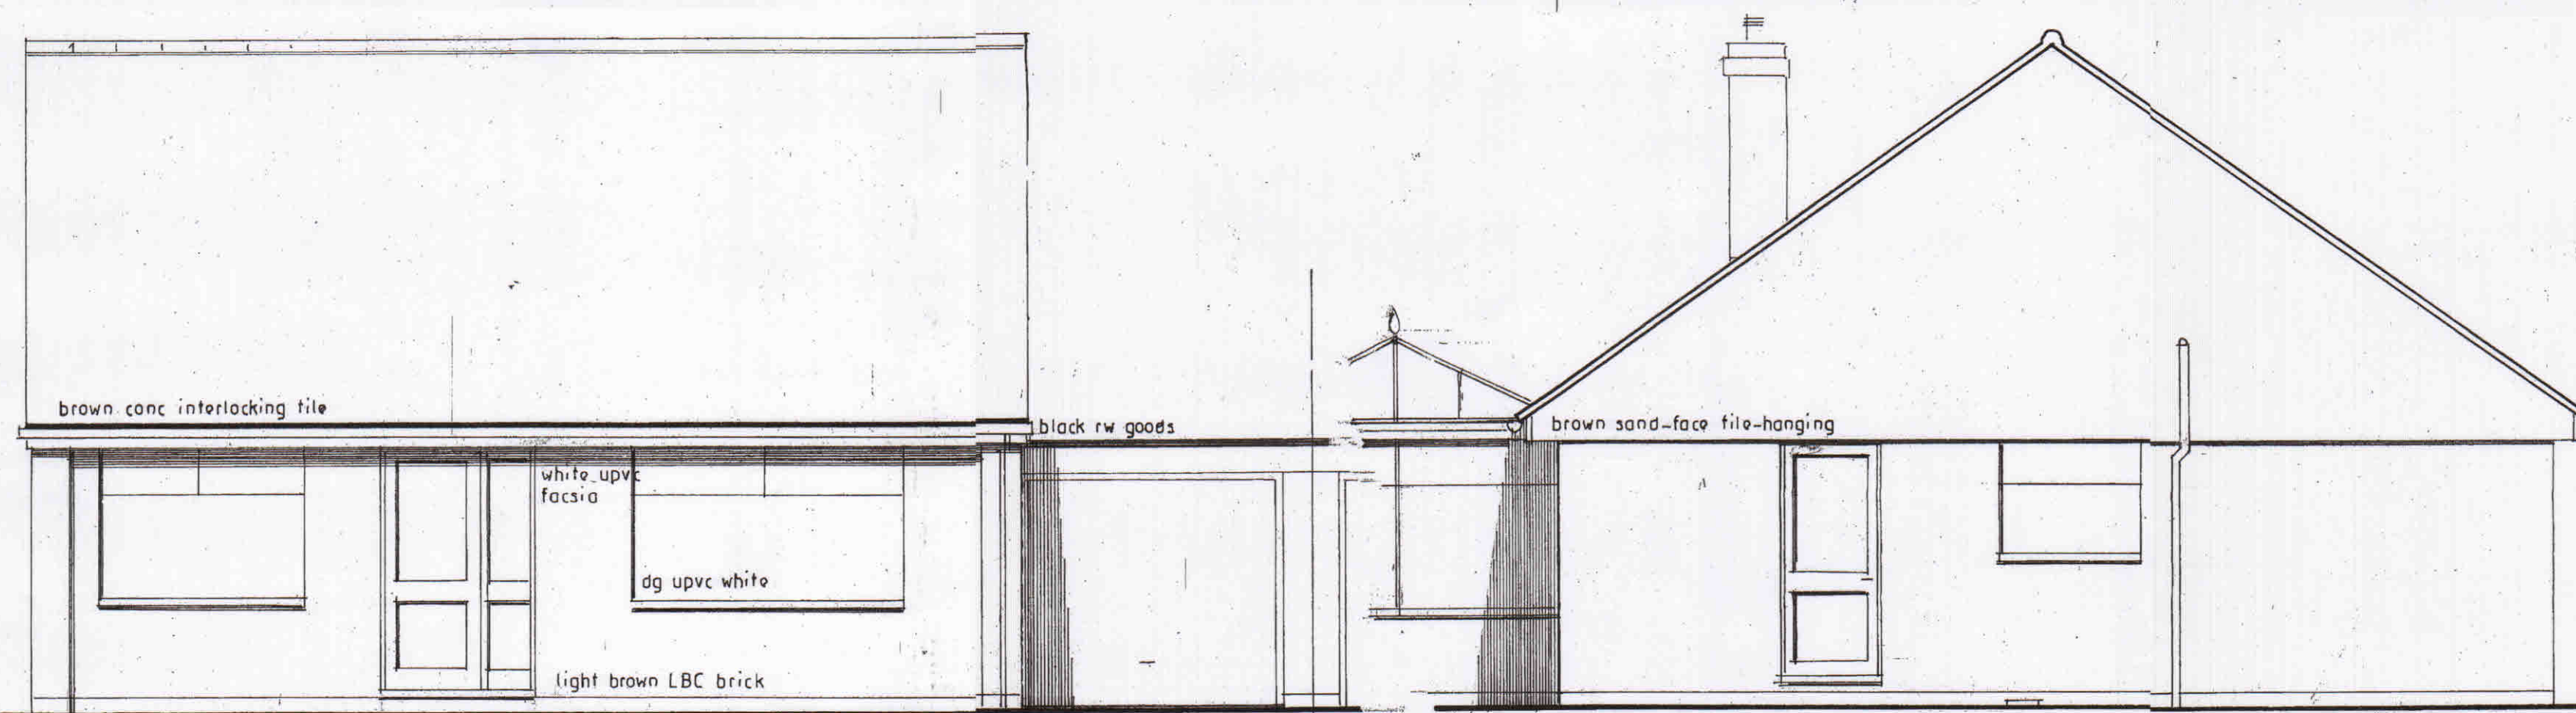


front · north

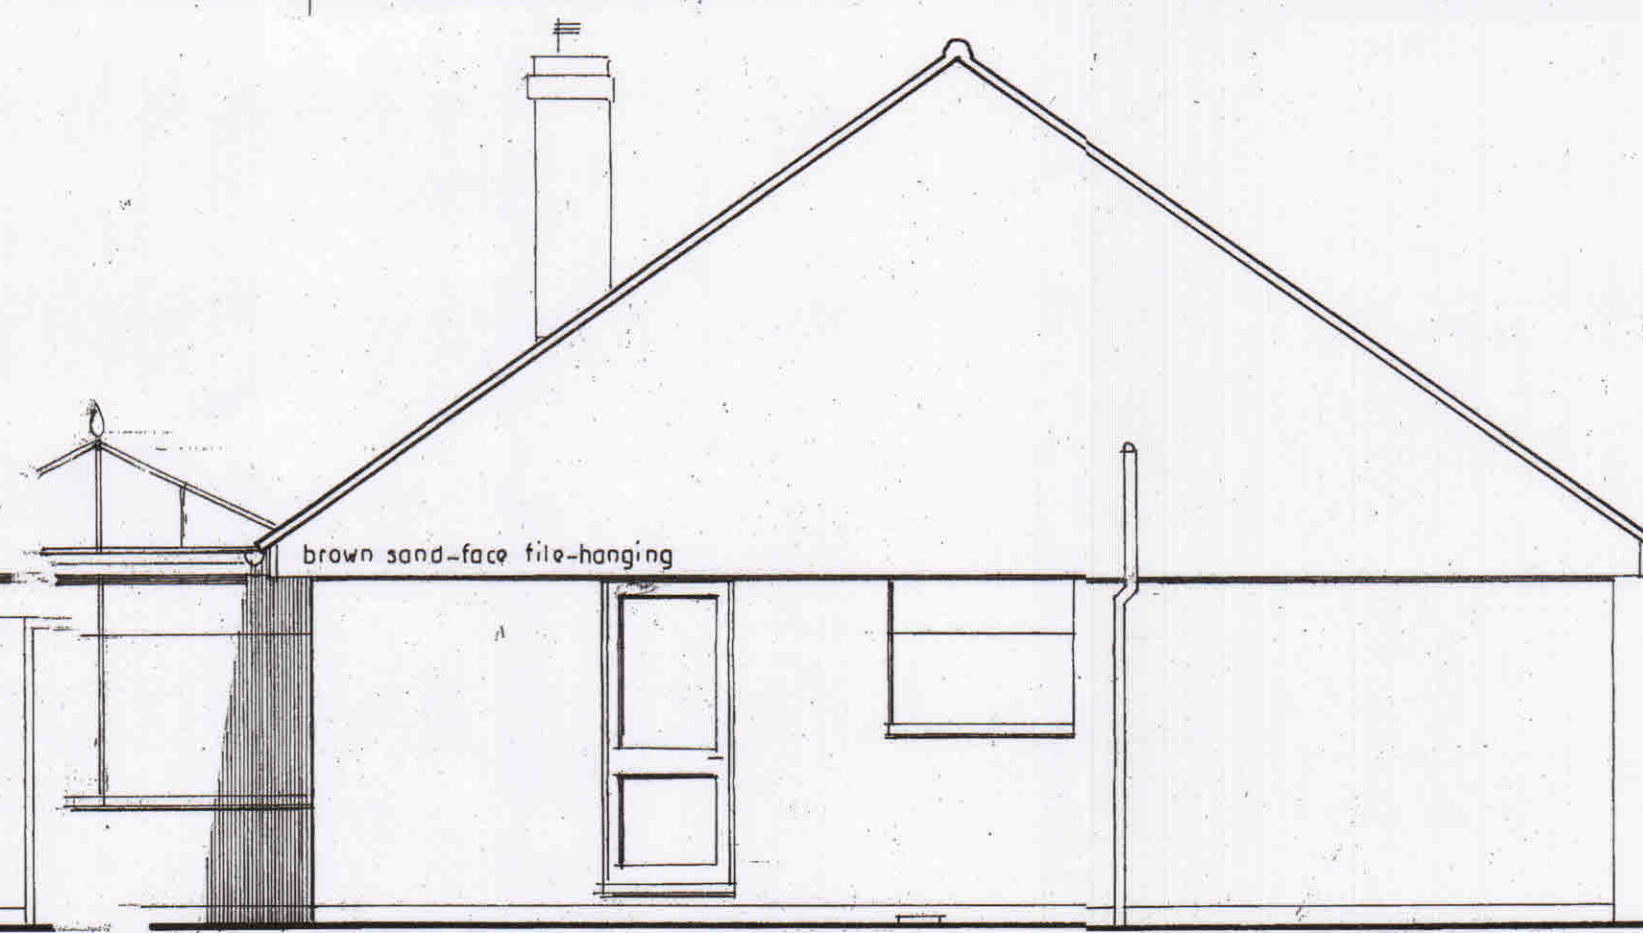


side · east

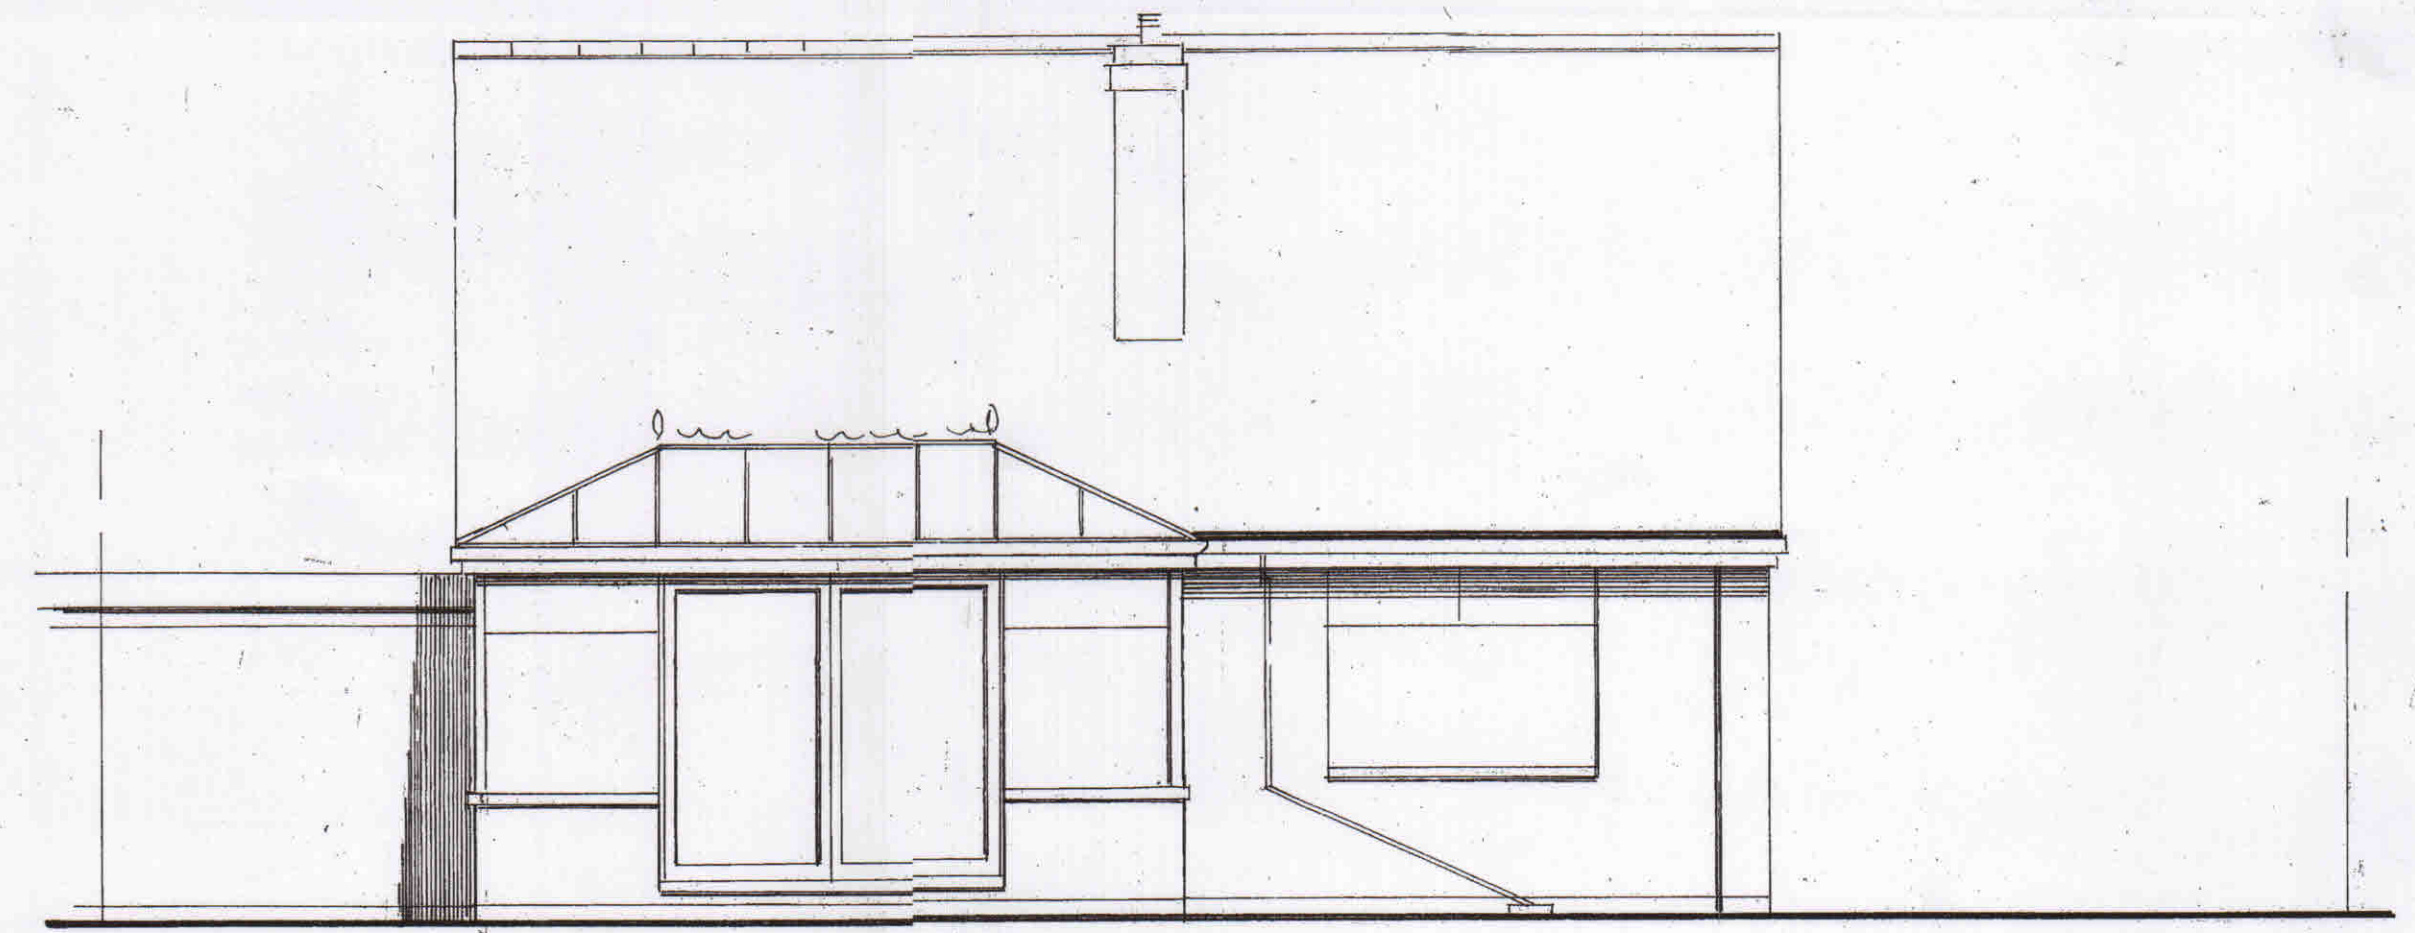


rear · south

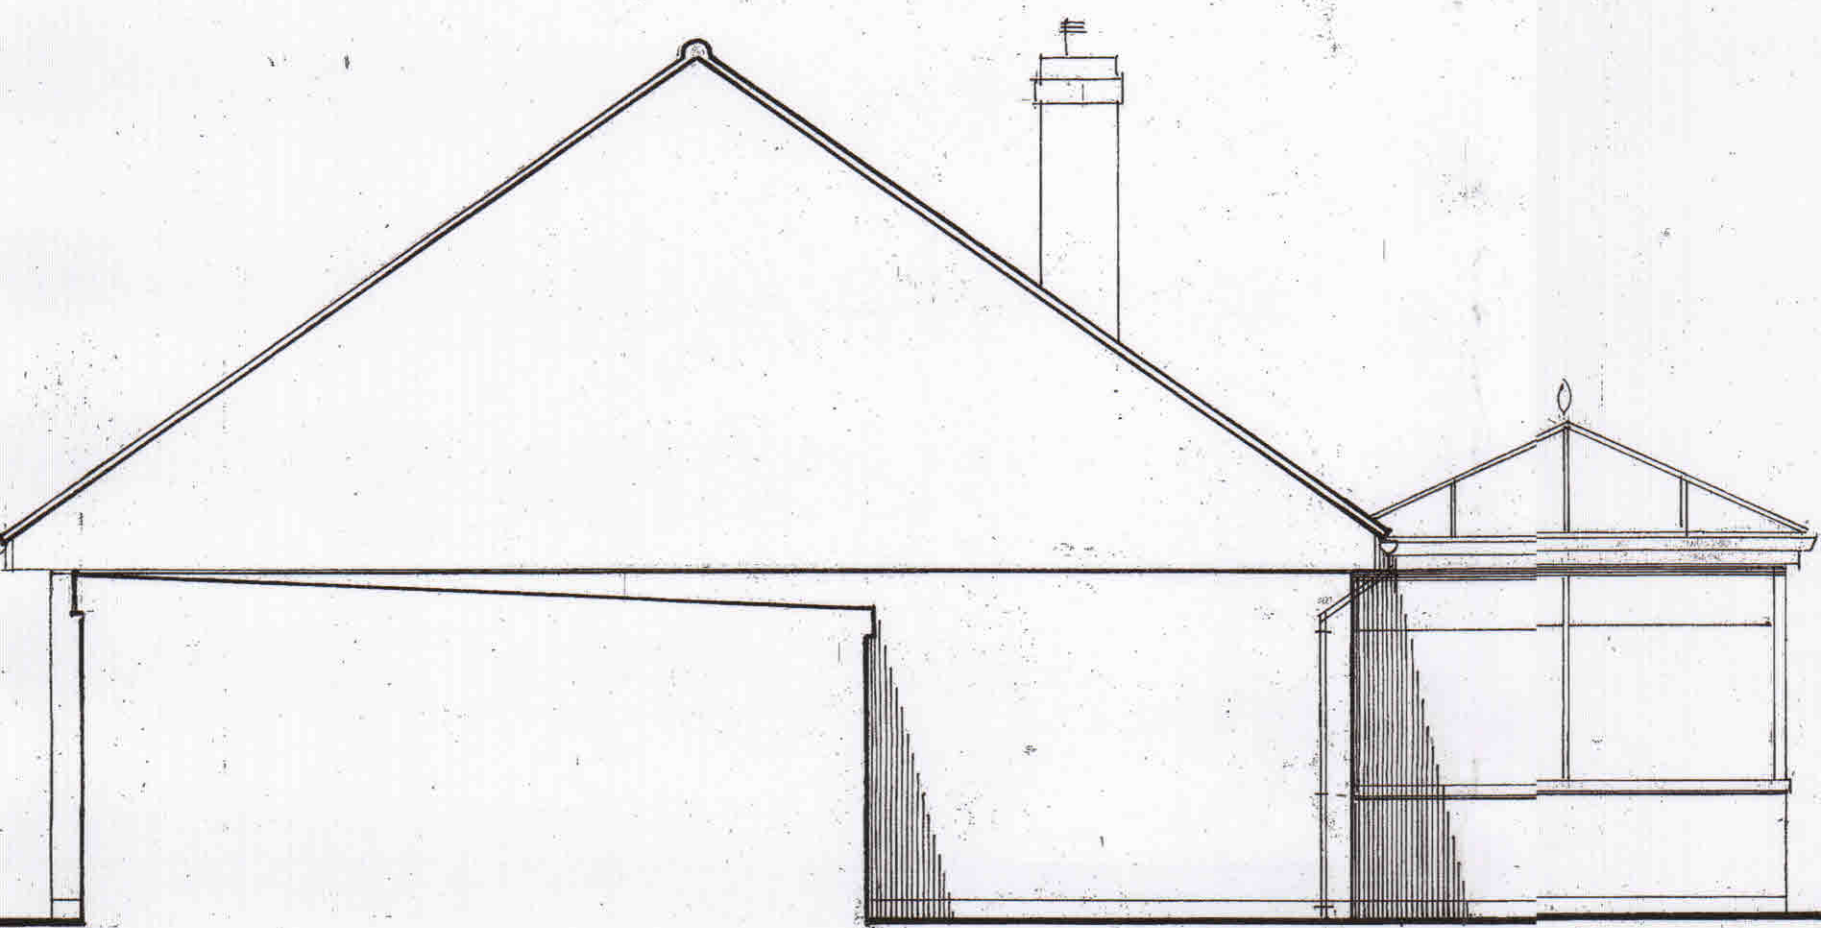



side · west

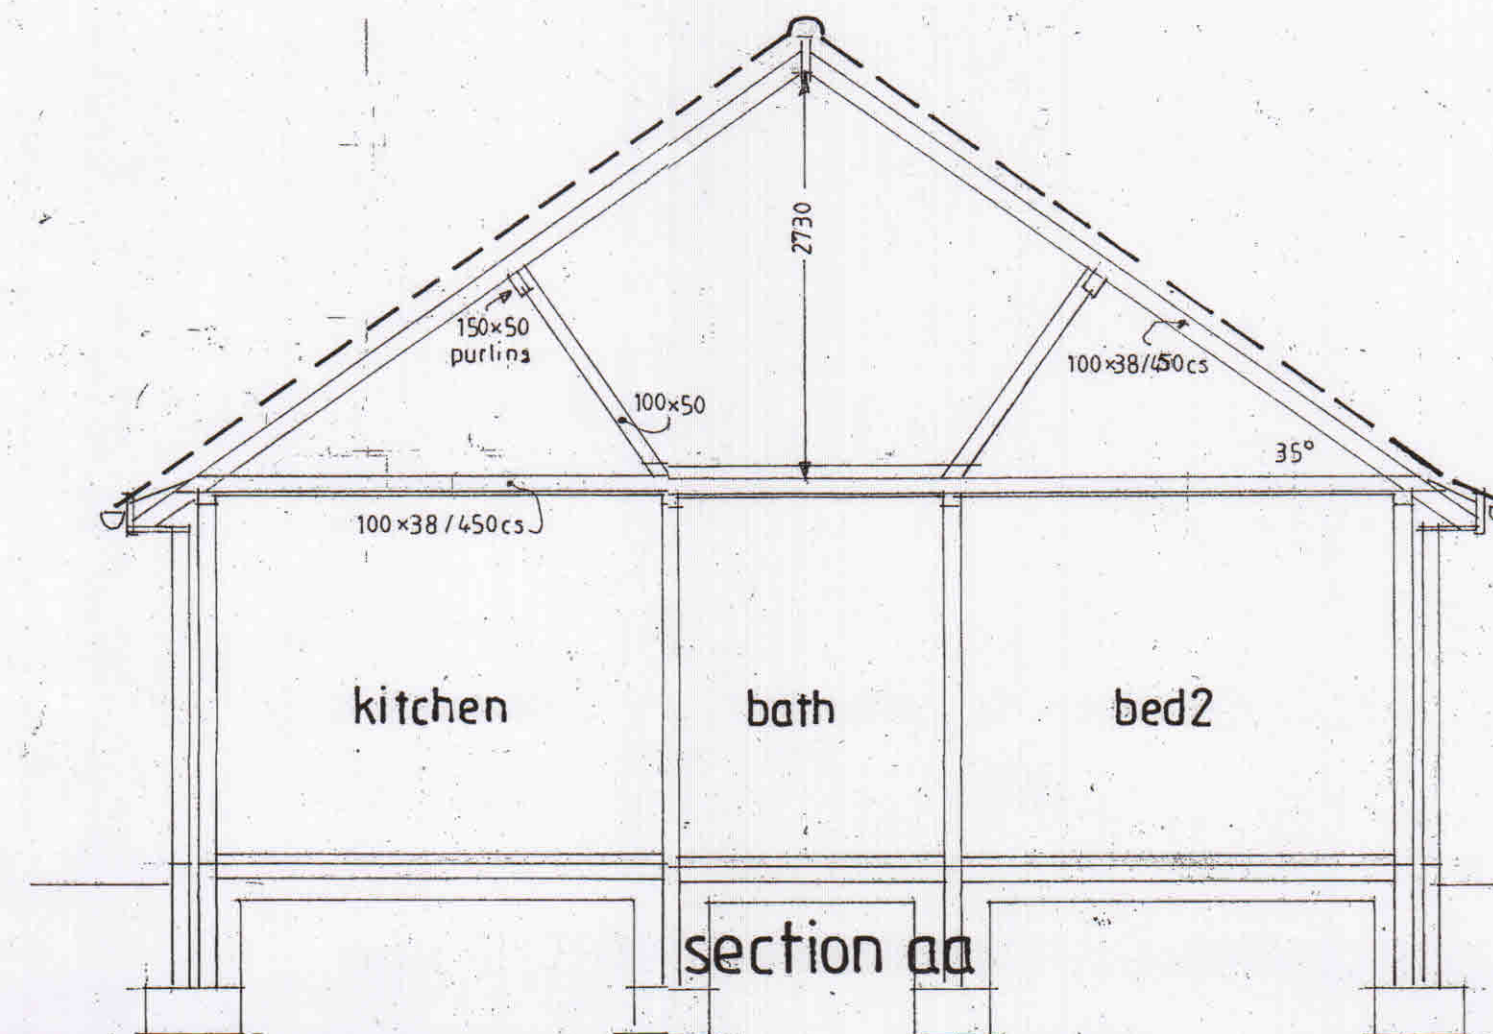


section aa

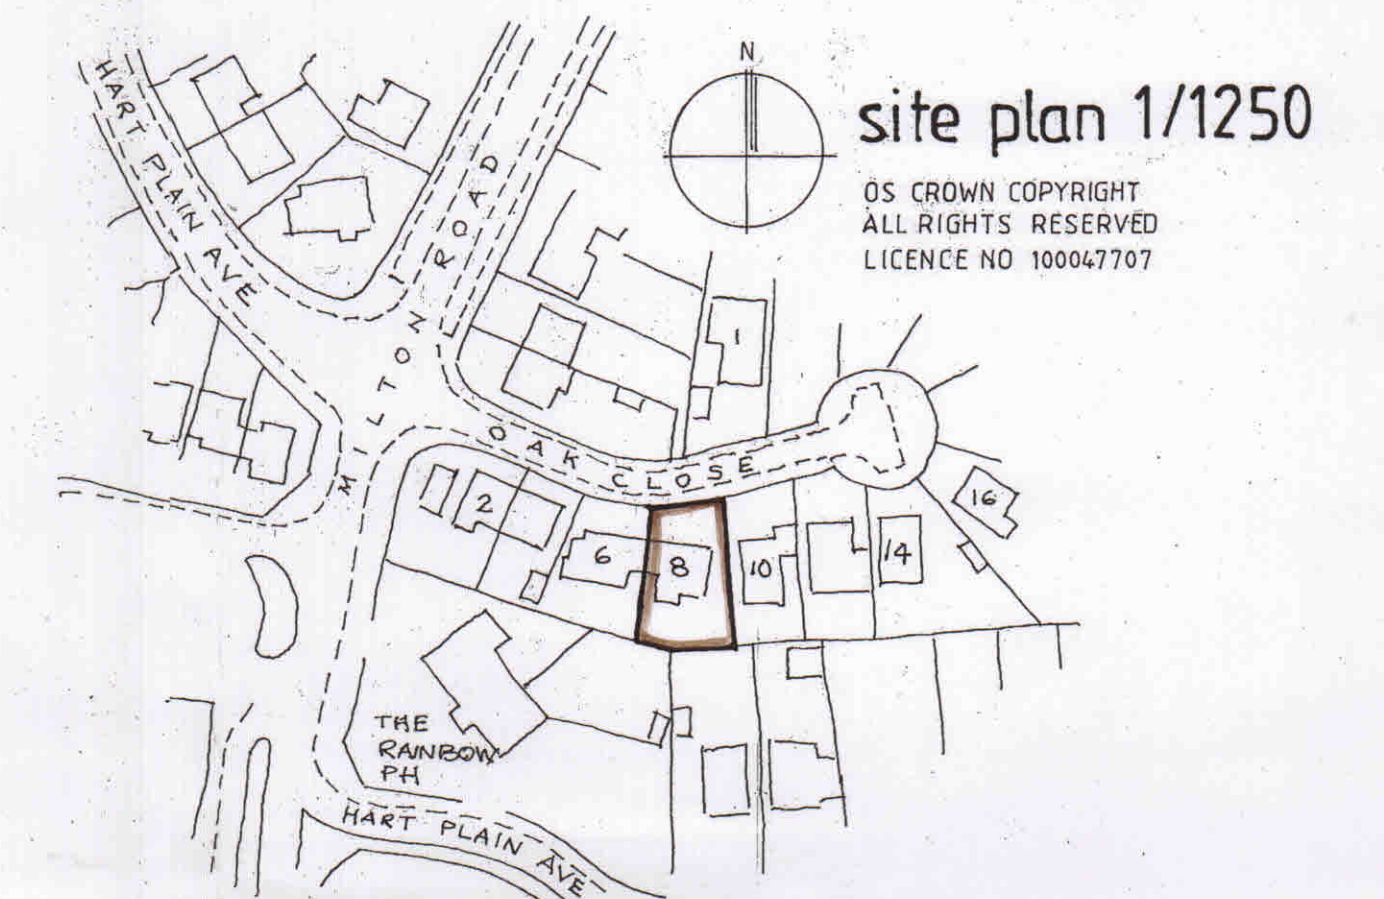

site plan 1/1250

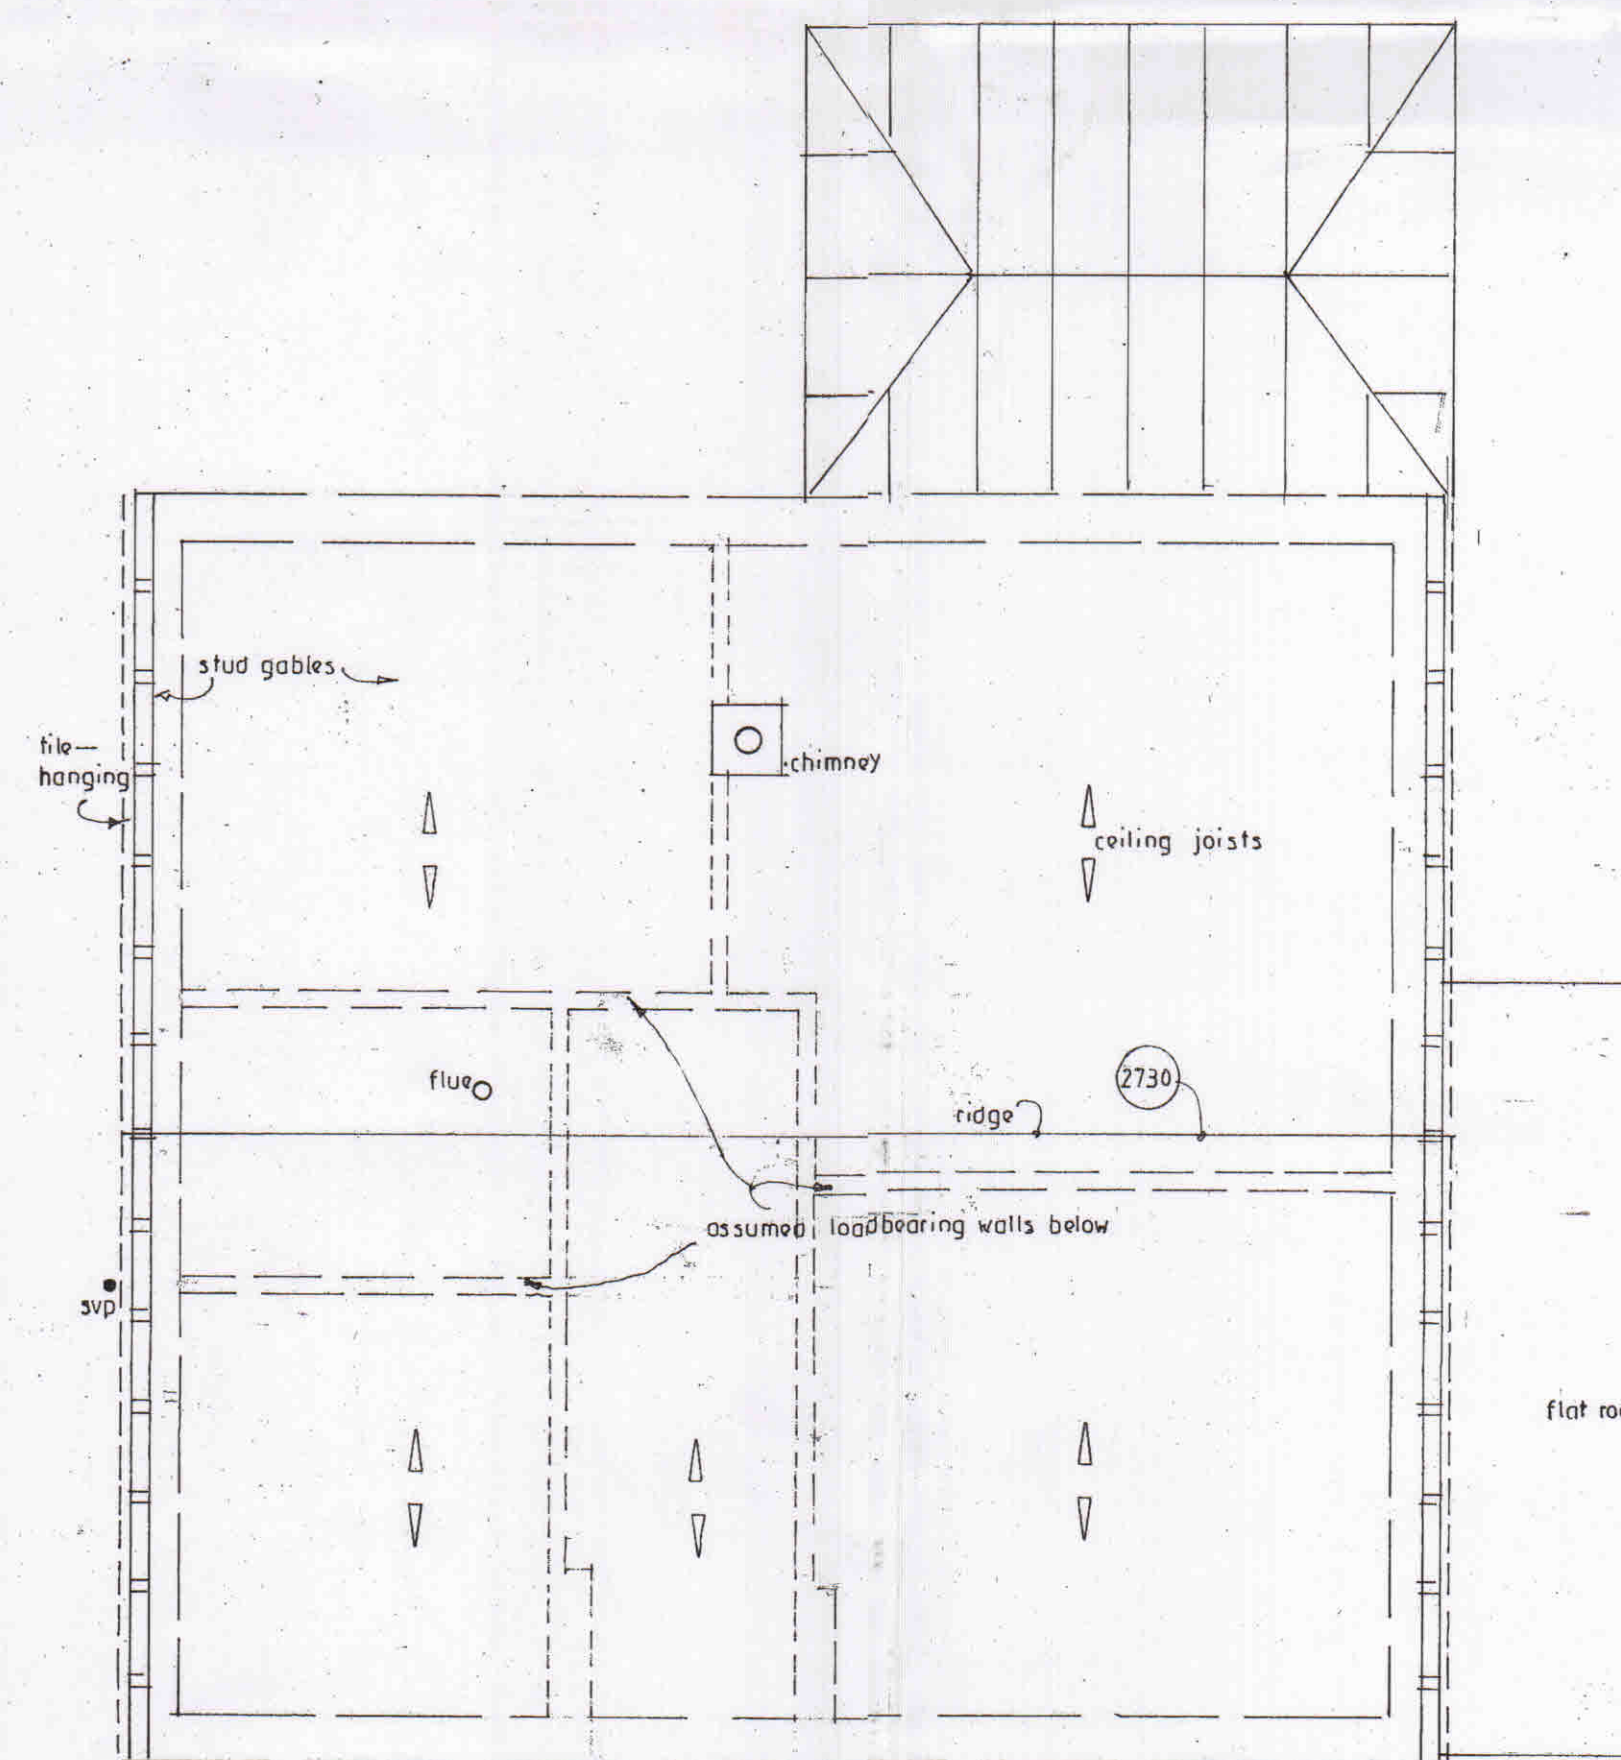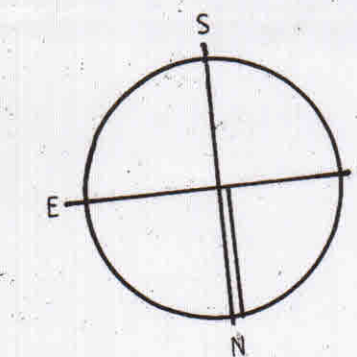

roofspace

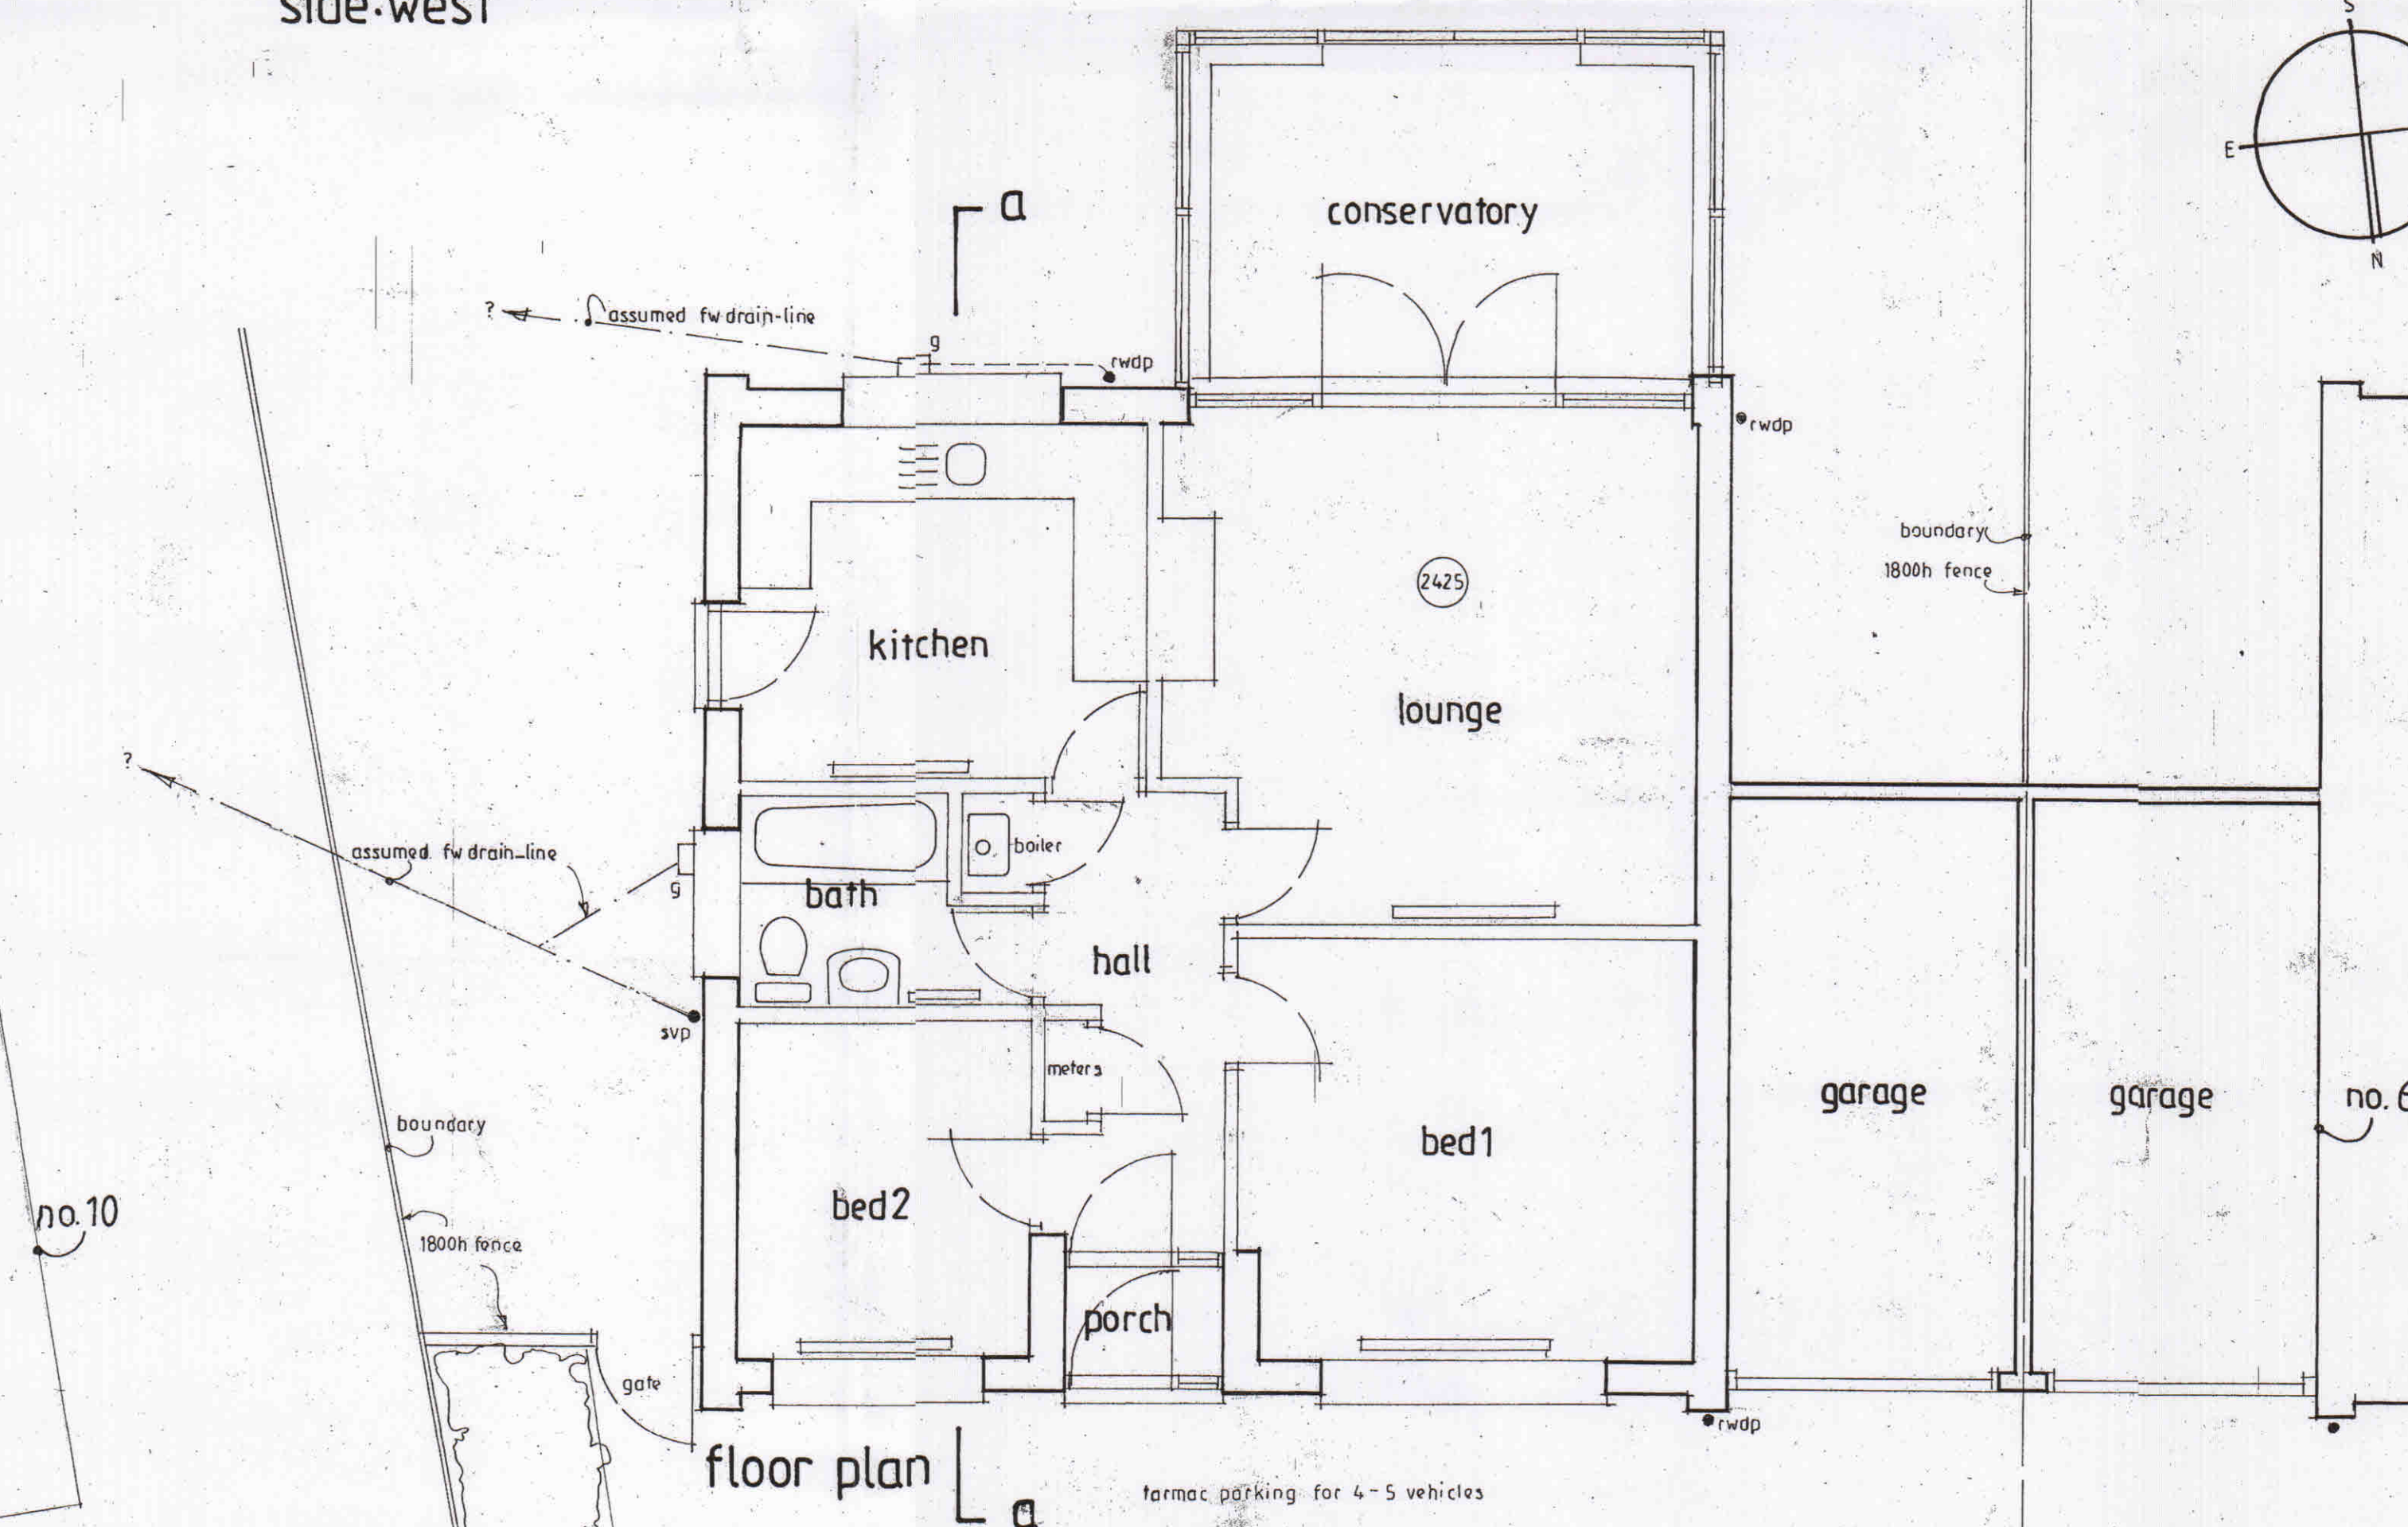

floor plan