


HIGHWAY AT HAVANT IN THE BOROUGH OF HAVANT

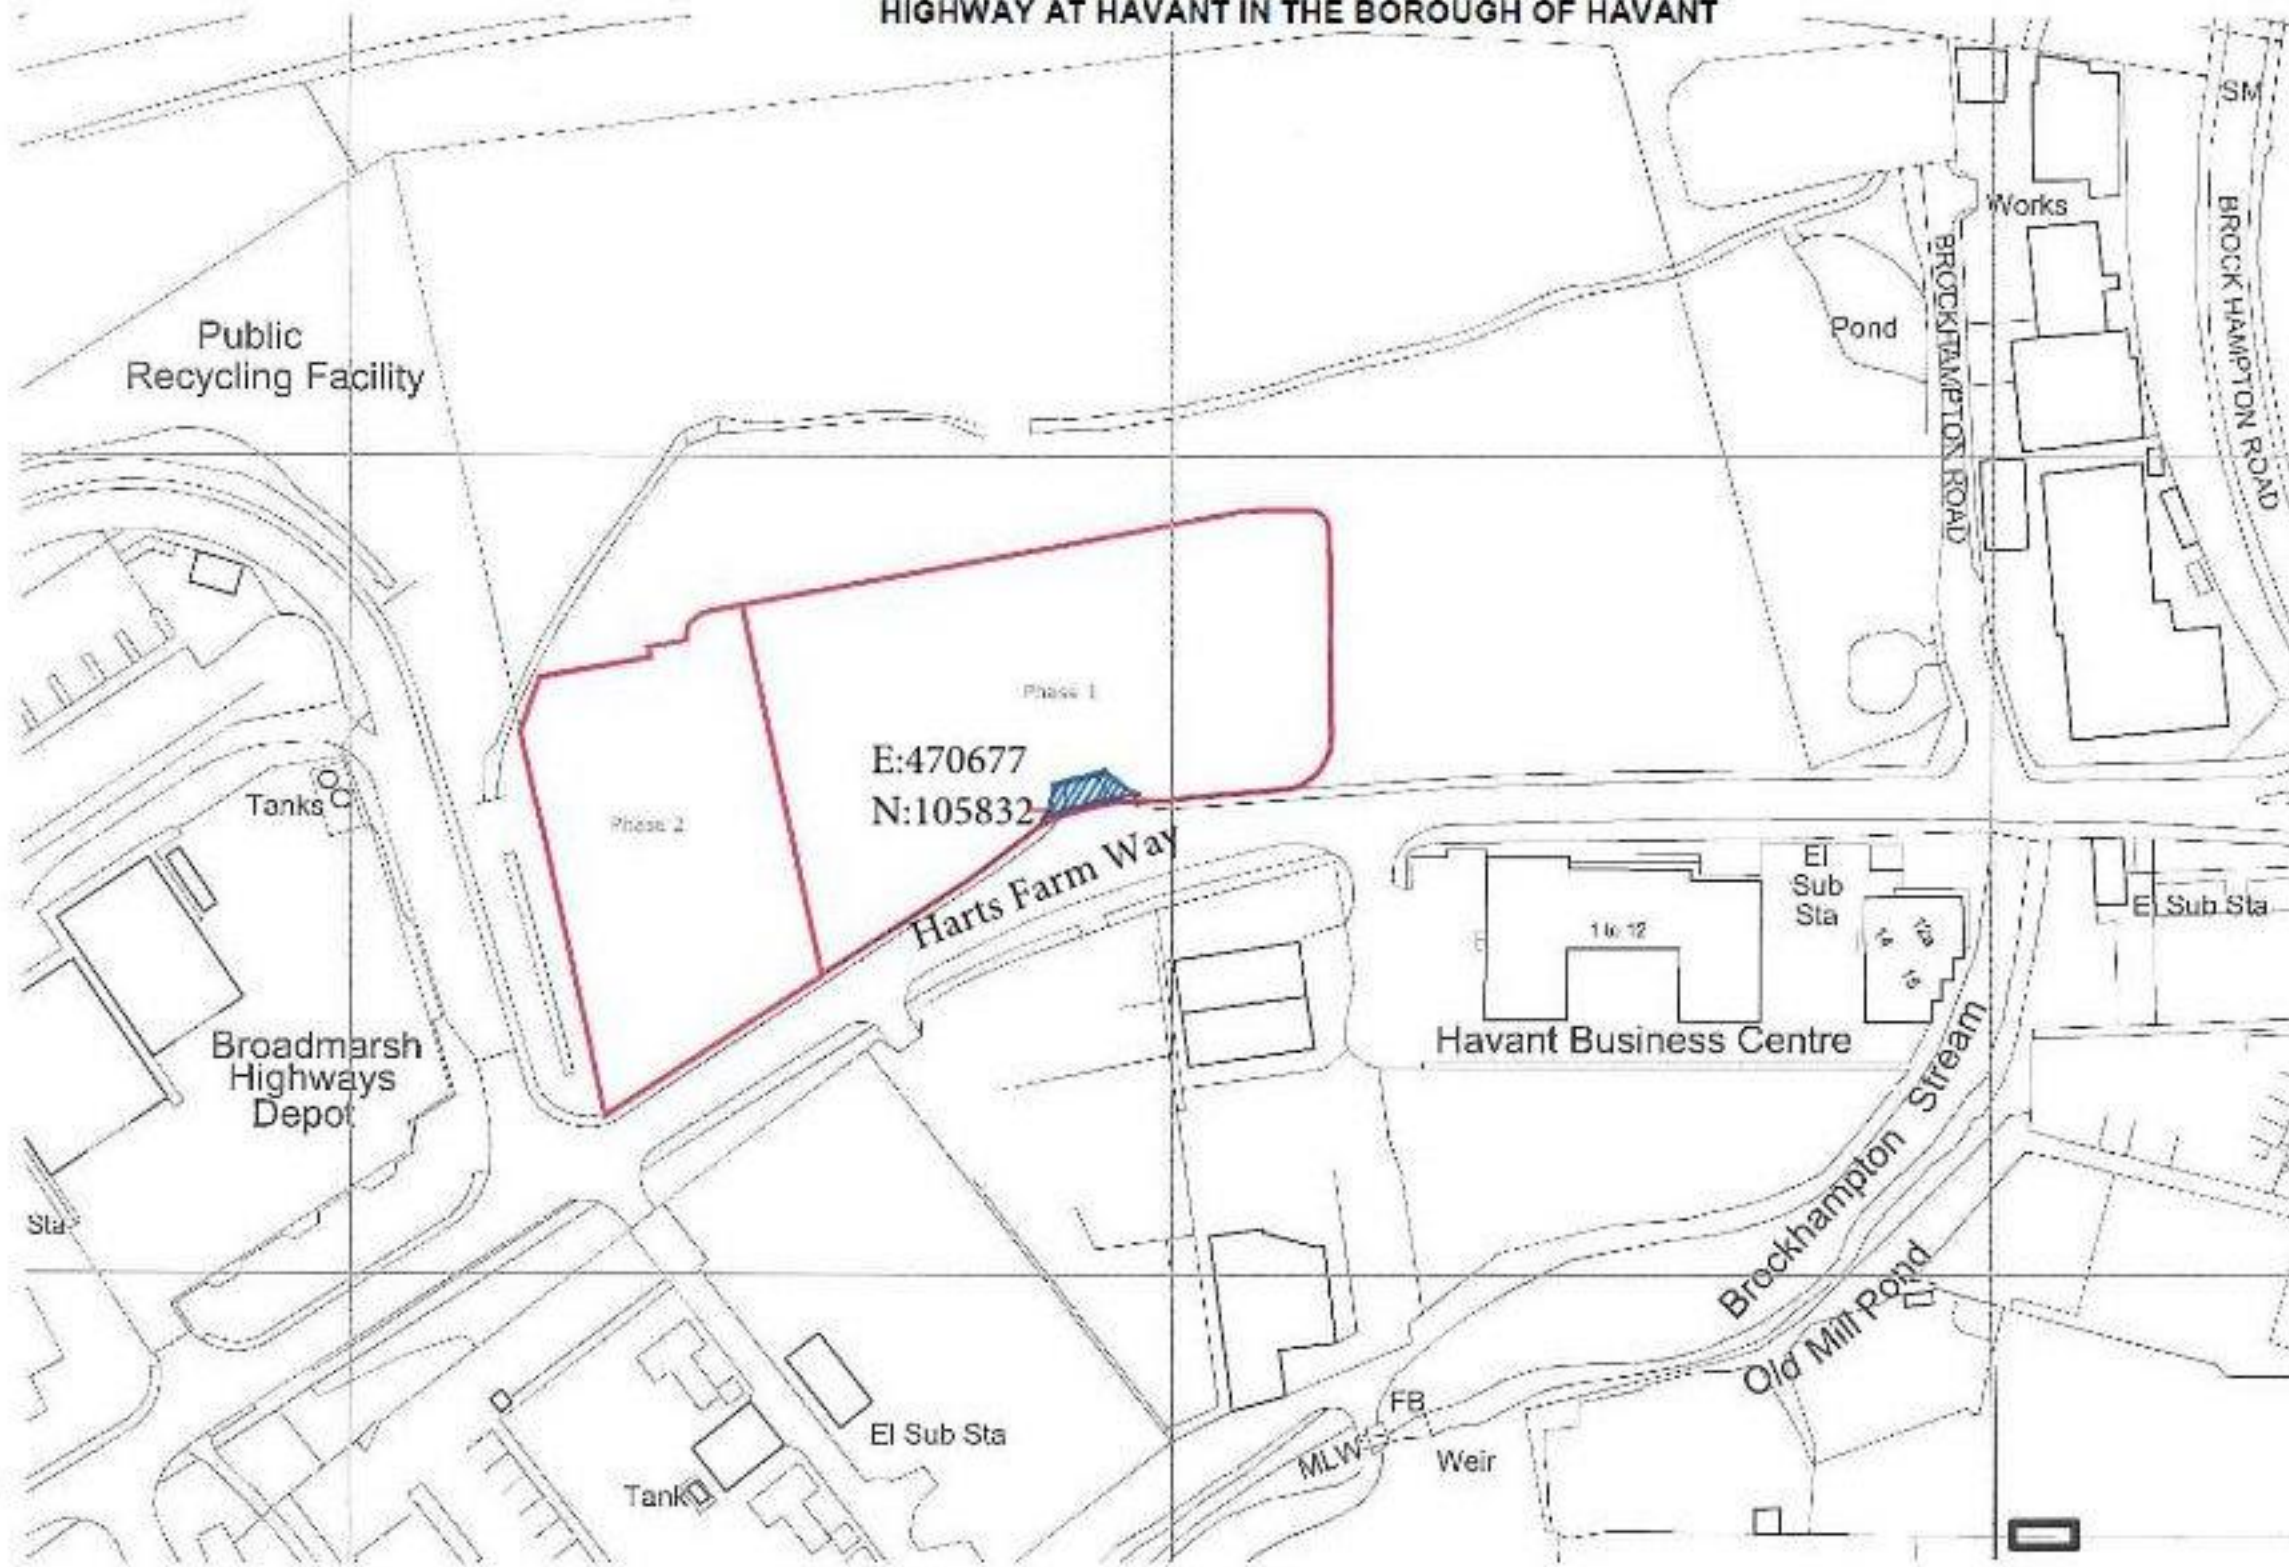

Key Scale 1:1250 @ A4

Highway to be stopped up 

National Transport Casework Team

Department for Transport

Plan No:
NATTRAN/SE/S247/3596

Signed by Authority of the
Secretary of State

on 6 February 2019

Signature 

DAVE CANDLISH
An Official in the
National Transport Casework Team
Department for Transport

