


**PROPOSED SINGLE STOREY REAR ADDITION.
10, SELSMORE ROAD, HAYLING ISLAND, HANTS.
FOR MR & MRS J. RIVERS.**

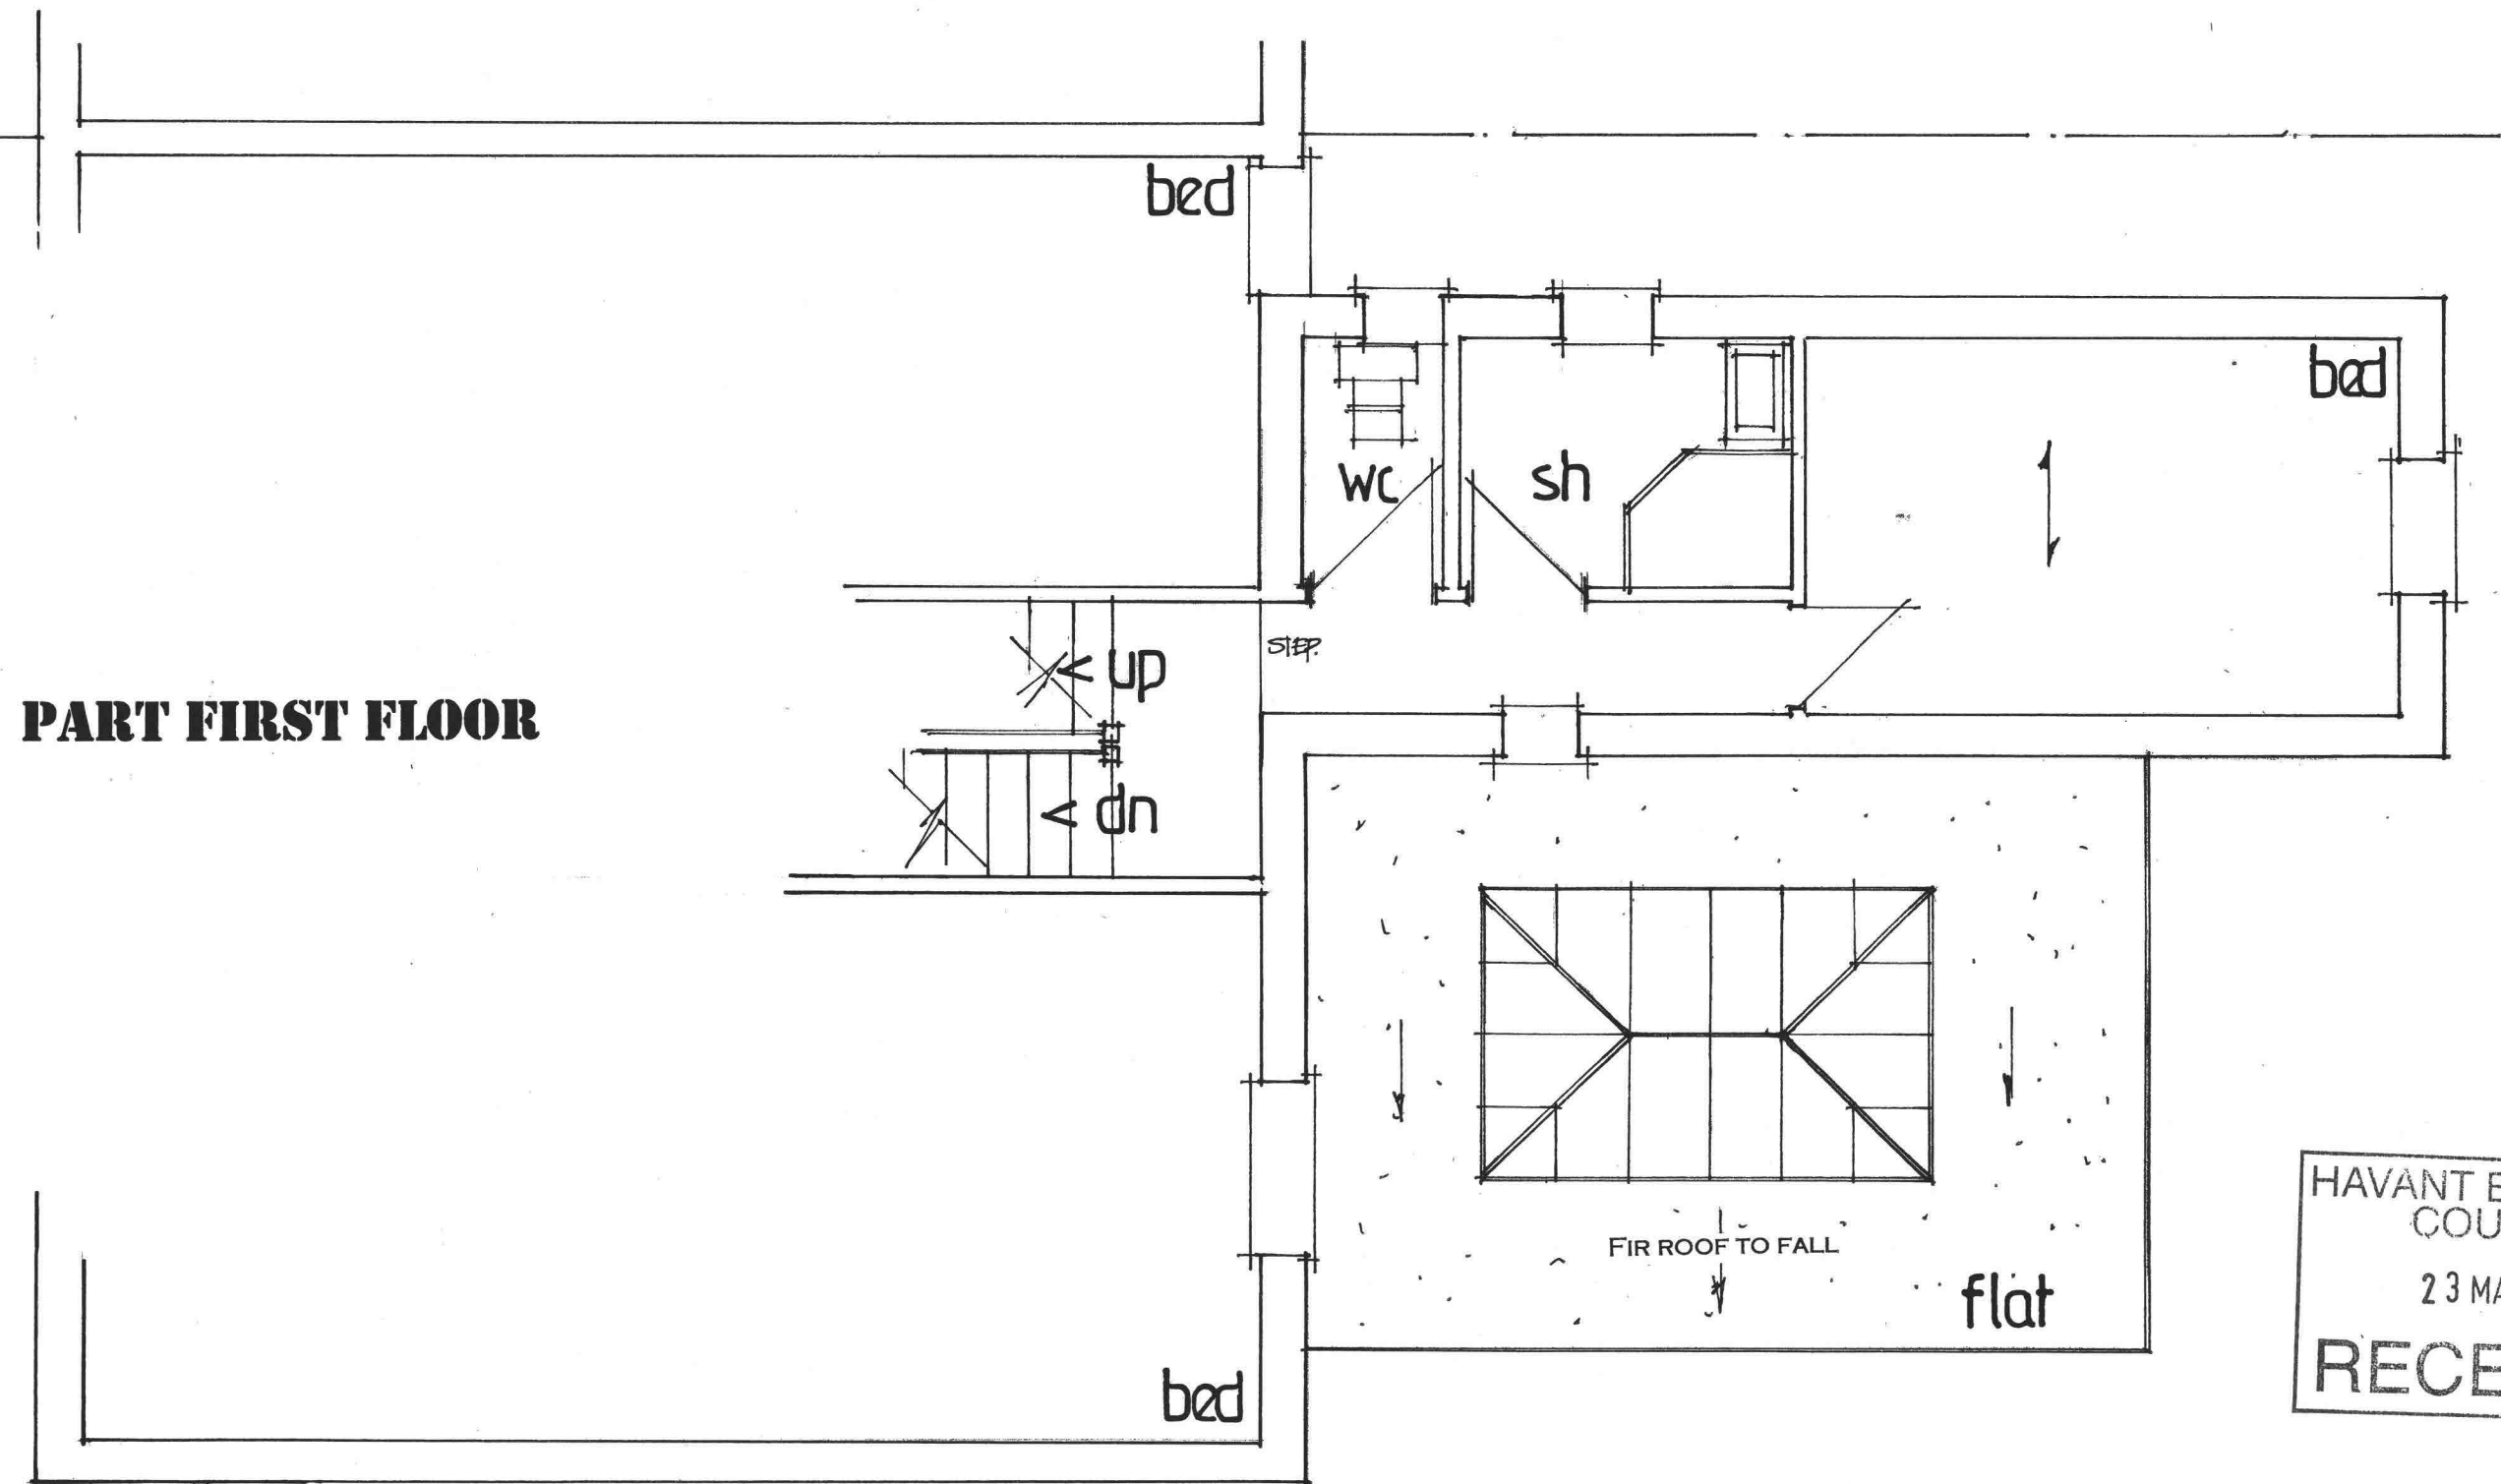

date may 22
scale 1:50

PETER J. WALKER
ISLAND DESIGN
182 SEAFRONT, HAYLING ISLAND, HANTS
PO11 9AN
TEL: 02392467571