



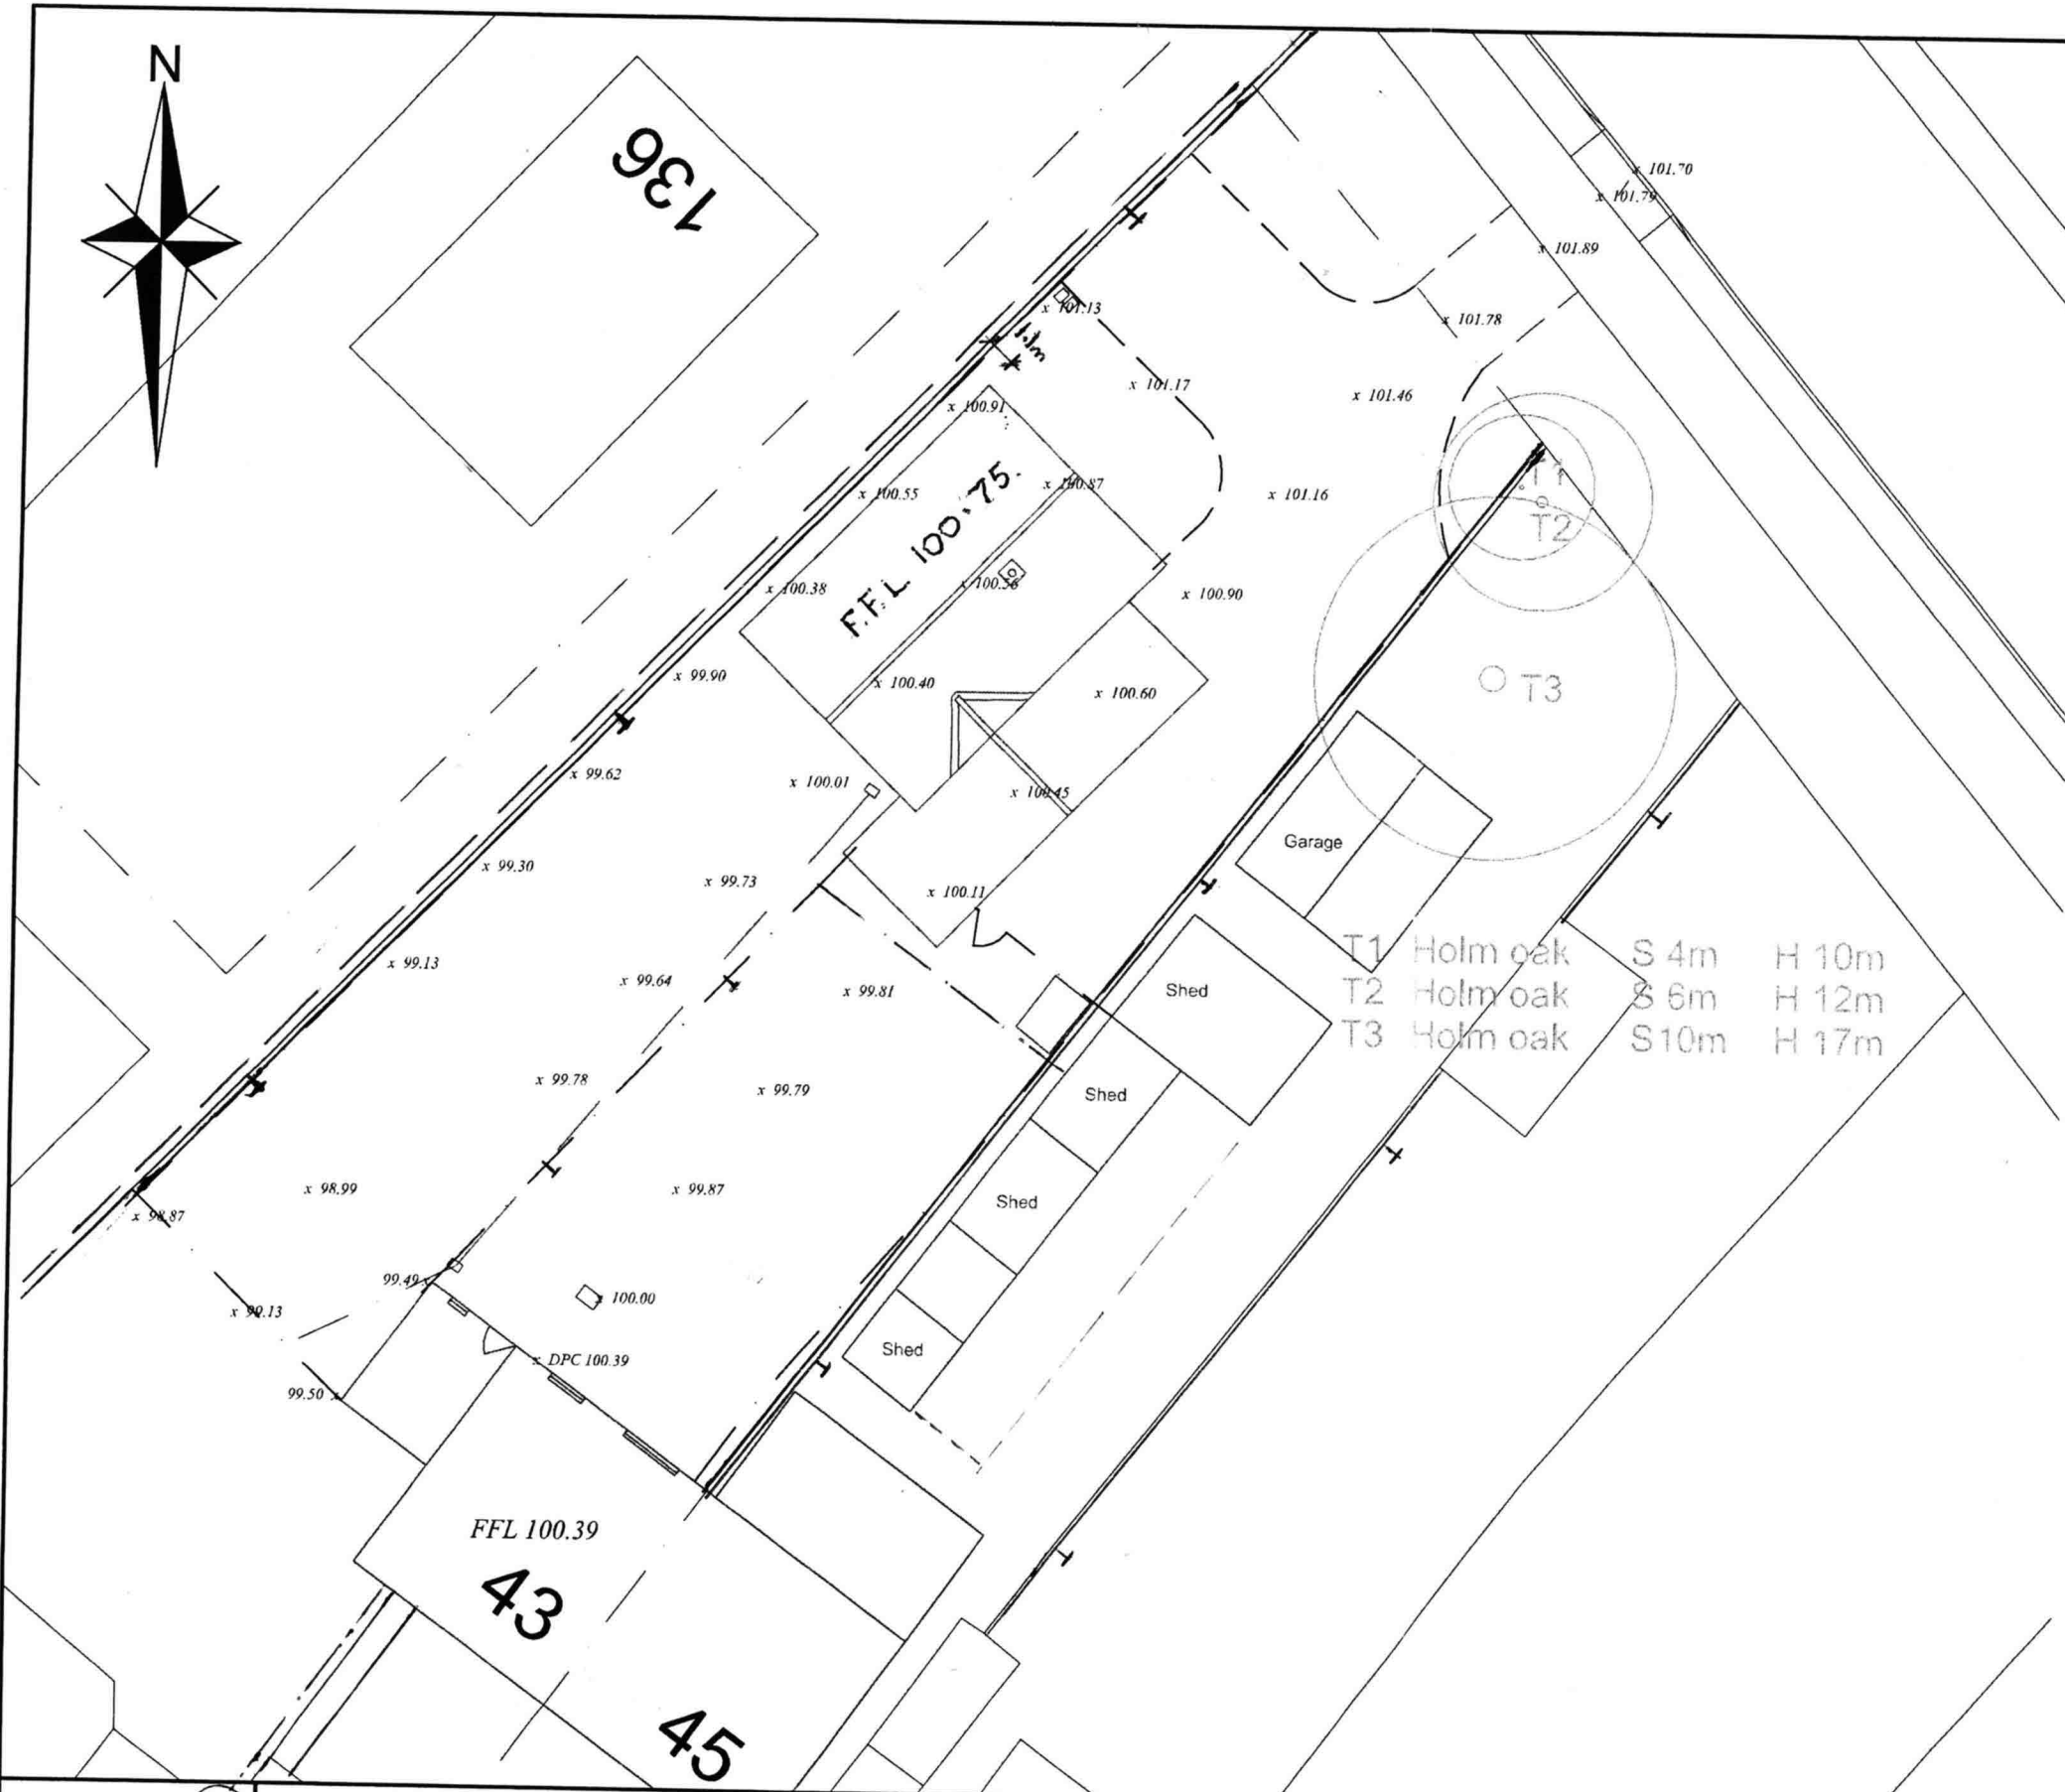

Arboricultural Statement

All three tree shown on the plan are located within the neighbouring property and are all "Holm Oaks" of varying sizes.

The proposed extension sits outside of the root area and we propose to install root protection measures during the construction of the property and have no hard landscaping on or over the root area of the trees.

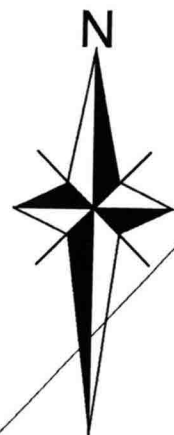

OS Licence No 100045733



Architectural & Civil Engineering Design
 143 Station Road, Liss, Hants. GU33 7AJ
 Tel 01730 894988 Fax 01730 891165
 e-mail:enquiries@acedesigns-ltd.co.uk
 www.ace-designs.co.uk

Job Title
 Proposed New Dwelling rear of
 43 Elizabeth Road, Waterlooville

Drawing Title
 EXTG - Arboricultural Plan
 SITE GROUND LEVELS / FINISHED FLOOR LEVELS

Client

Mr J G Gill
 APP/19/00396
 SUBMISSIONS - CONDITION 2

Scale 1:200 @ A3	Date July 21	Designed GG
Drawn EV	Checked GG	Approved
Job No 190306	Drawing No 190306 / 28	Rev A