


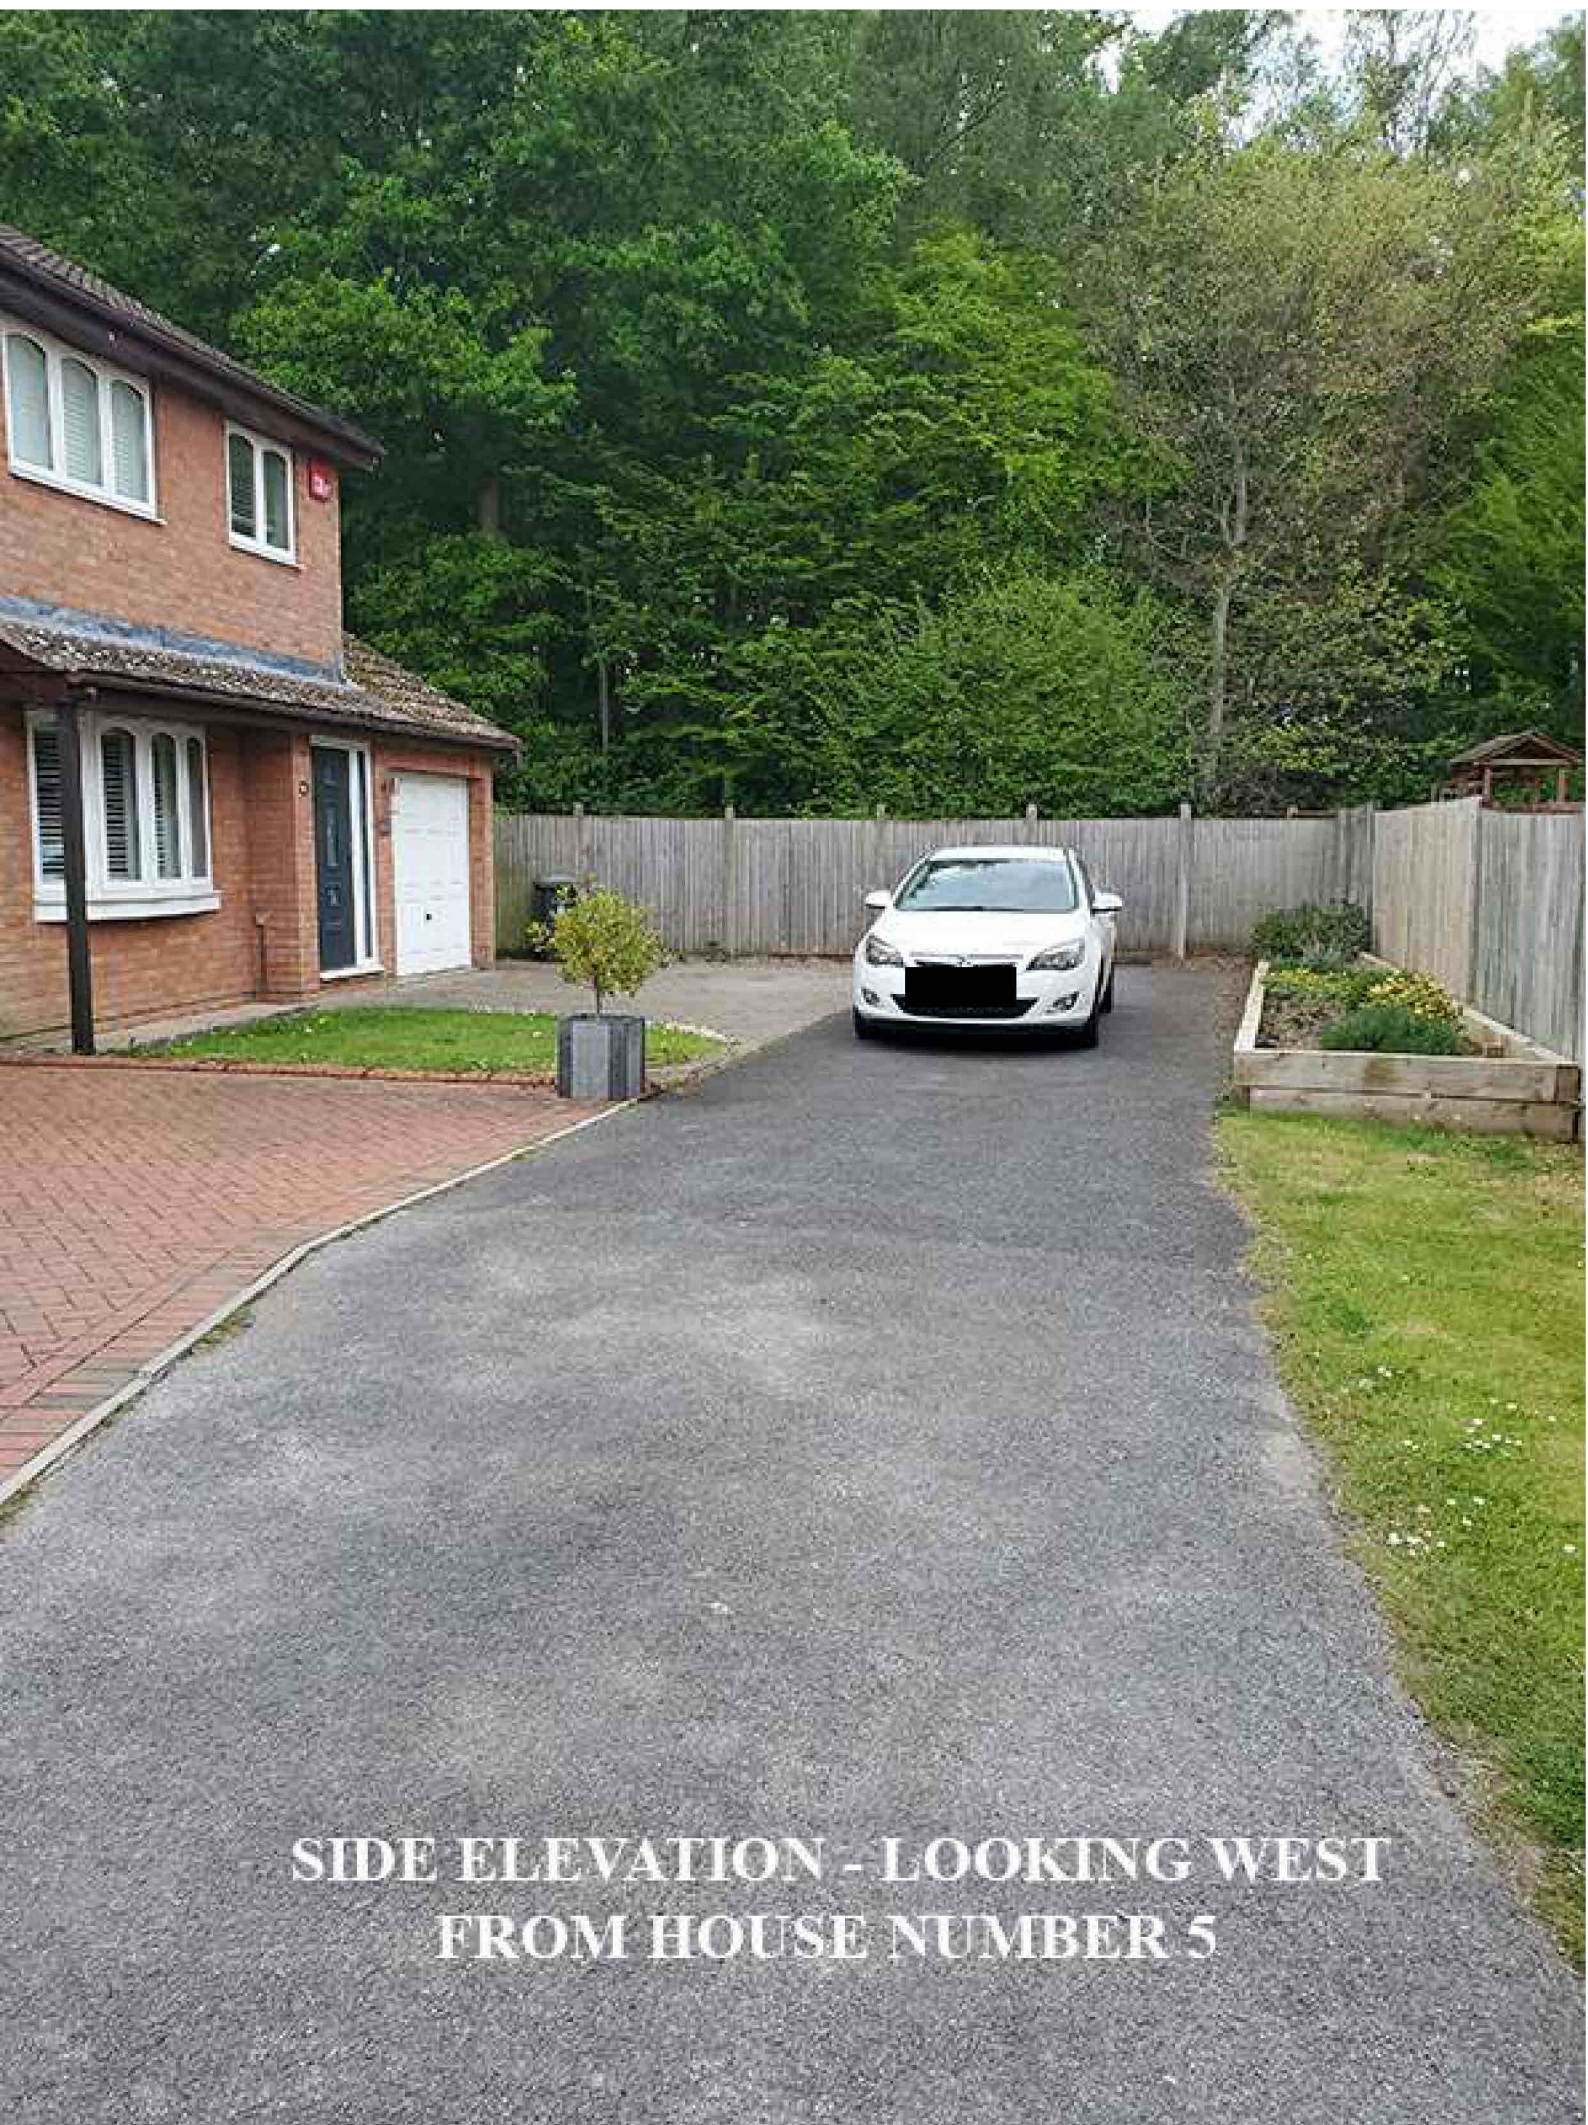

**SIDE ELEVATION - LOOKING WEST
FROM HOUSE NUMBER 5**