


**PROPOSED SINGLE STOREY REAR ADDITION.
10, SELSMORE ROAD, HAYLING ISLAND, HANTS.
FOR MR & MRS J. RIVERS.**

BLOCK UP EX DOORWAY TAKEN DOWN EX WALLS OF WC
CHECK CAREFULLY TO LA APPROVAL FIRST THEY ARE NON
LOAD BEARING, MAKE GOOD WALLS

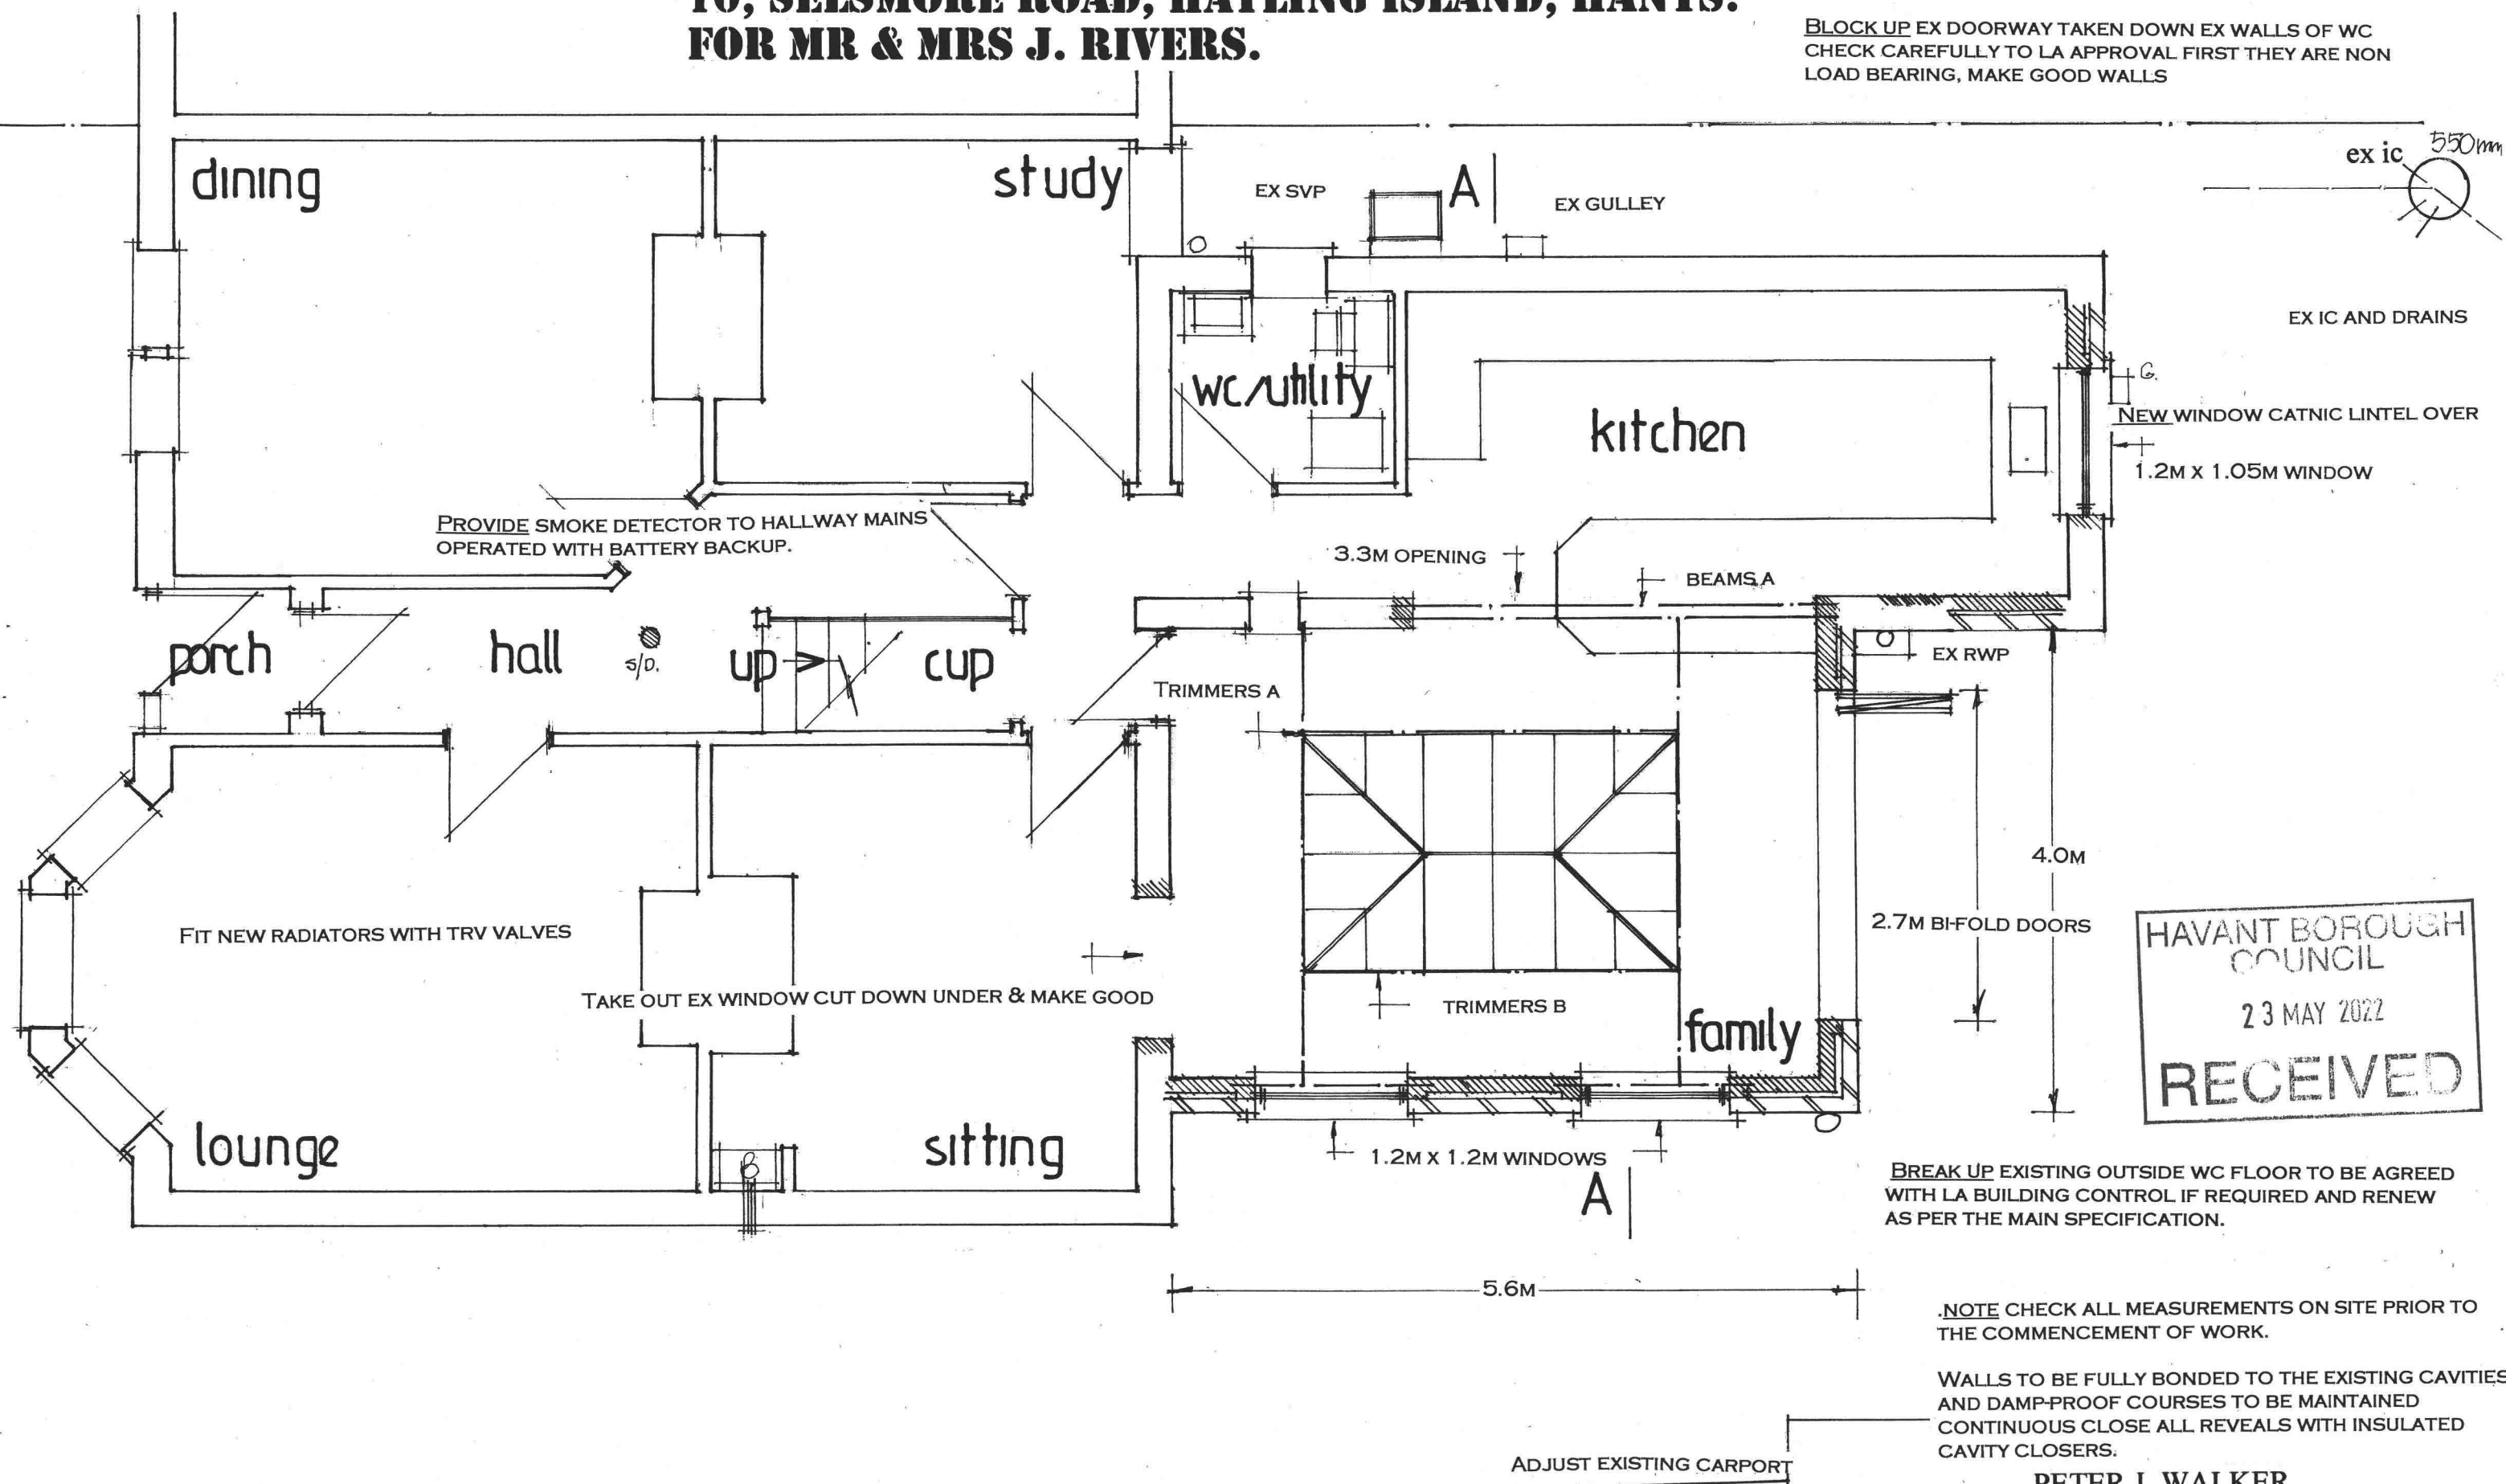

date may 22
scale 1:50

PROPOSED GROUND FLOOR

PETER J. WALKER
ISLAND DESIGN
182 SEAFRONT, HAYLING ISLAND, HANTS
PO11 9AN
TEL: 02392467571