
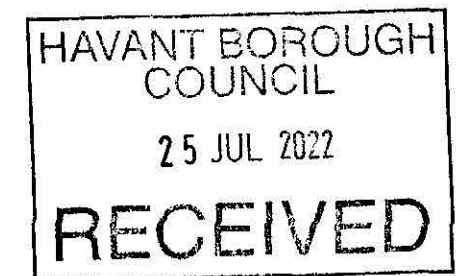


**PROPOSED SINGLE STOREY REAR ADDITION.  
12, GRAND PARADE, HAYLING ISLAND, HANTS.  
FOR MR & MRS R. HOUSTON.**

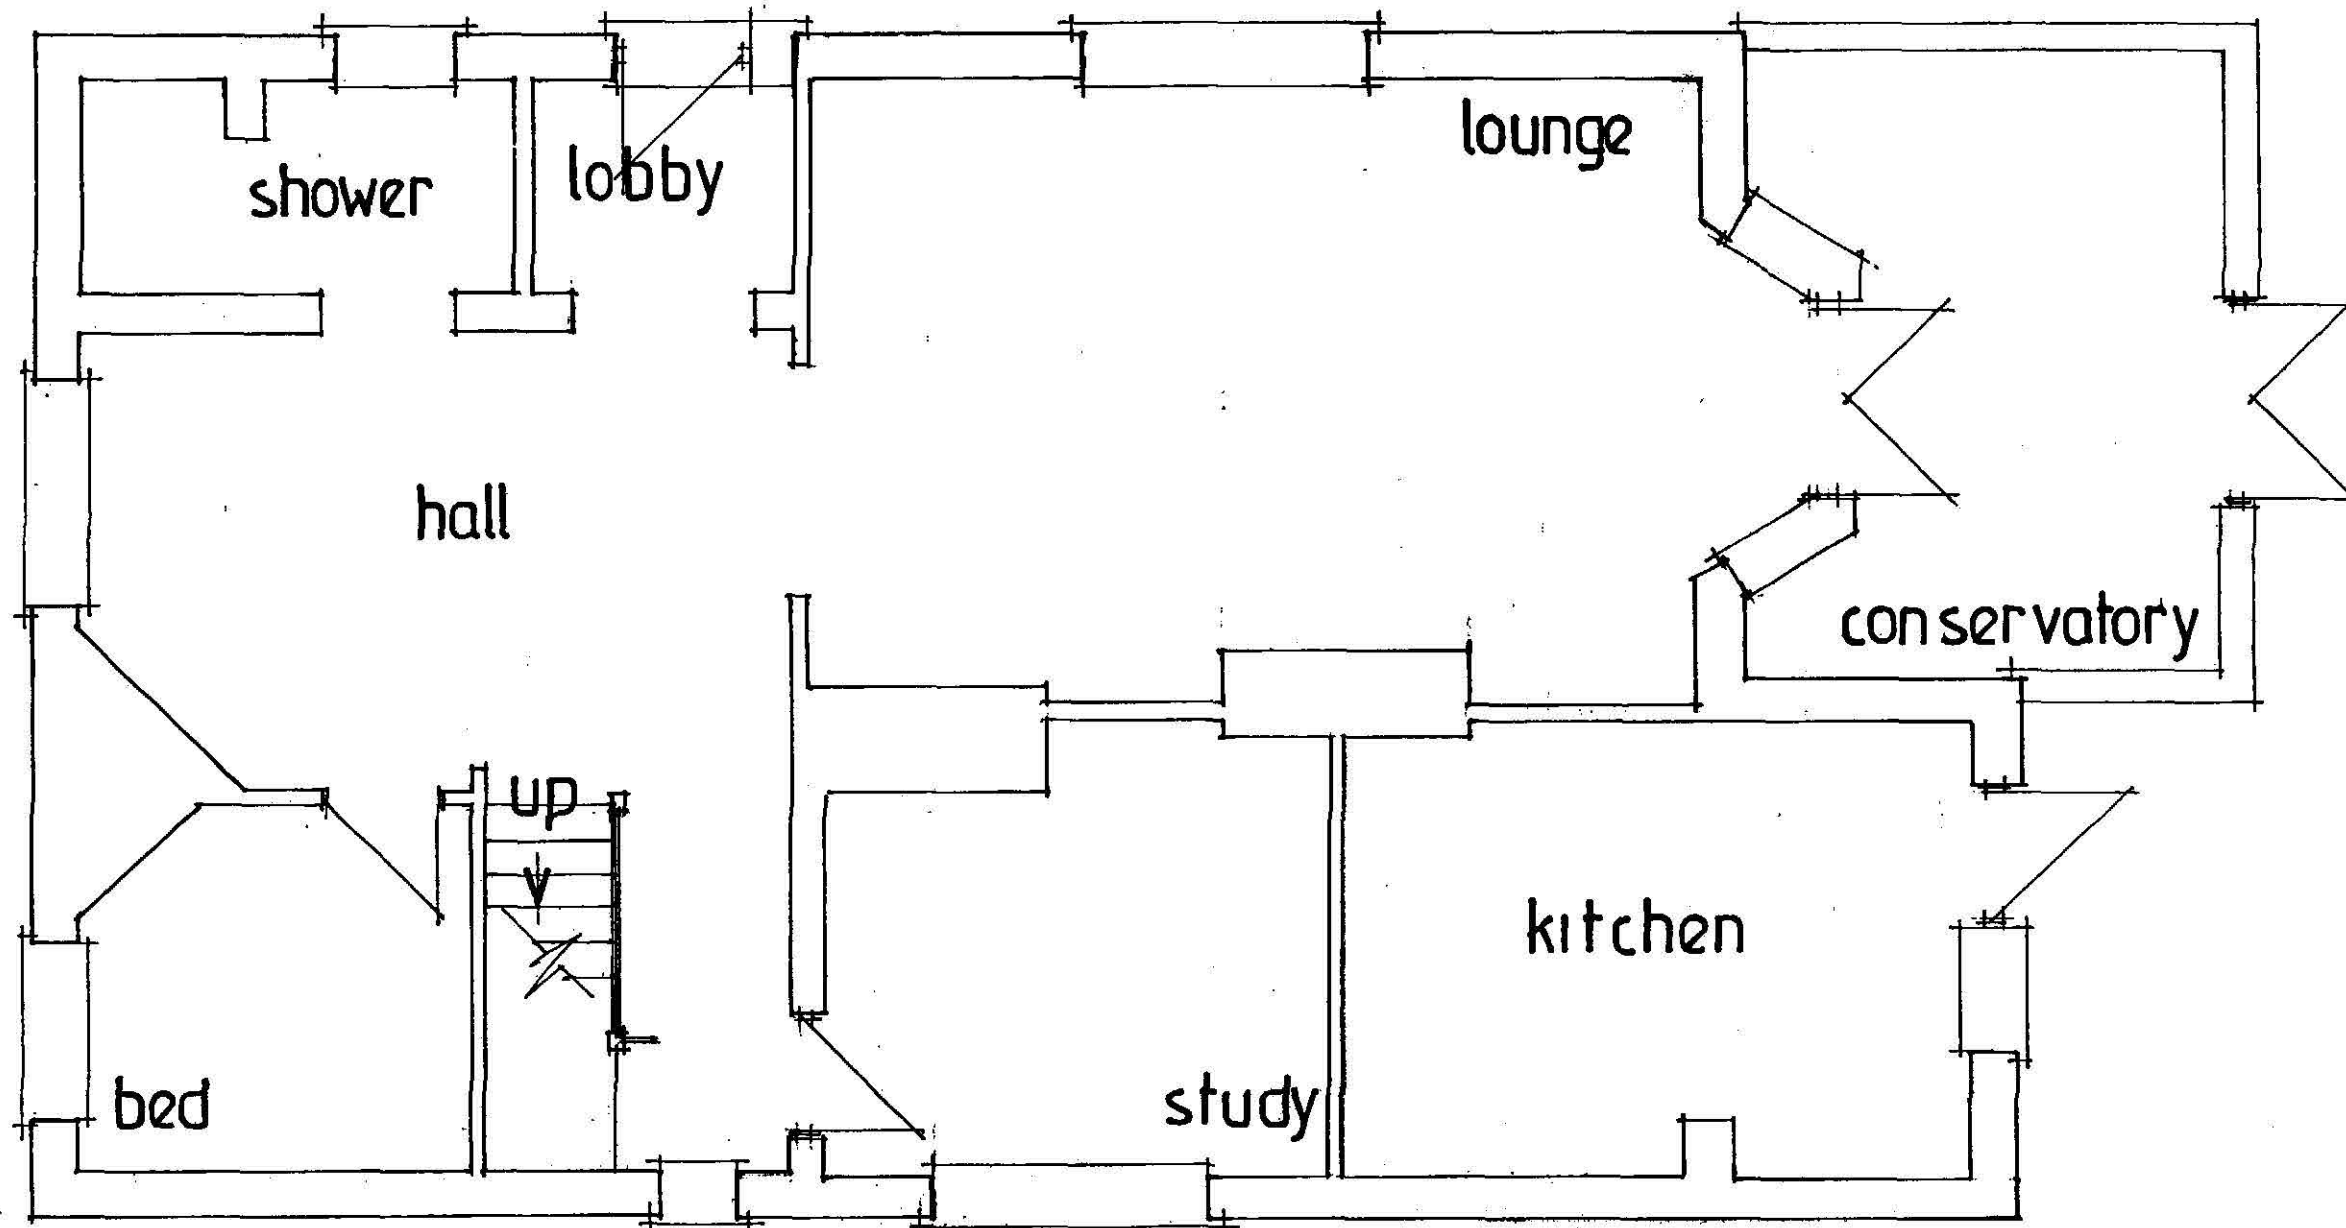

june 22  
scale 1:50

**EXISTING GROUND FLOOR**

PETER J. WALKER  
ISLAND DESIGN  
182 SEAFRONT, HAYLING ISLAND, HANTS  
PO11 9AN  
TEL : 02392467571