


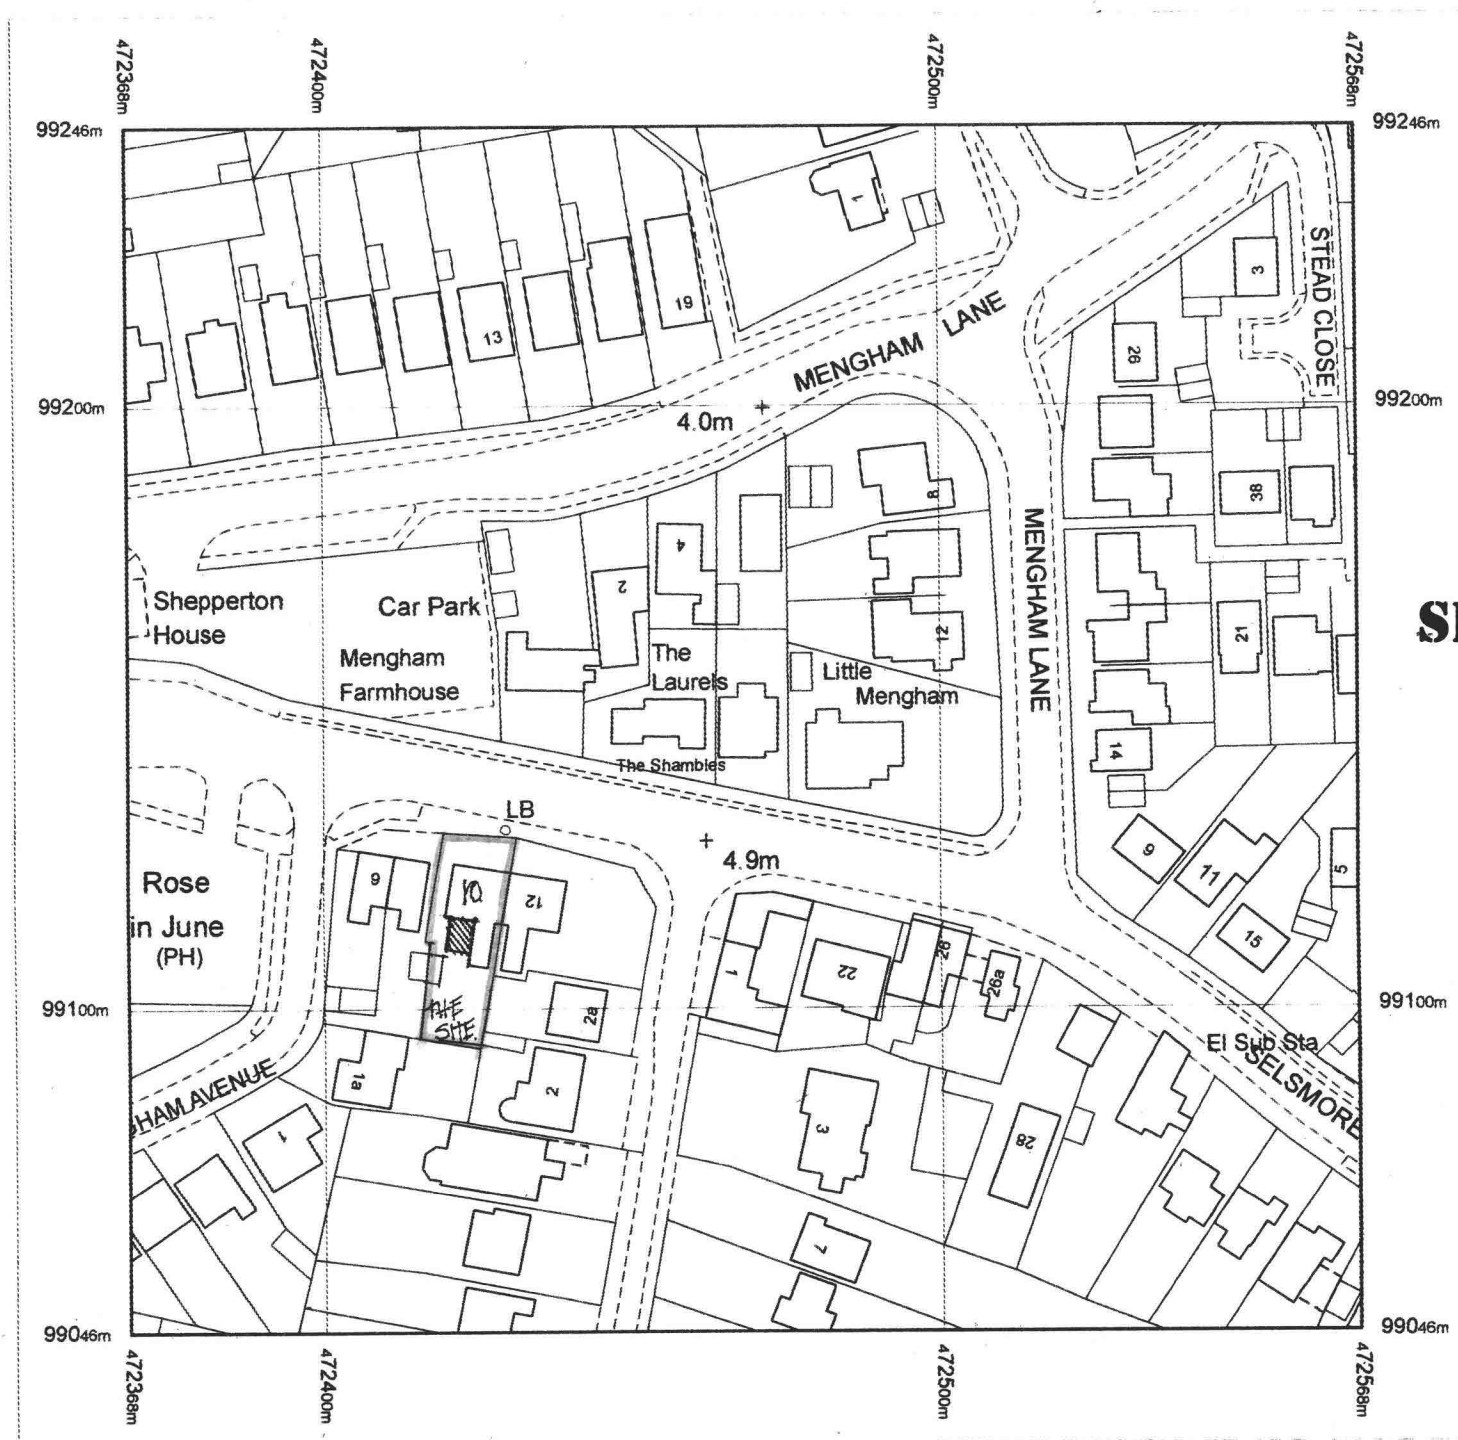

SITE/LOCATION PLAN

HAVANT BOROUGH
COUNCIL
23 MAY 2022
RECEIVED

Produced 21.07.2011 from the Ordnance Survey National Geographic Database and incorporating surveyed revision available at this date. © Crown Copyright 2011


Reproduction in whole or part is prohibited without the prior permission of Ordnance Survey.

Ordnance Survey, the OS Symbol and OS Sitemap are registered trademarks of Ordnance Survey, the national mapping agency of Great Britain.

The representation of a road, track or path is no evidence of a right of way.

The representation of features as lines is no evidence of a property boundary.

Part or all of this OS Sitemap is enlarged from mapping produced at one or more of the following scales. 1:1250, 1:2500, 1:10000

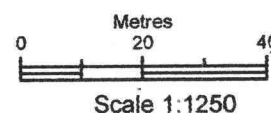

Supplied by **Dome Map Services**
Serial number: 02074700
Centre coordinates: 472467 75 99146.25

Further information can be found on the OS Sitemap Information leaflet or the Ordnance Survey web site www.ordnancesurvey.co.uk

**PROPOSED SINGLE STOREY REAR ADDITION.
10, SELSMORE ROAD, HAYLING ISLAND, HANTS.
FOR MR & MRS J. RIVERS.**