


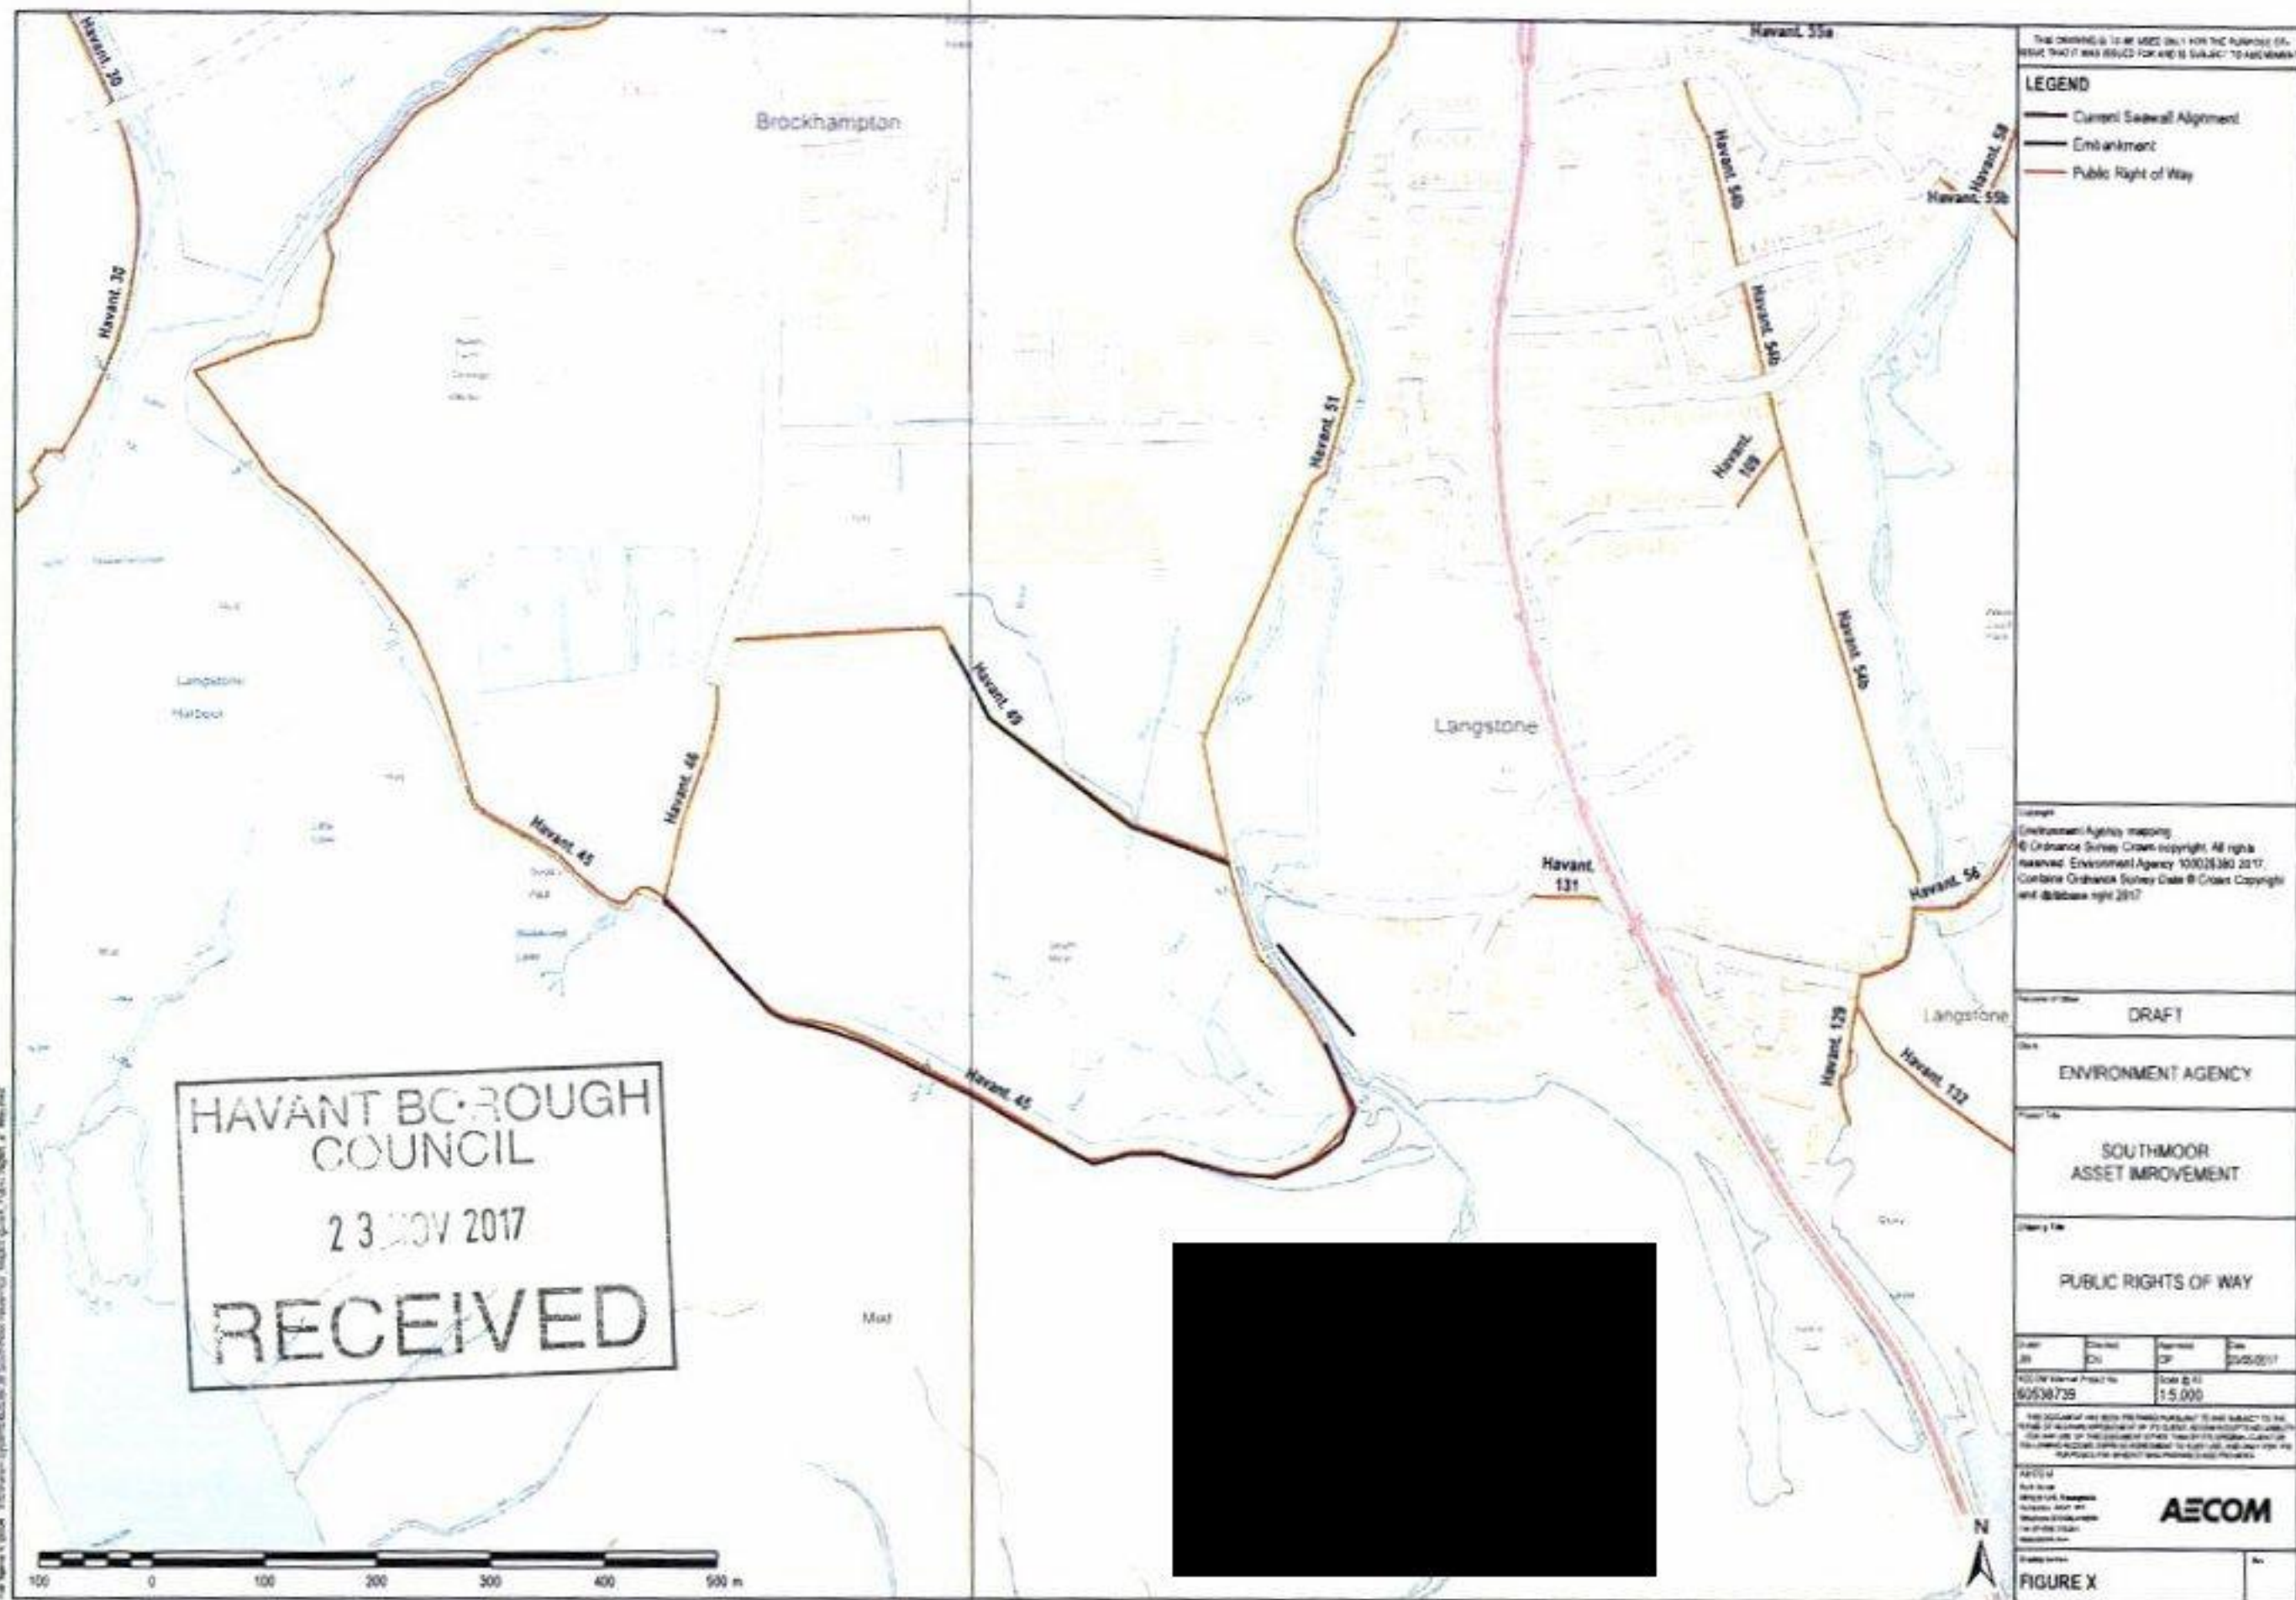

This drawing is to be used only for the purpose of reference and is not to be used for any other purpose without the written consent of the author.

LEGEND
 - Current Seawall Alignment
 - Embankment
 - Public Right of Way

Environment Agency mapping
 © Ordnance Survey Crown copyright, All rights reserved. Environment Agency 100026380 2017.
 Contains Ordnance Survey Data © Crown Copyright and Database right 2017

DRAFT

ENVIRONMENT AGENCY

**SOUTHMOOR
ASSET IMPROVEMENT**

PUBLIC RIGHTS OF WAY

Drawn JH	Checked CH	Approved CP	Date 20/05/2017
Havant Internal Project No 60538739		Scale @ A1 1:5,000	

THIS DOCUMENTARY AND ITS CONTENTS ARE SUBJECT TO THE TERMS OF THE ENVIRONMENT AGENCY'S PUBLIC RIGHTS OF WAY POLICY. THE ENVIRONMENT AGENCY'S PUBLIC RIGHTS OF WAY POLICY IS AVAILABLE ON THE ENVIRONMENT AGENCY'S WEBSITE. THE ENVIRONMENT AGENCY'S PUBLIC RIGHTS OF WAY POLICY IS SUBJECT TO THE TERMS OF THE ENVIRONMENT AGENCY'S PUBLIC RIGHTS OF WAY POLICY.

AECOM

FIGURE X