
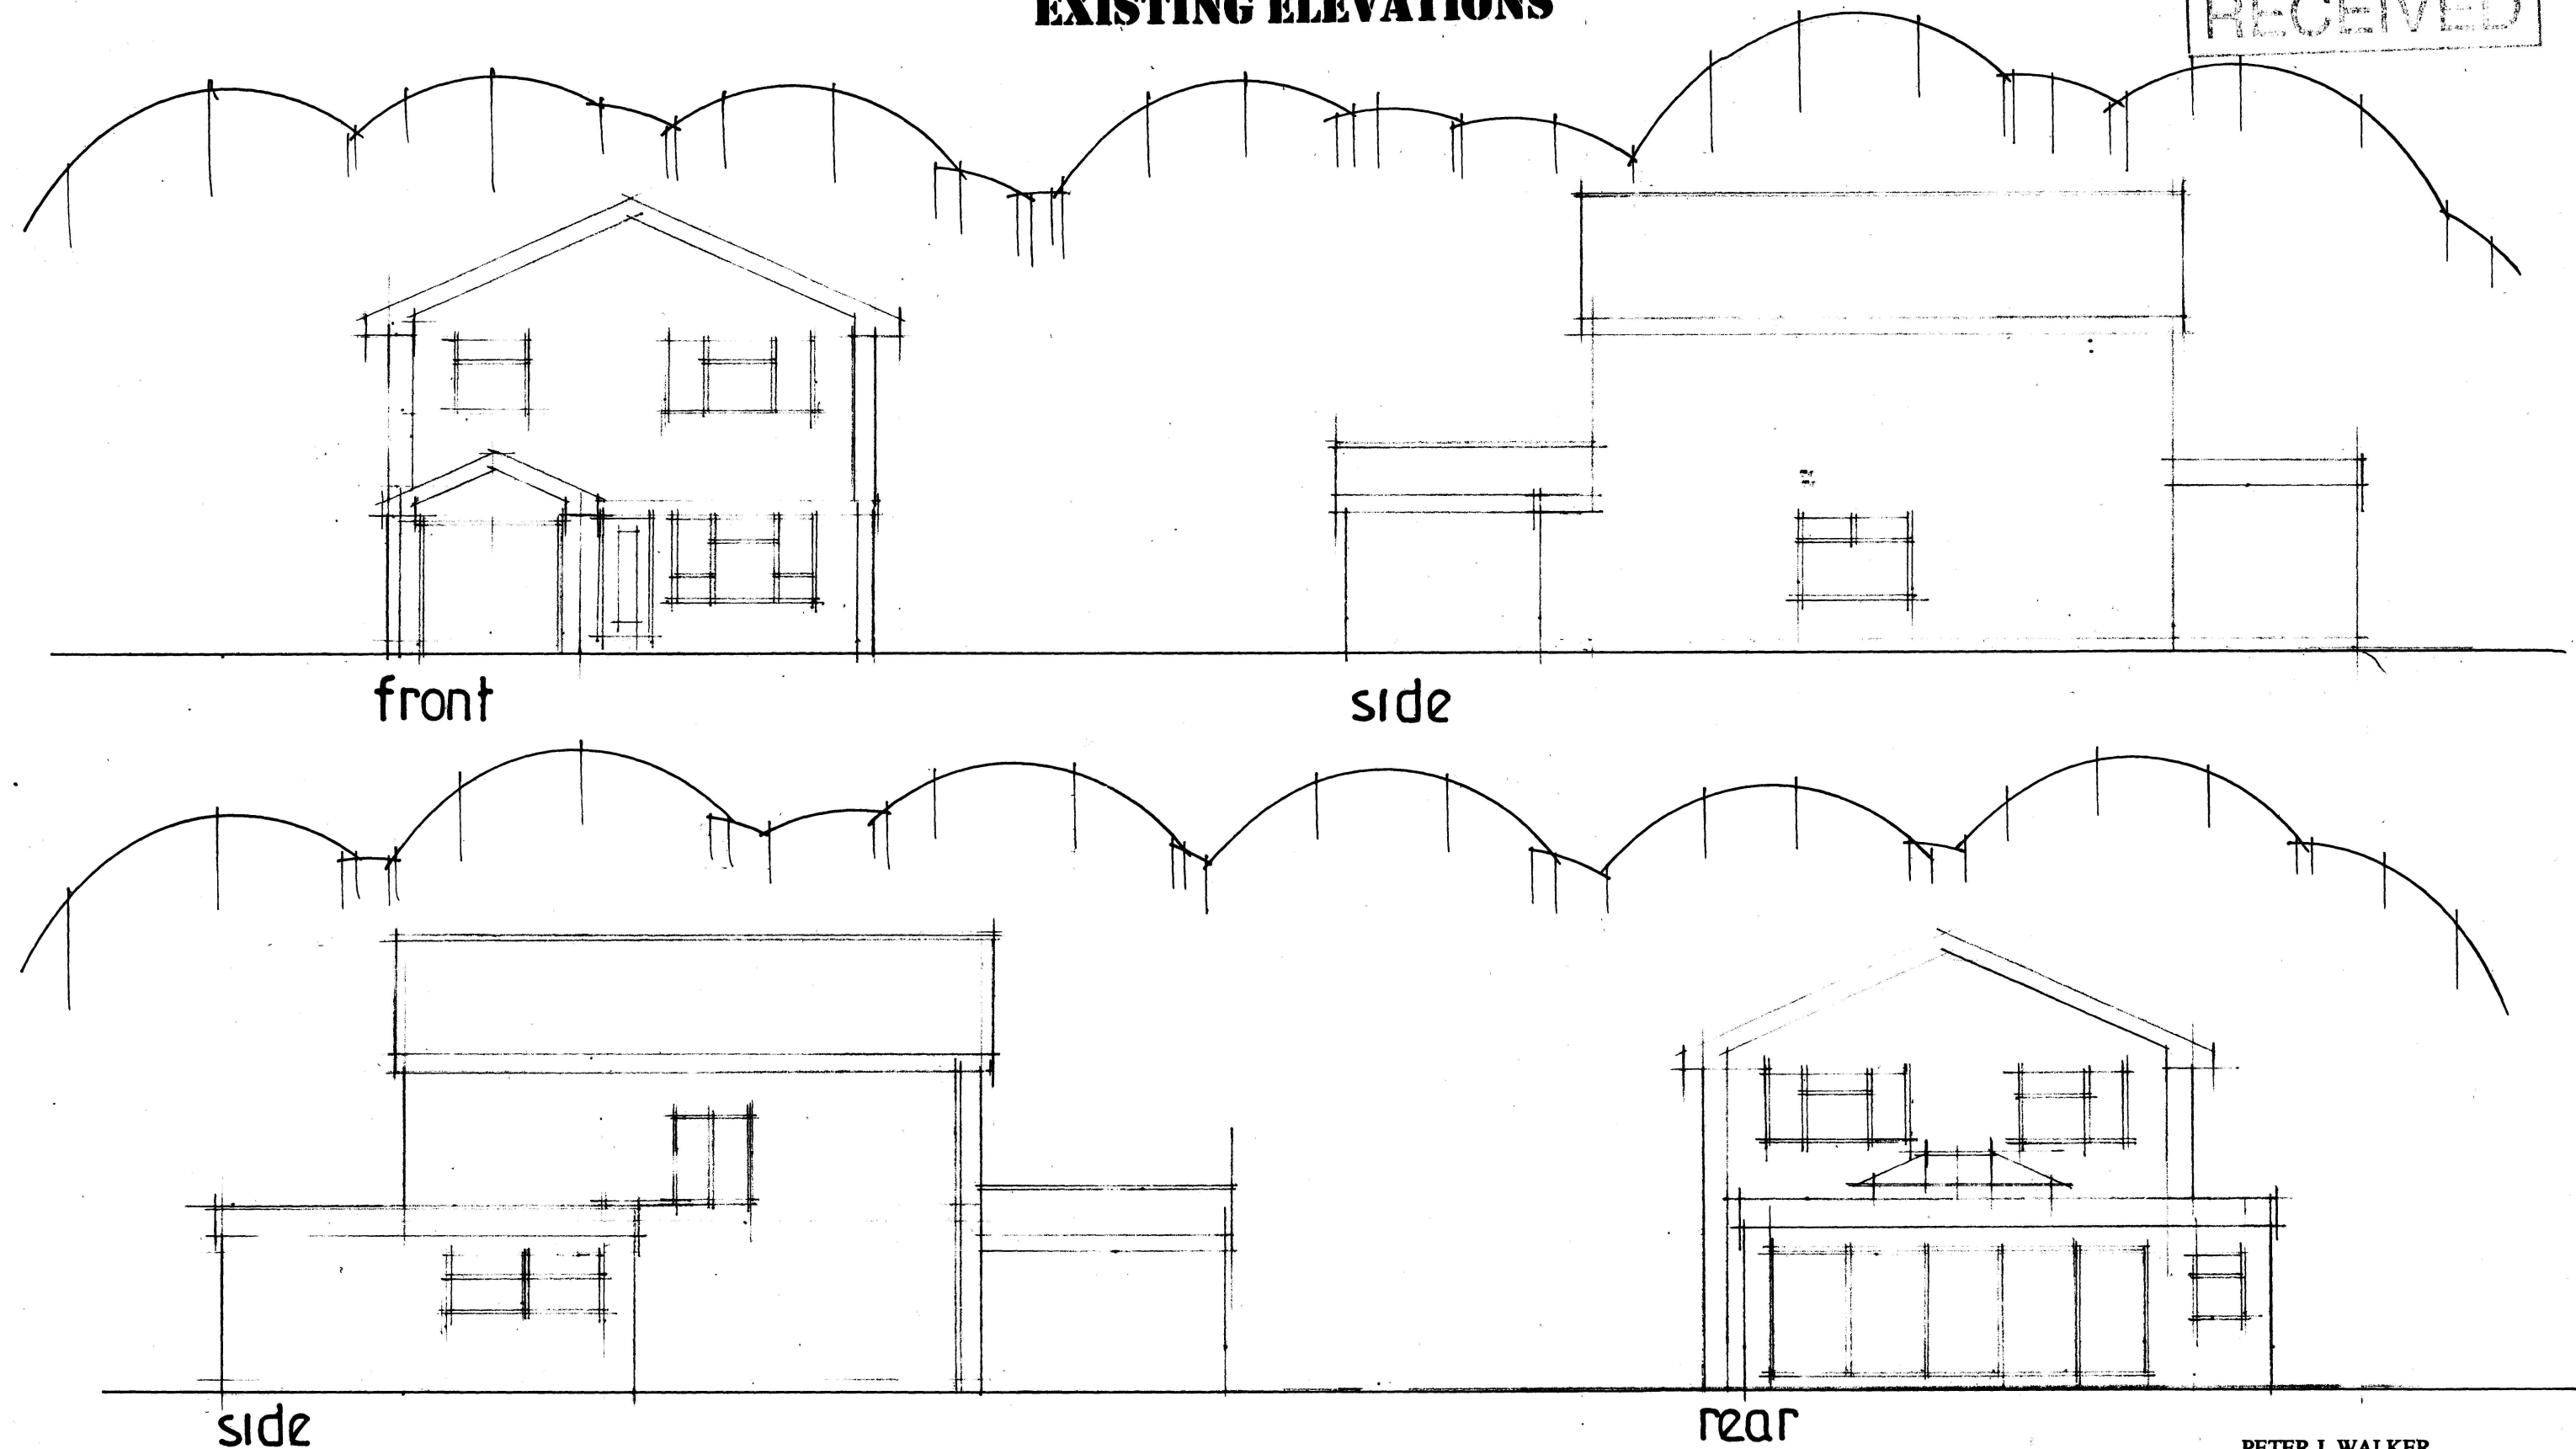


**ADDITION TO FORM DOUBLE GARAGE AT FRONT.
16, NORTH SHORE ROAD, HAYLING IS, HANTS.
FOR MR & MRS I.HALL.**

EXISTING ELEVATIONS

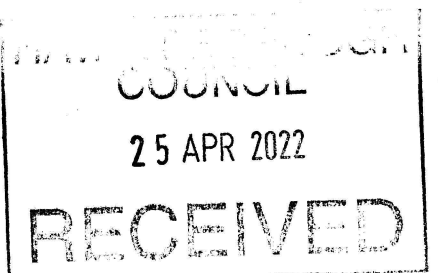

date apr 22
scale 1:100

PETER J. WALKER
ISLAND DESIGN
182 SEAFRONT, HAYLING ISLAND, HANTS
PO11 9AN
TEL : 02392467571