
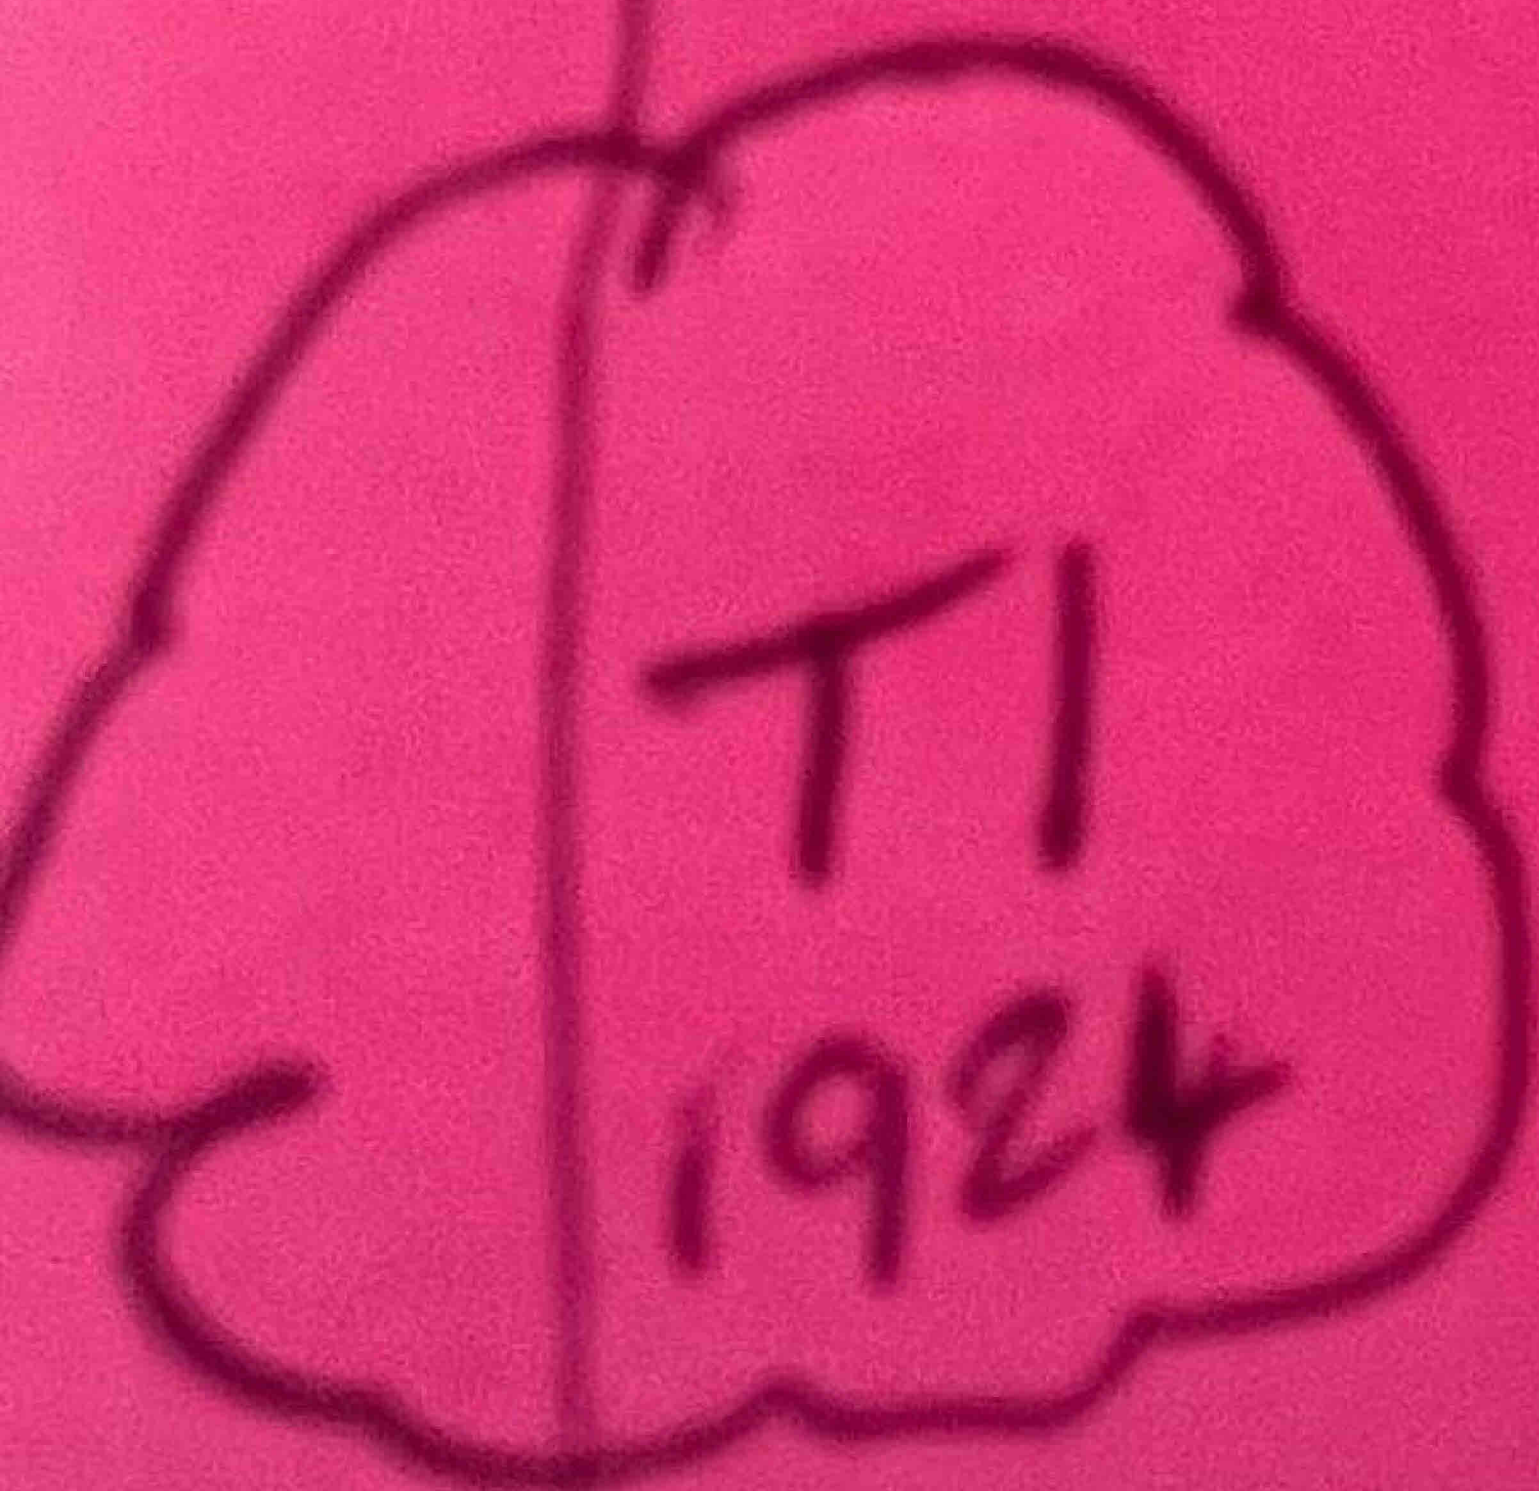


Foot Path

N

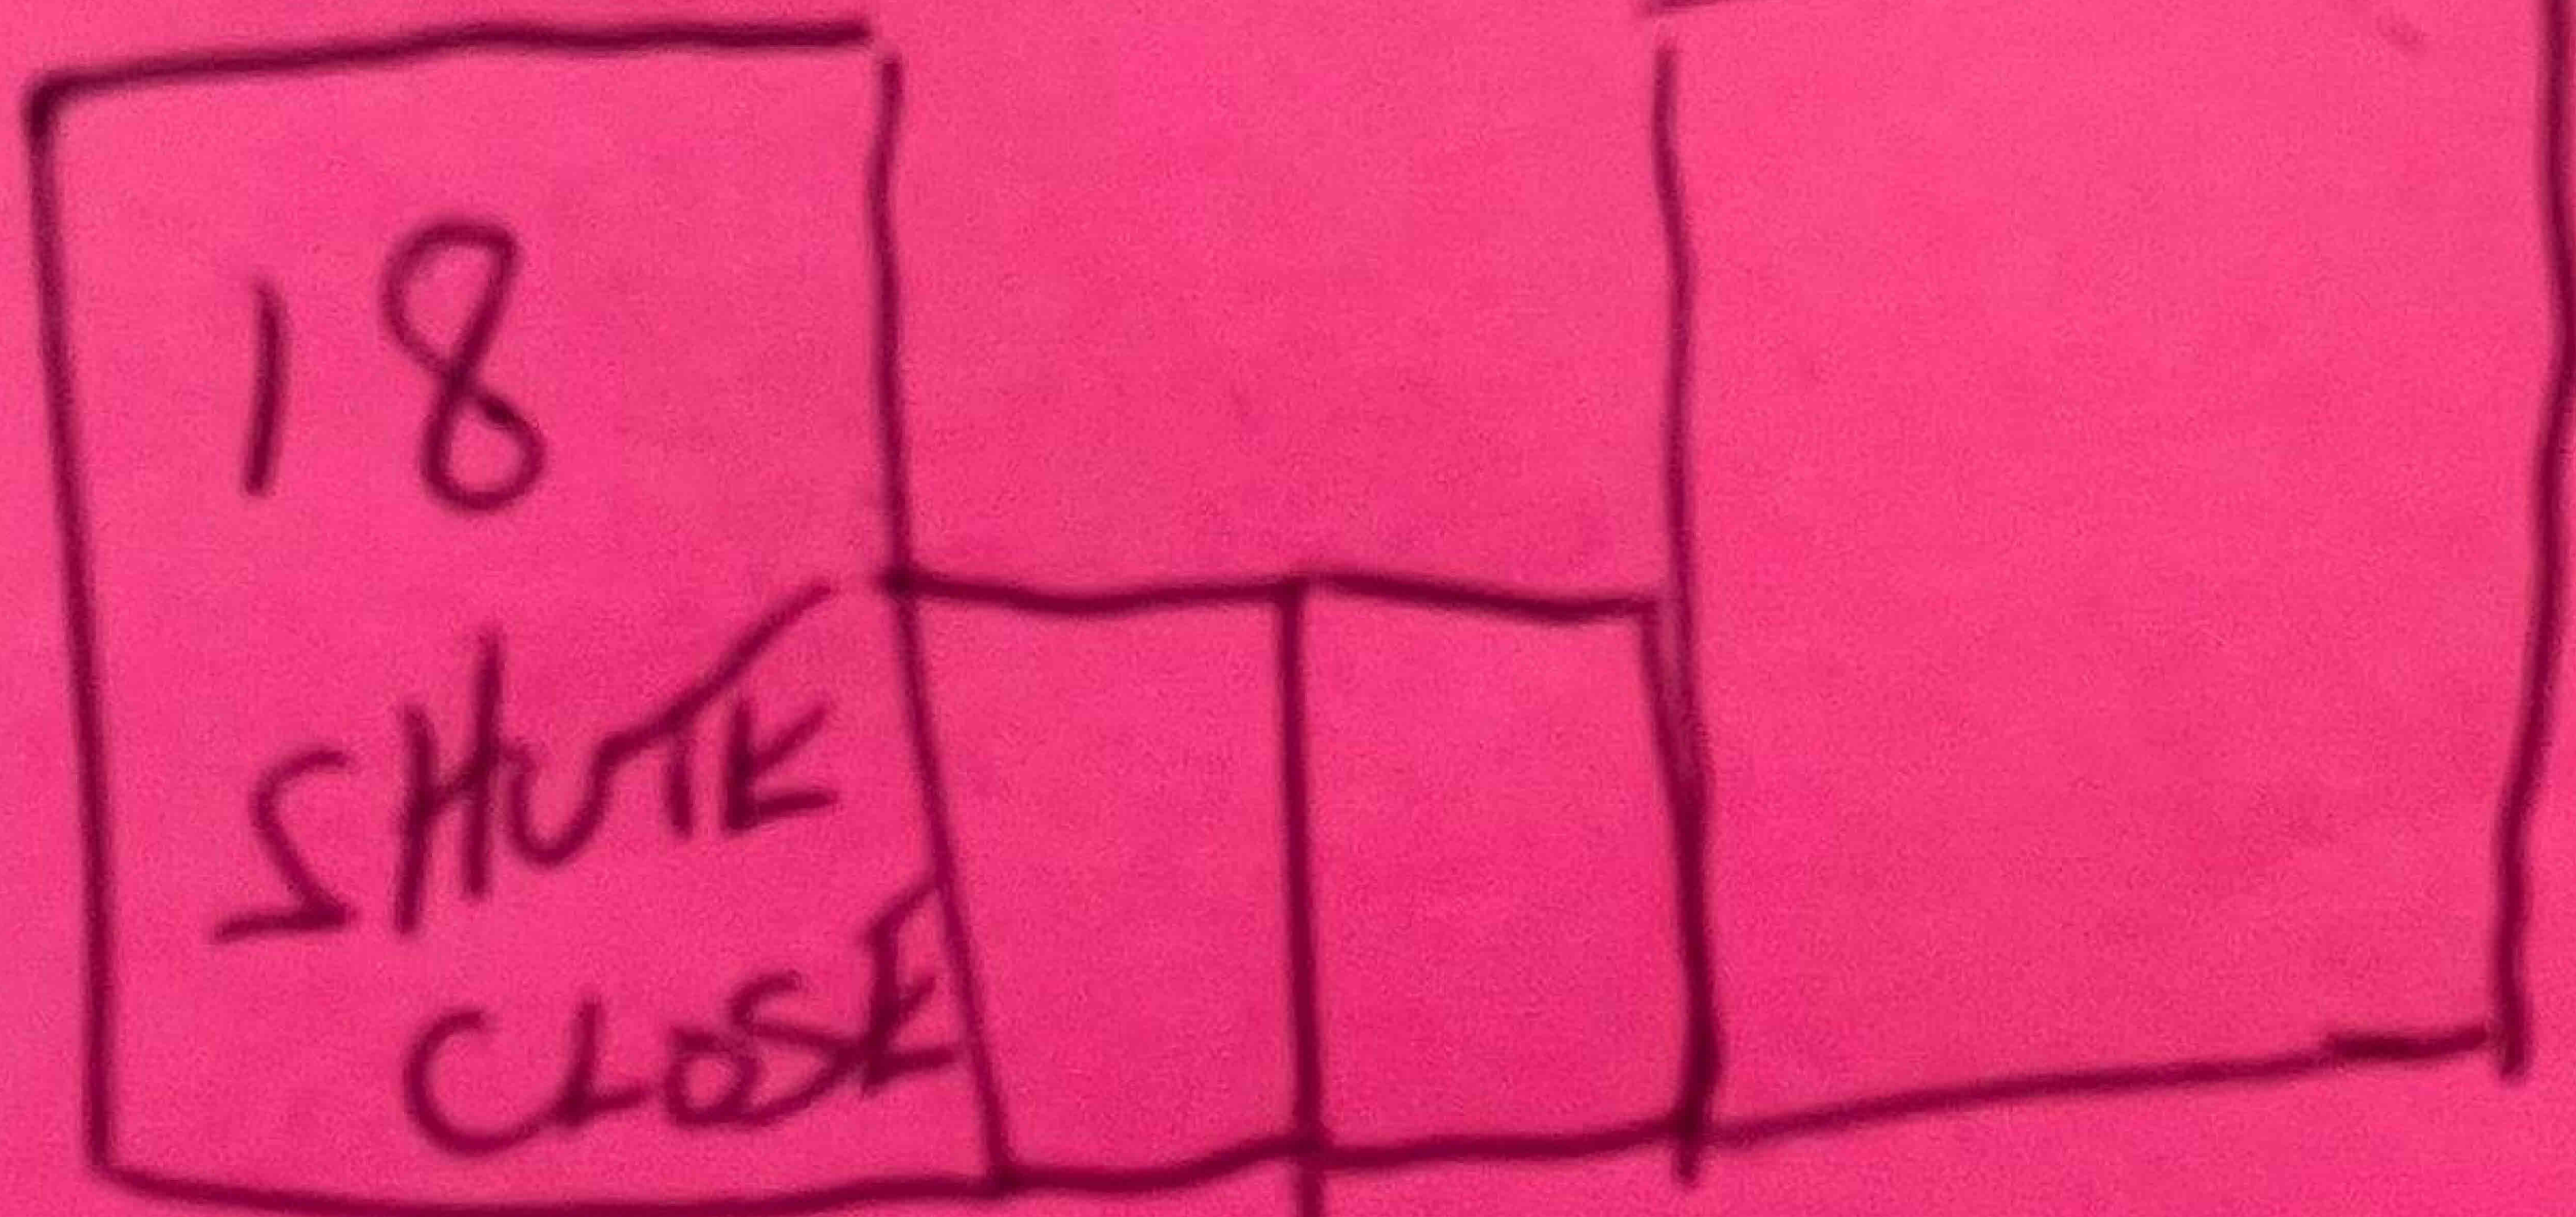

REAR  
GDN.