






EXISTING REAR ELEVATION:

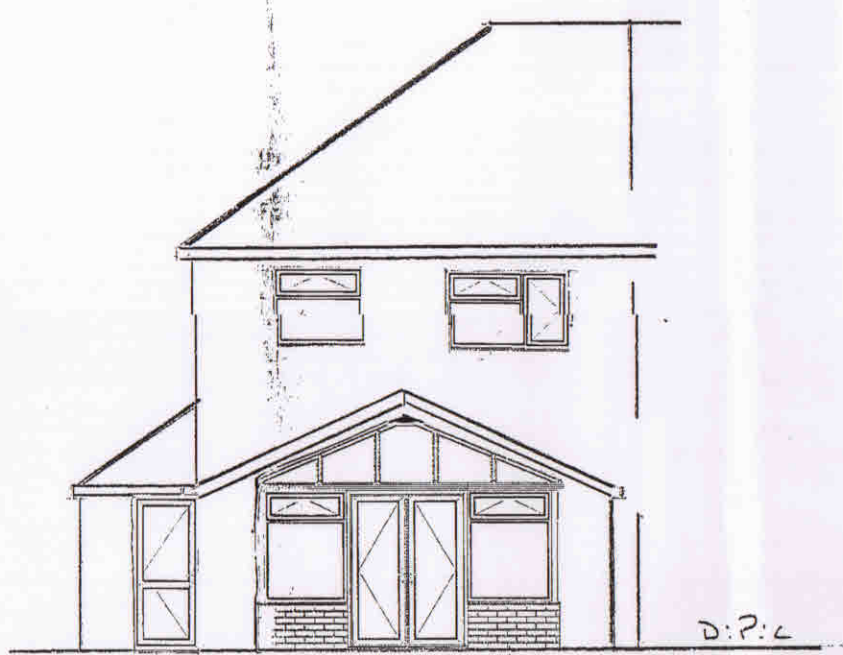


PROPOSED REAR ELEVATION:

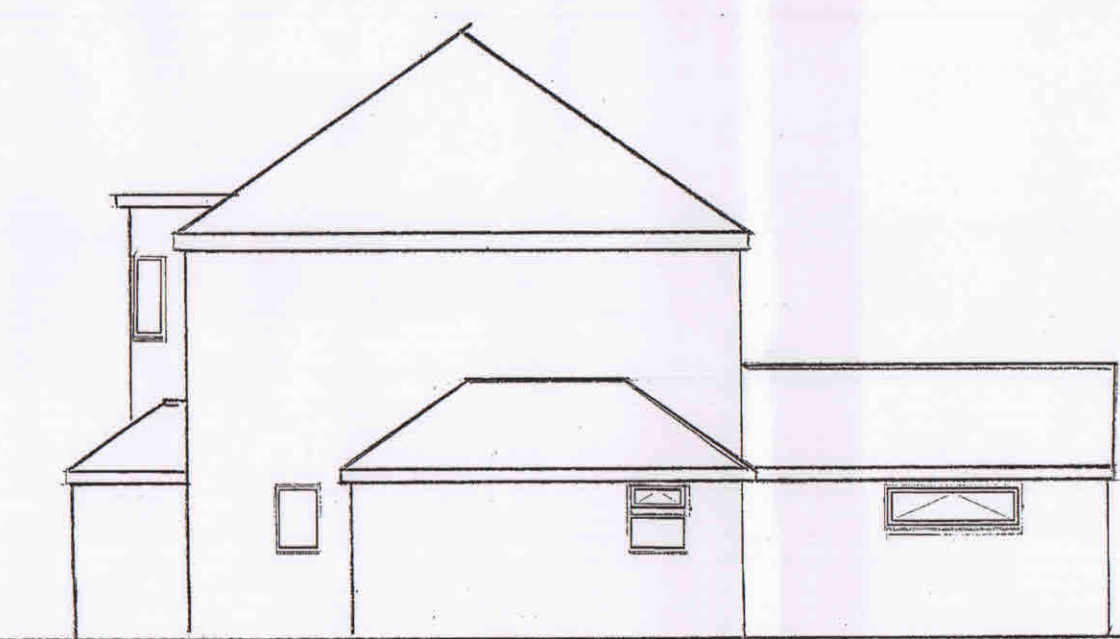


EXISTING SIDE ELEVATION:

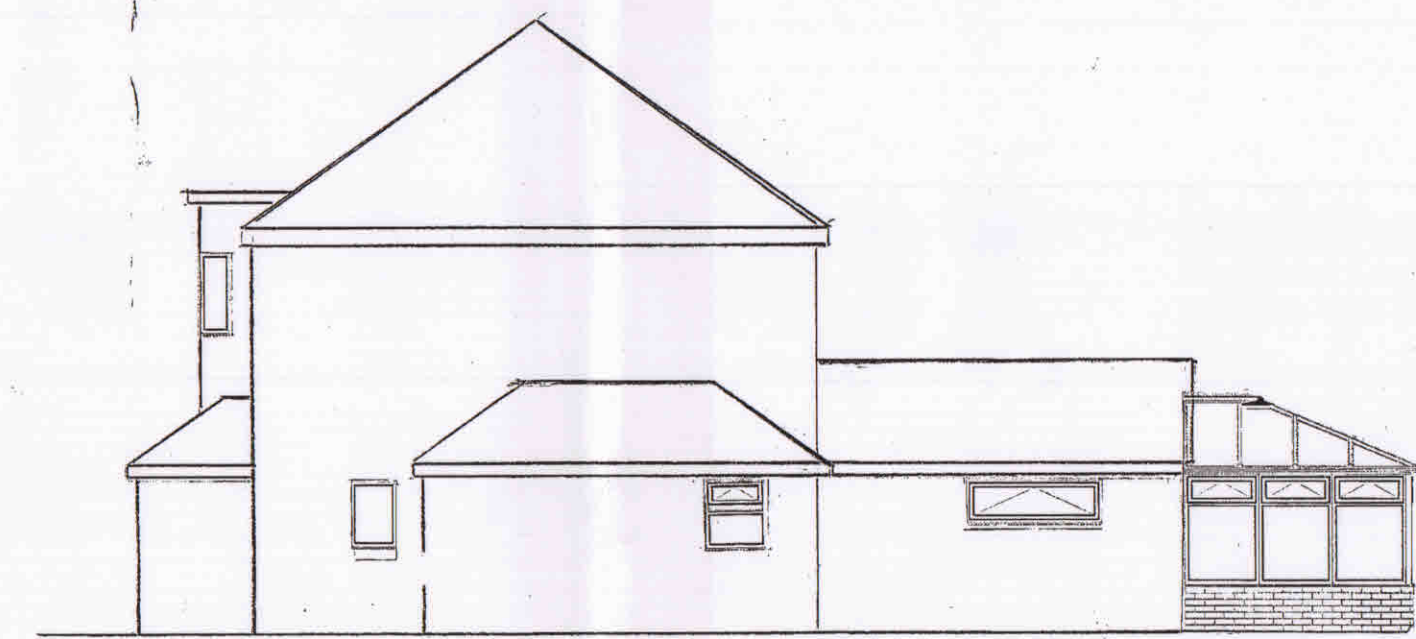


PROPOSED SIDE ELEVATION:

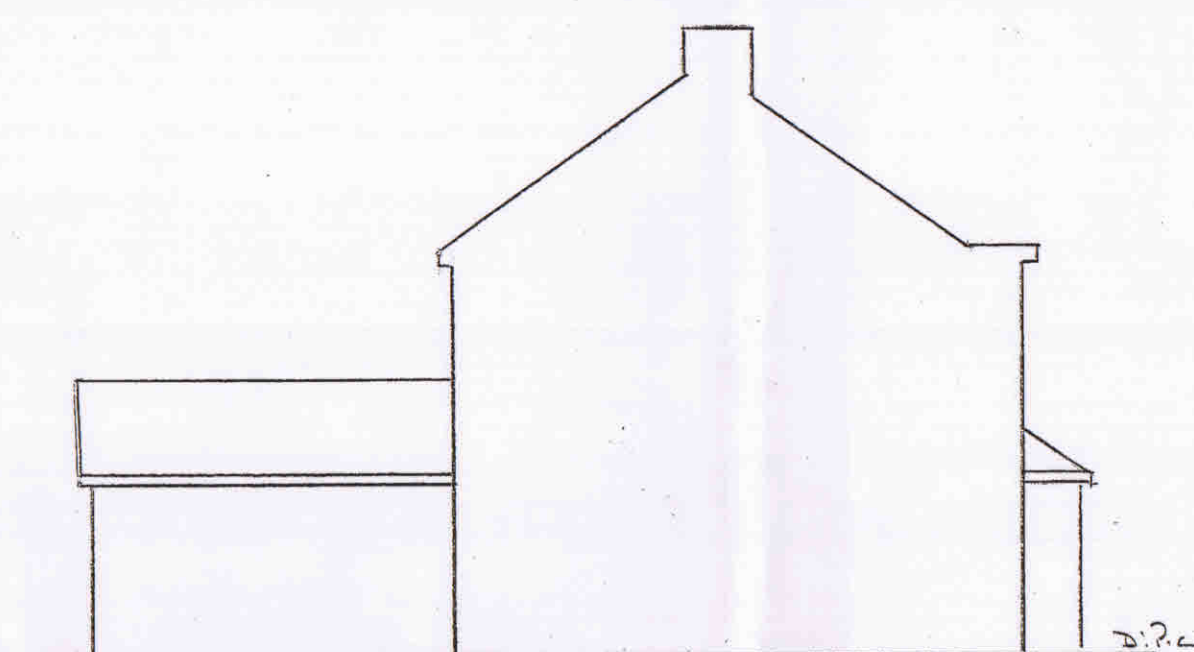


EXISTING SIDE ELEVATION:

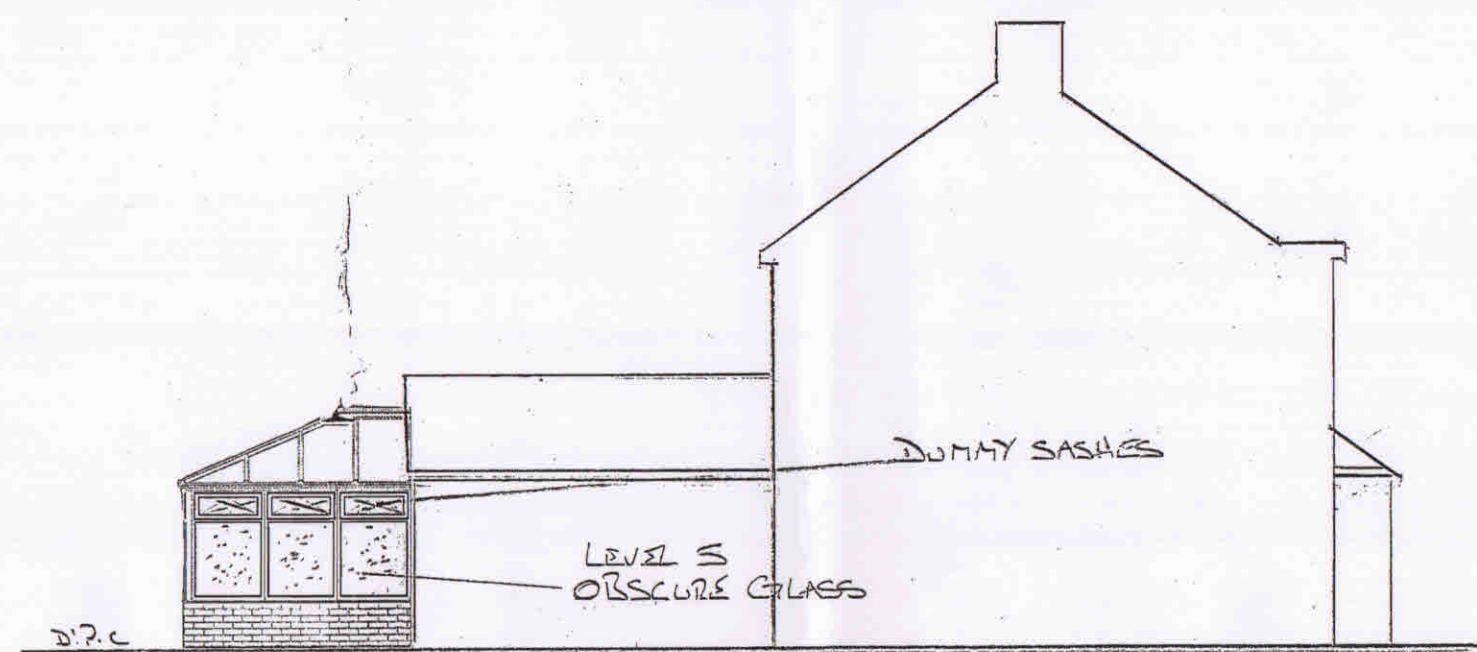


PROPOSED SIDE ELEVATION:

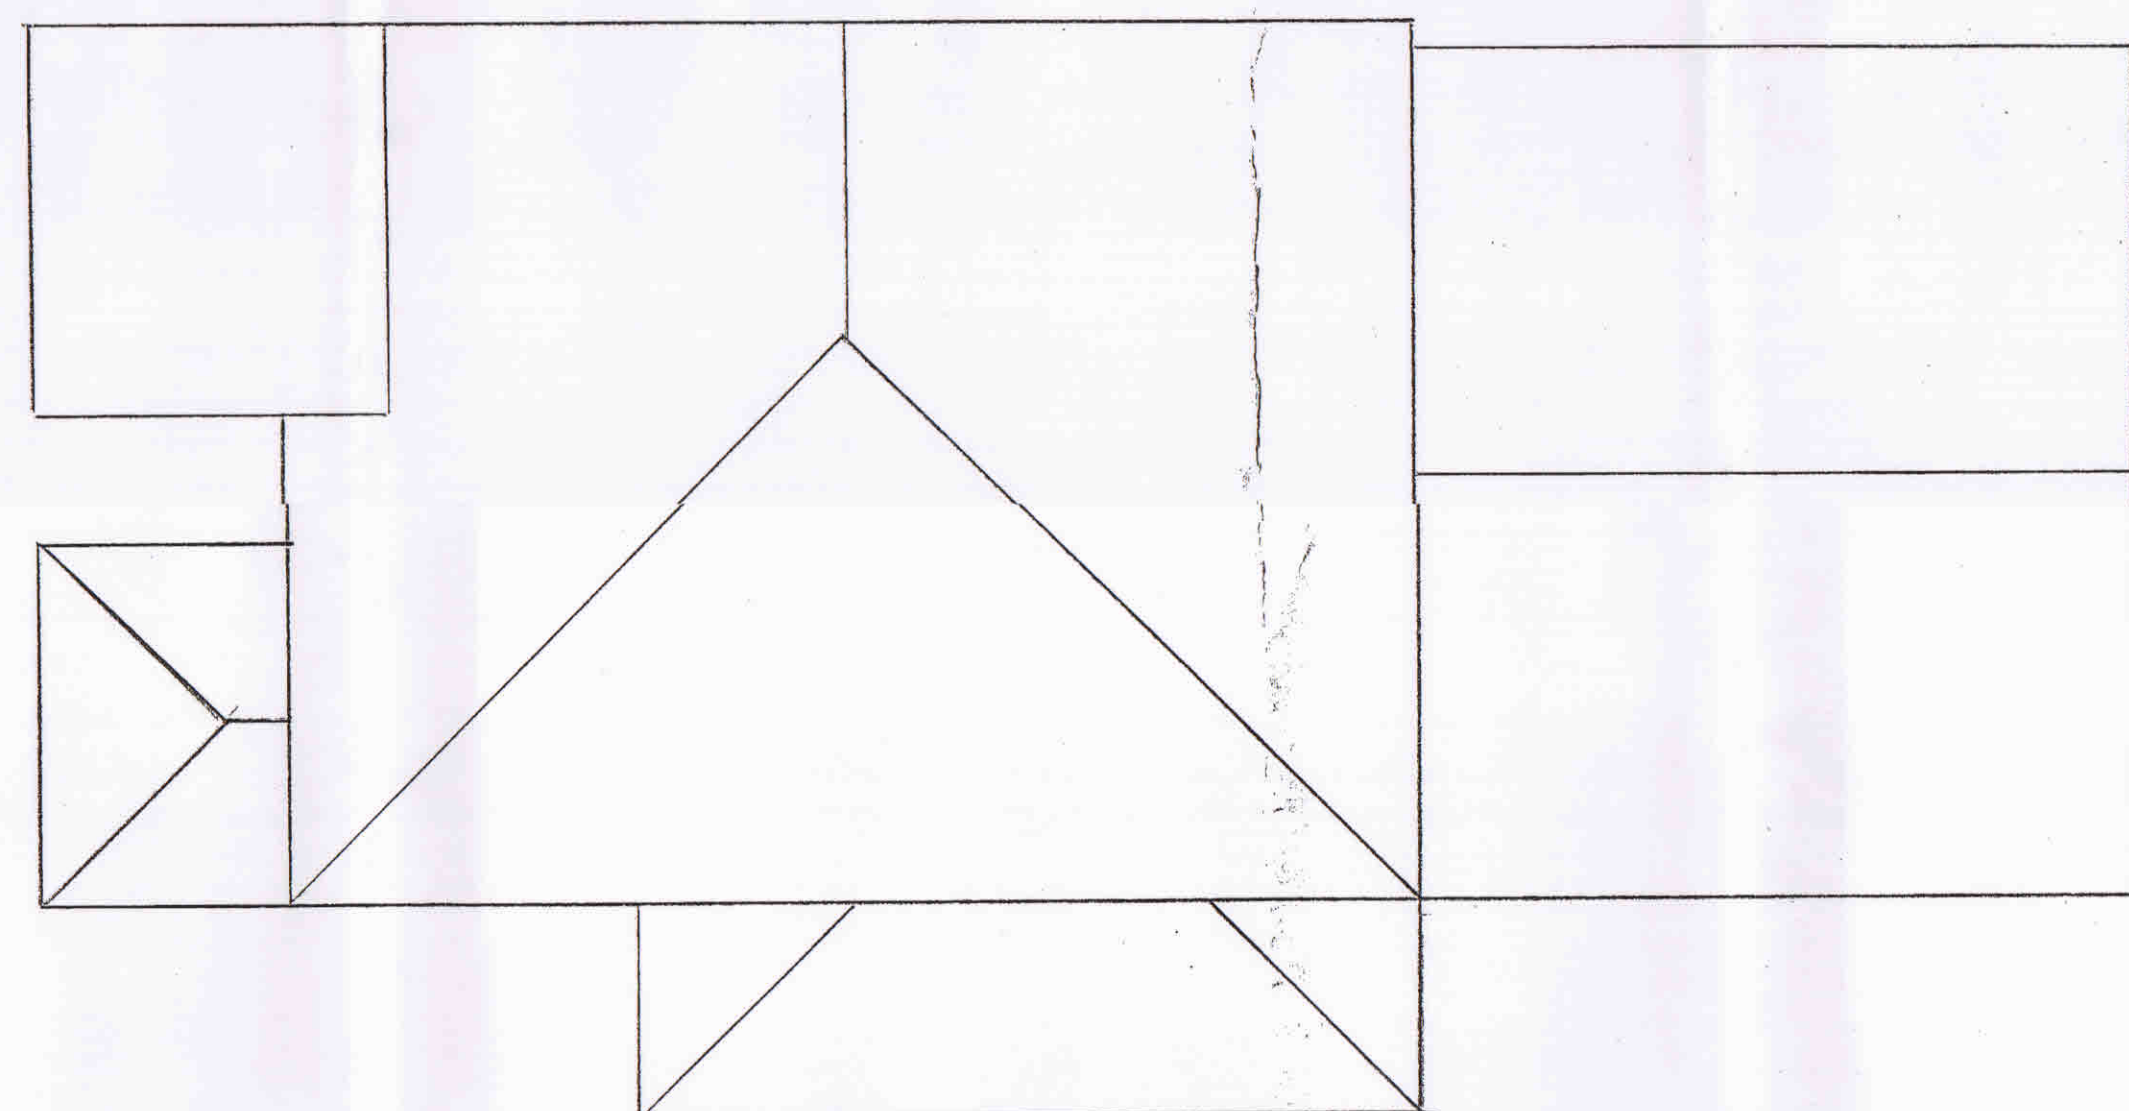


EXISTING ROOF PLAN:

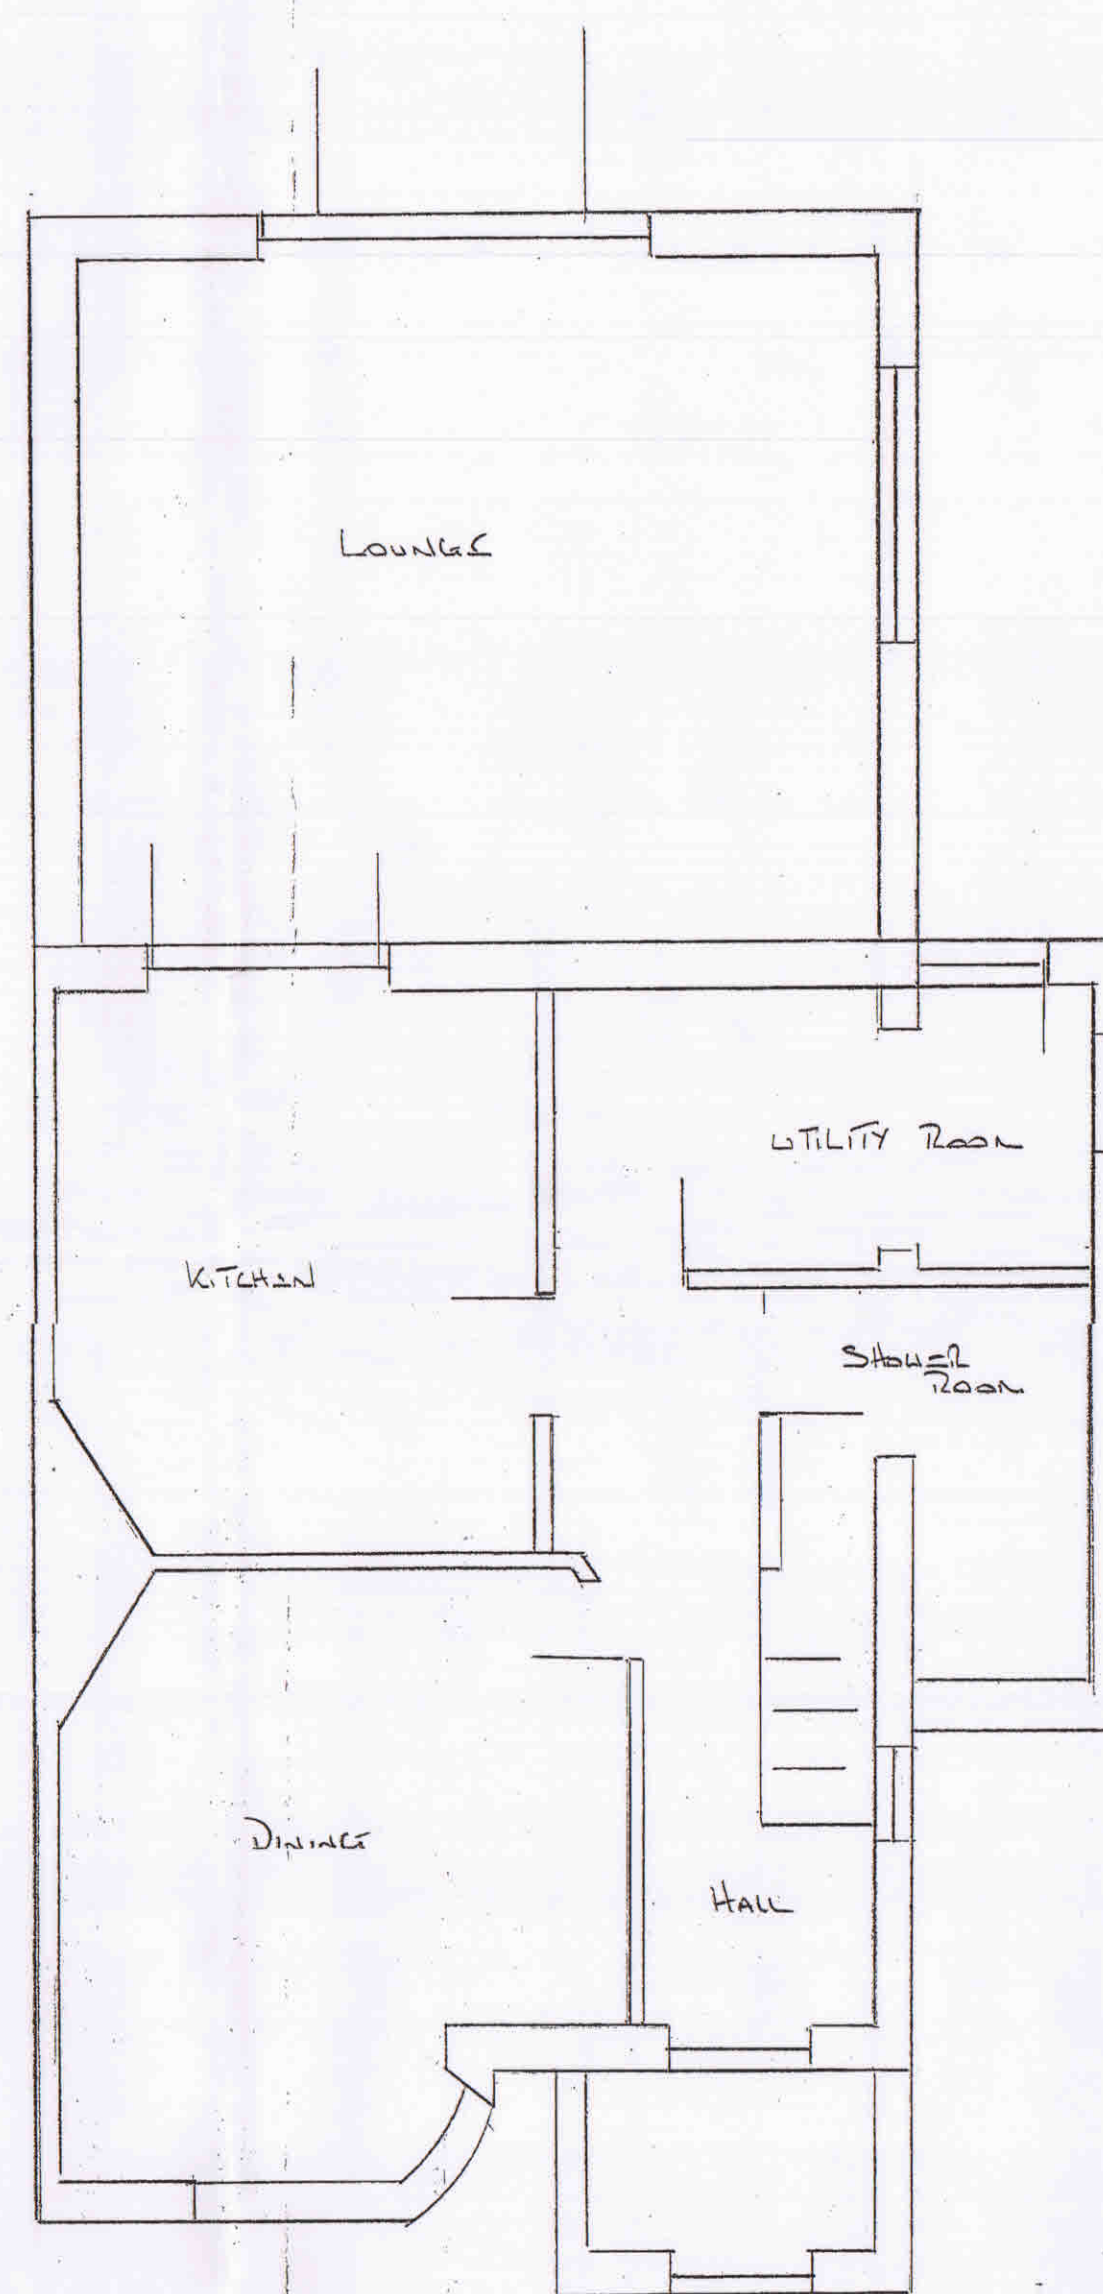


EXISTING GROUND FLOOR PLAN:

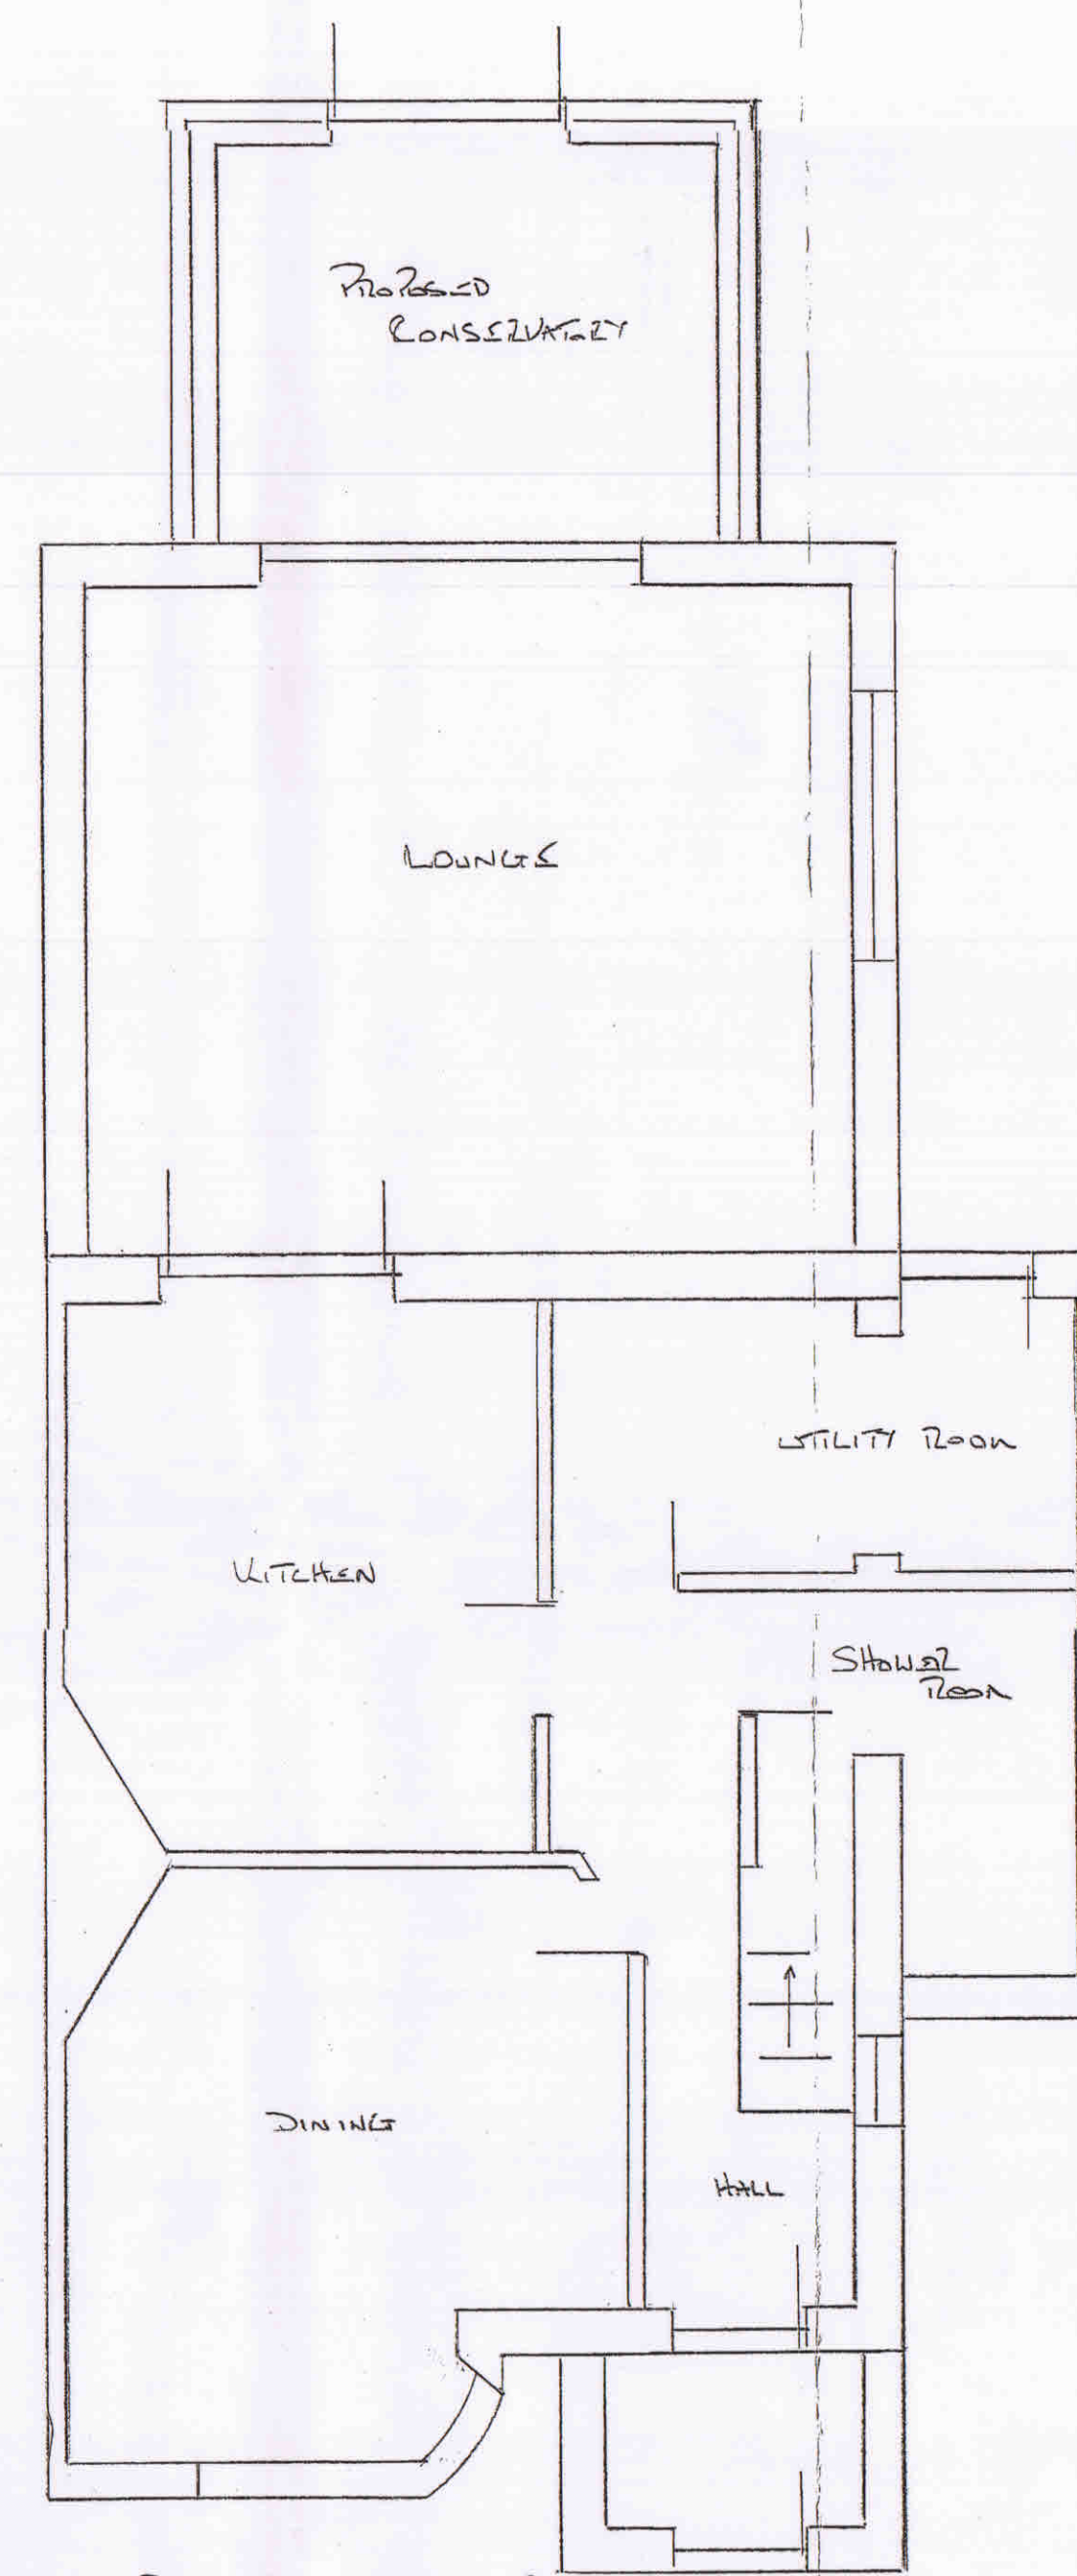


PROPOSED GROUND FLOOR PLAN:

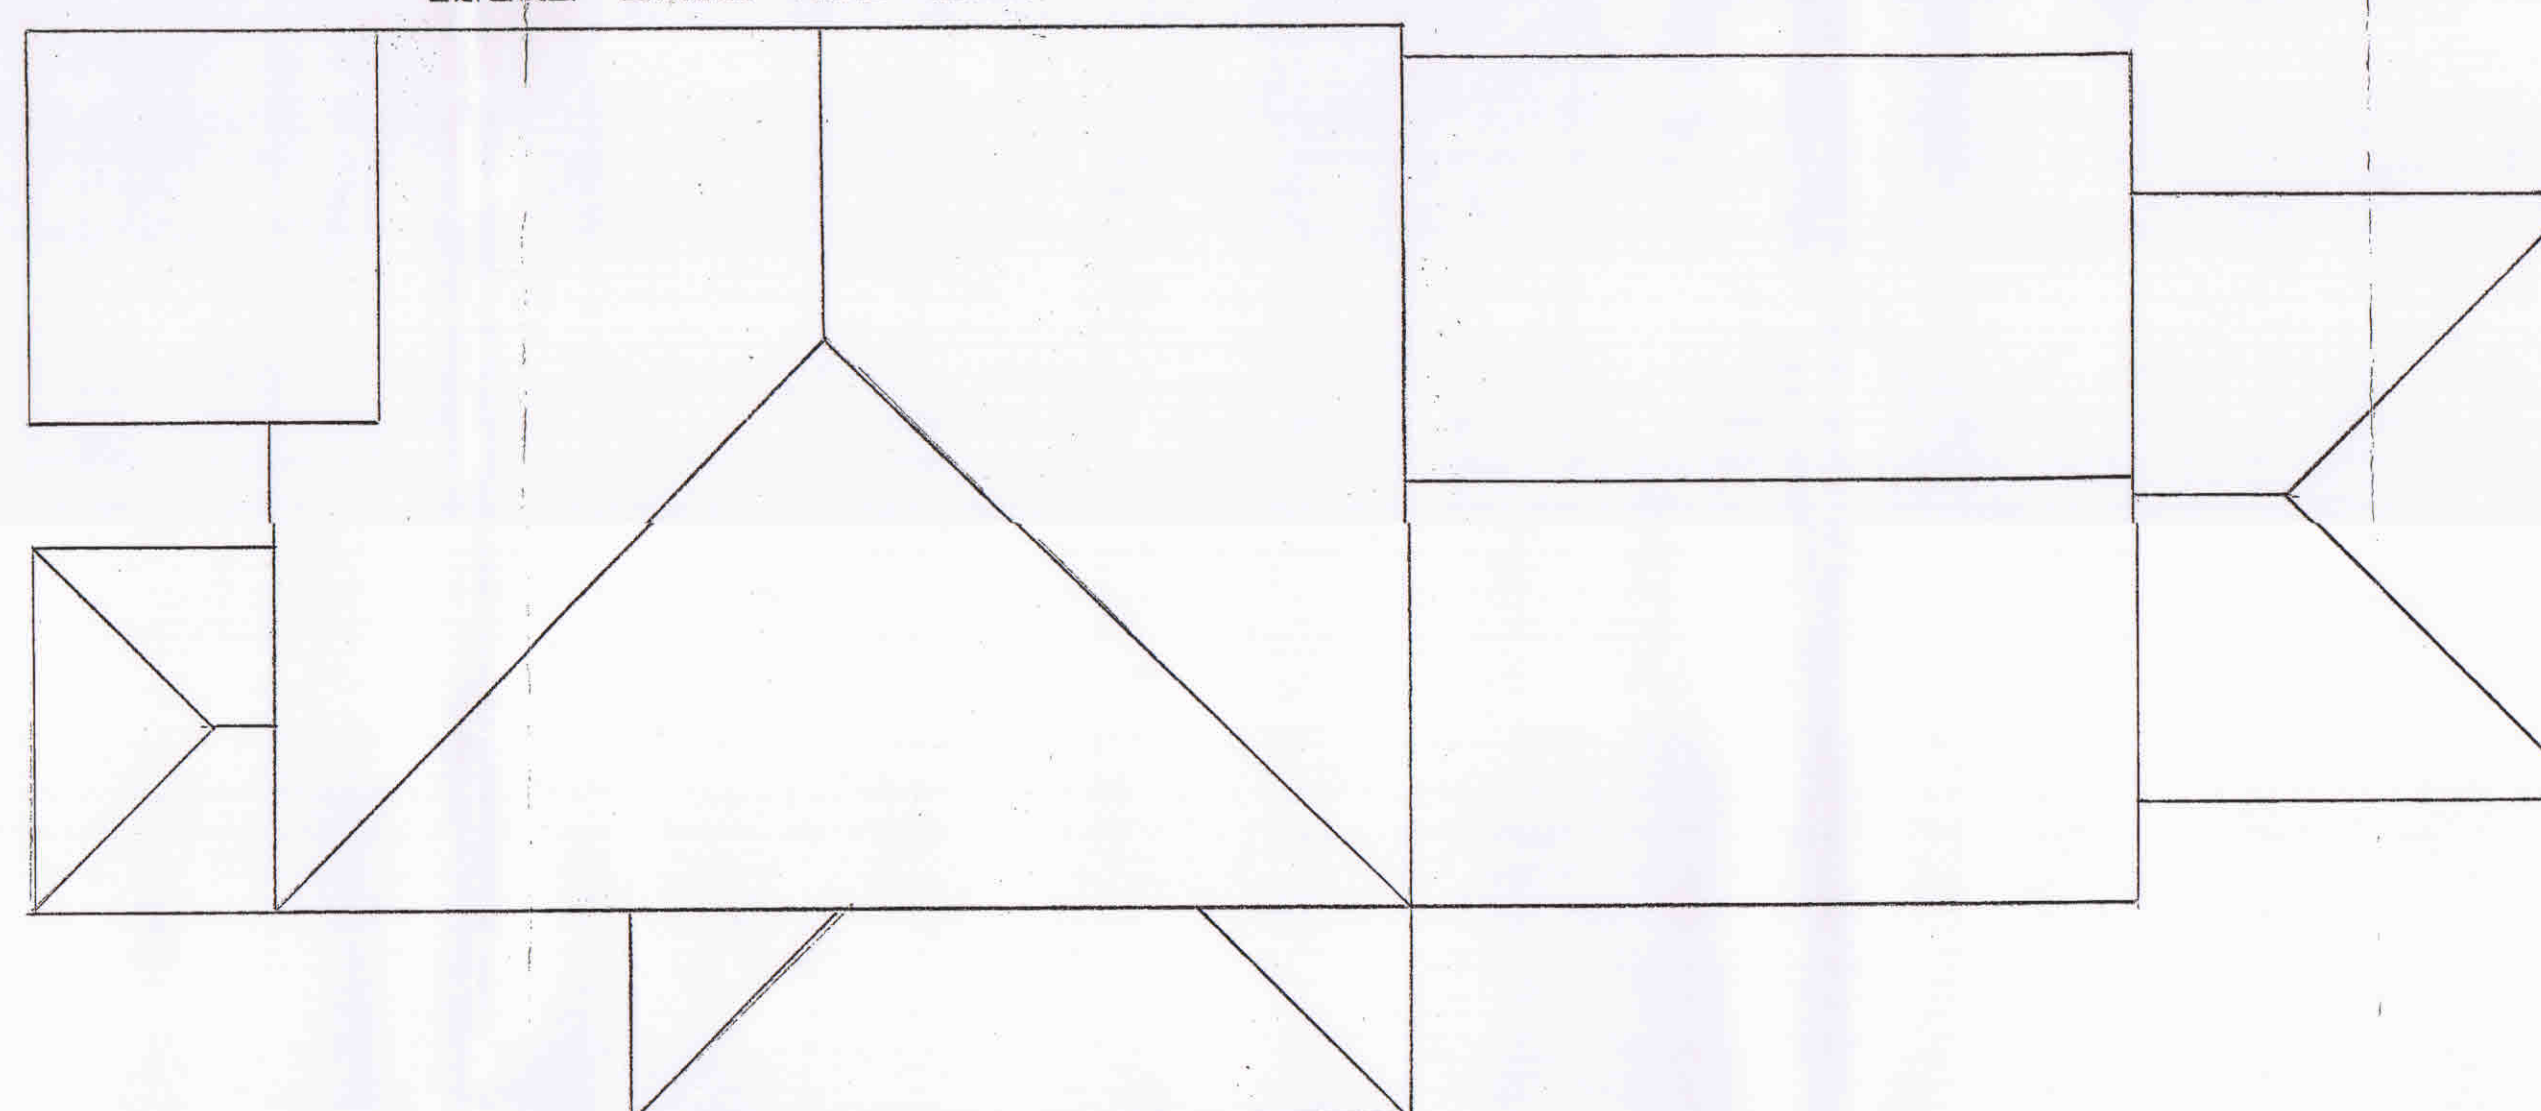

PROPOSED ROOF PLAN:

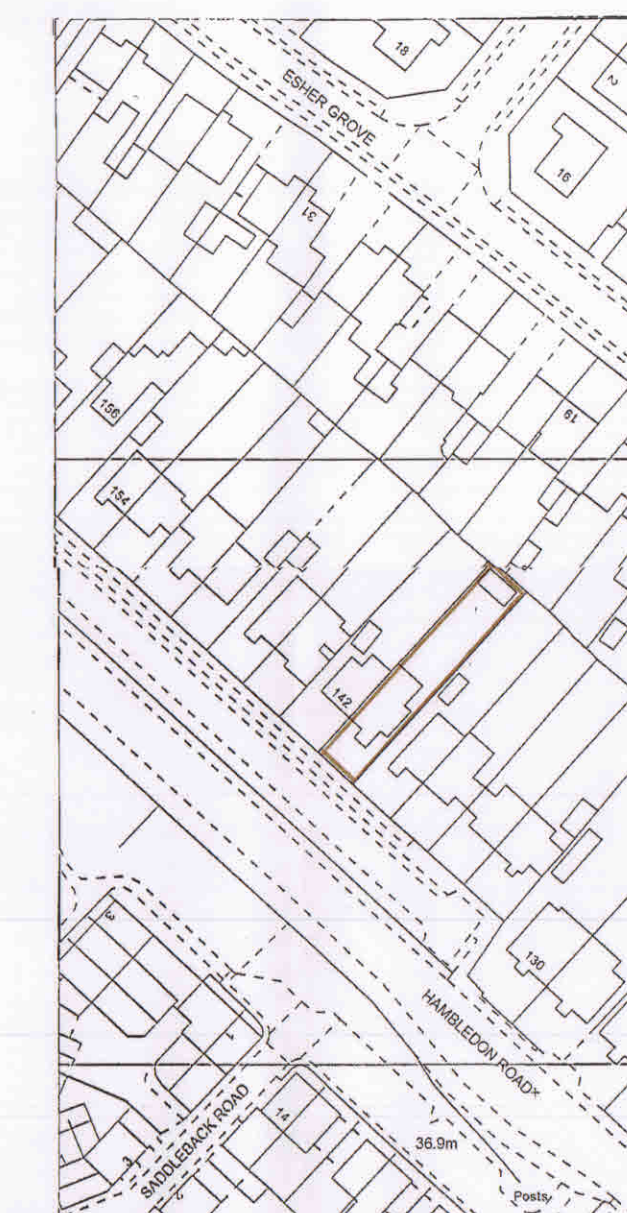

140, Hambledon Rd, Waterlooville
PO7 6XA
1:1250
Supplied by: Lifford Mapping Ltd
Licence: © Crown Copyright and
Database right 2022 OS 100038864
Reference: CH1542458
Centre coordinates: 487247 110473

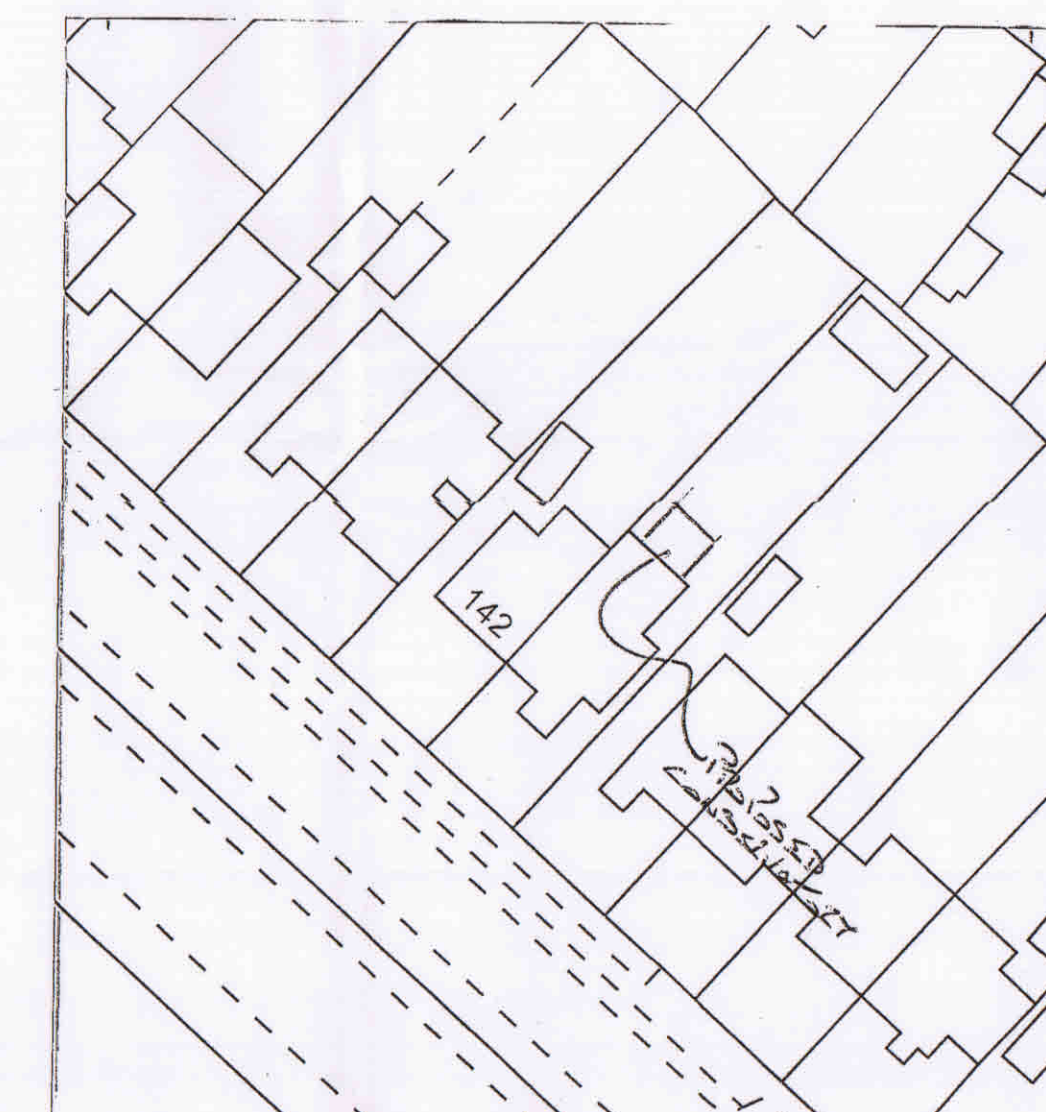

140, Hambledon Rd, Waterlooville
PO7 6XA
1:500
Supplied by: Lifford Mapping Ltd
Licence: © Crown Copyright and
Database right 2022 OS 100038864
Reference: CH1542458
Centre coordinates: 487247 110473

Topline Windows & Conservatories
Unit 5 19 Aston Road
Waterlooville
Hants
PO7 7XG

Mr & Mrs Nash
140 Hambledon Road
Waterlooville
Hants
PO7 6XA

Scales
1:100 / 1:50
1:1250 / 1:500

HAVANT BOROUGH
COUNCIL
05 AUG 2022
RECEIVED