
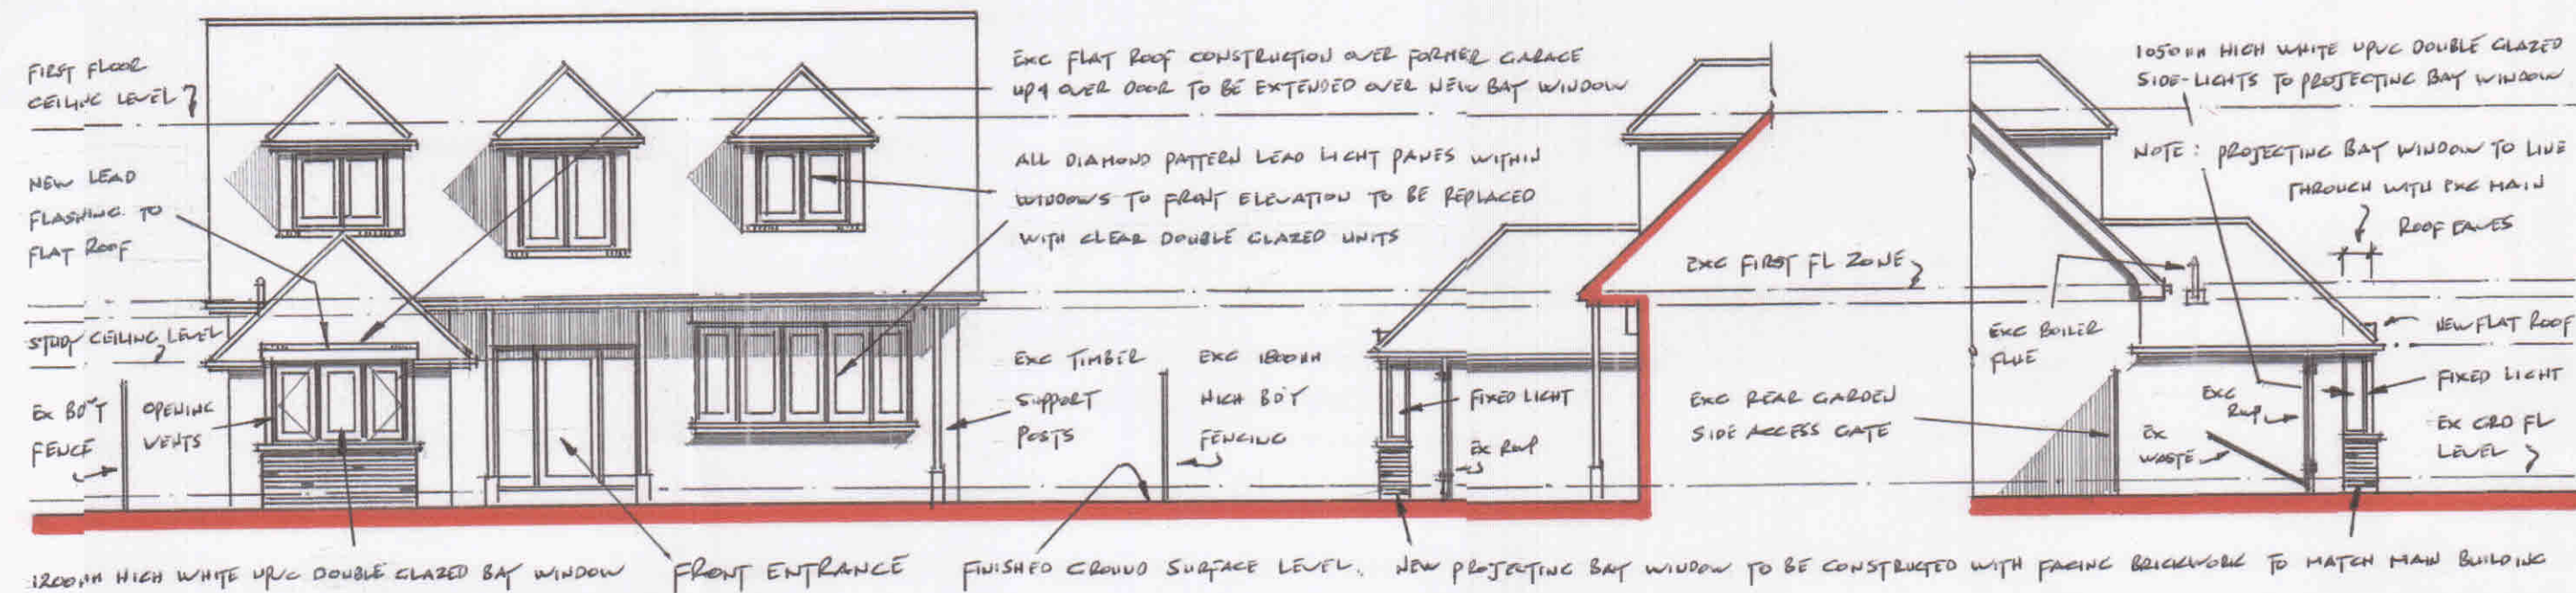


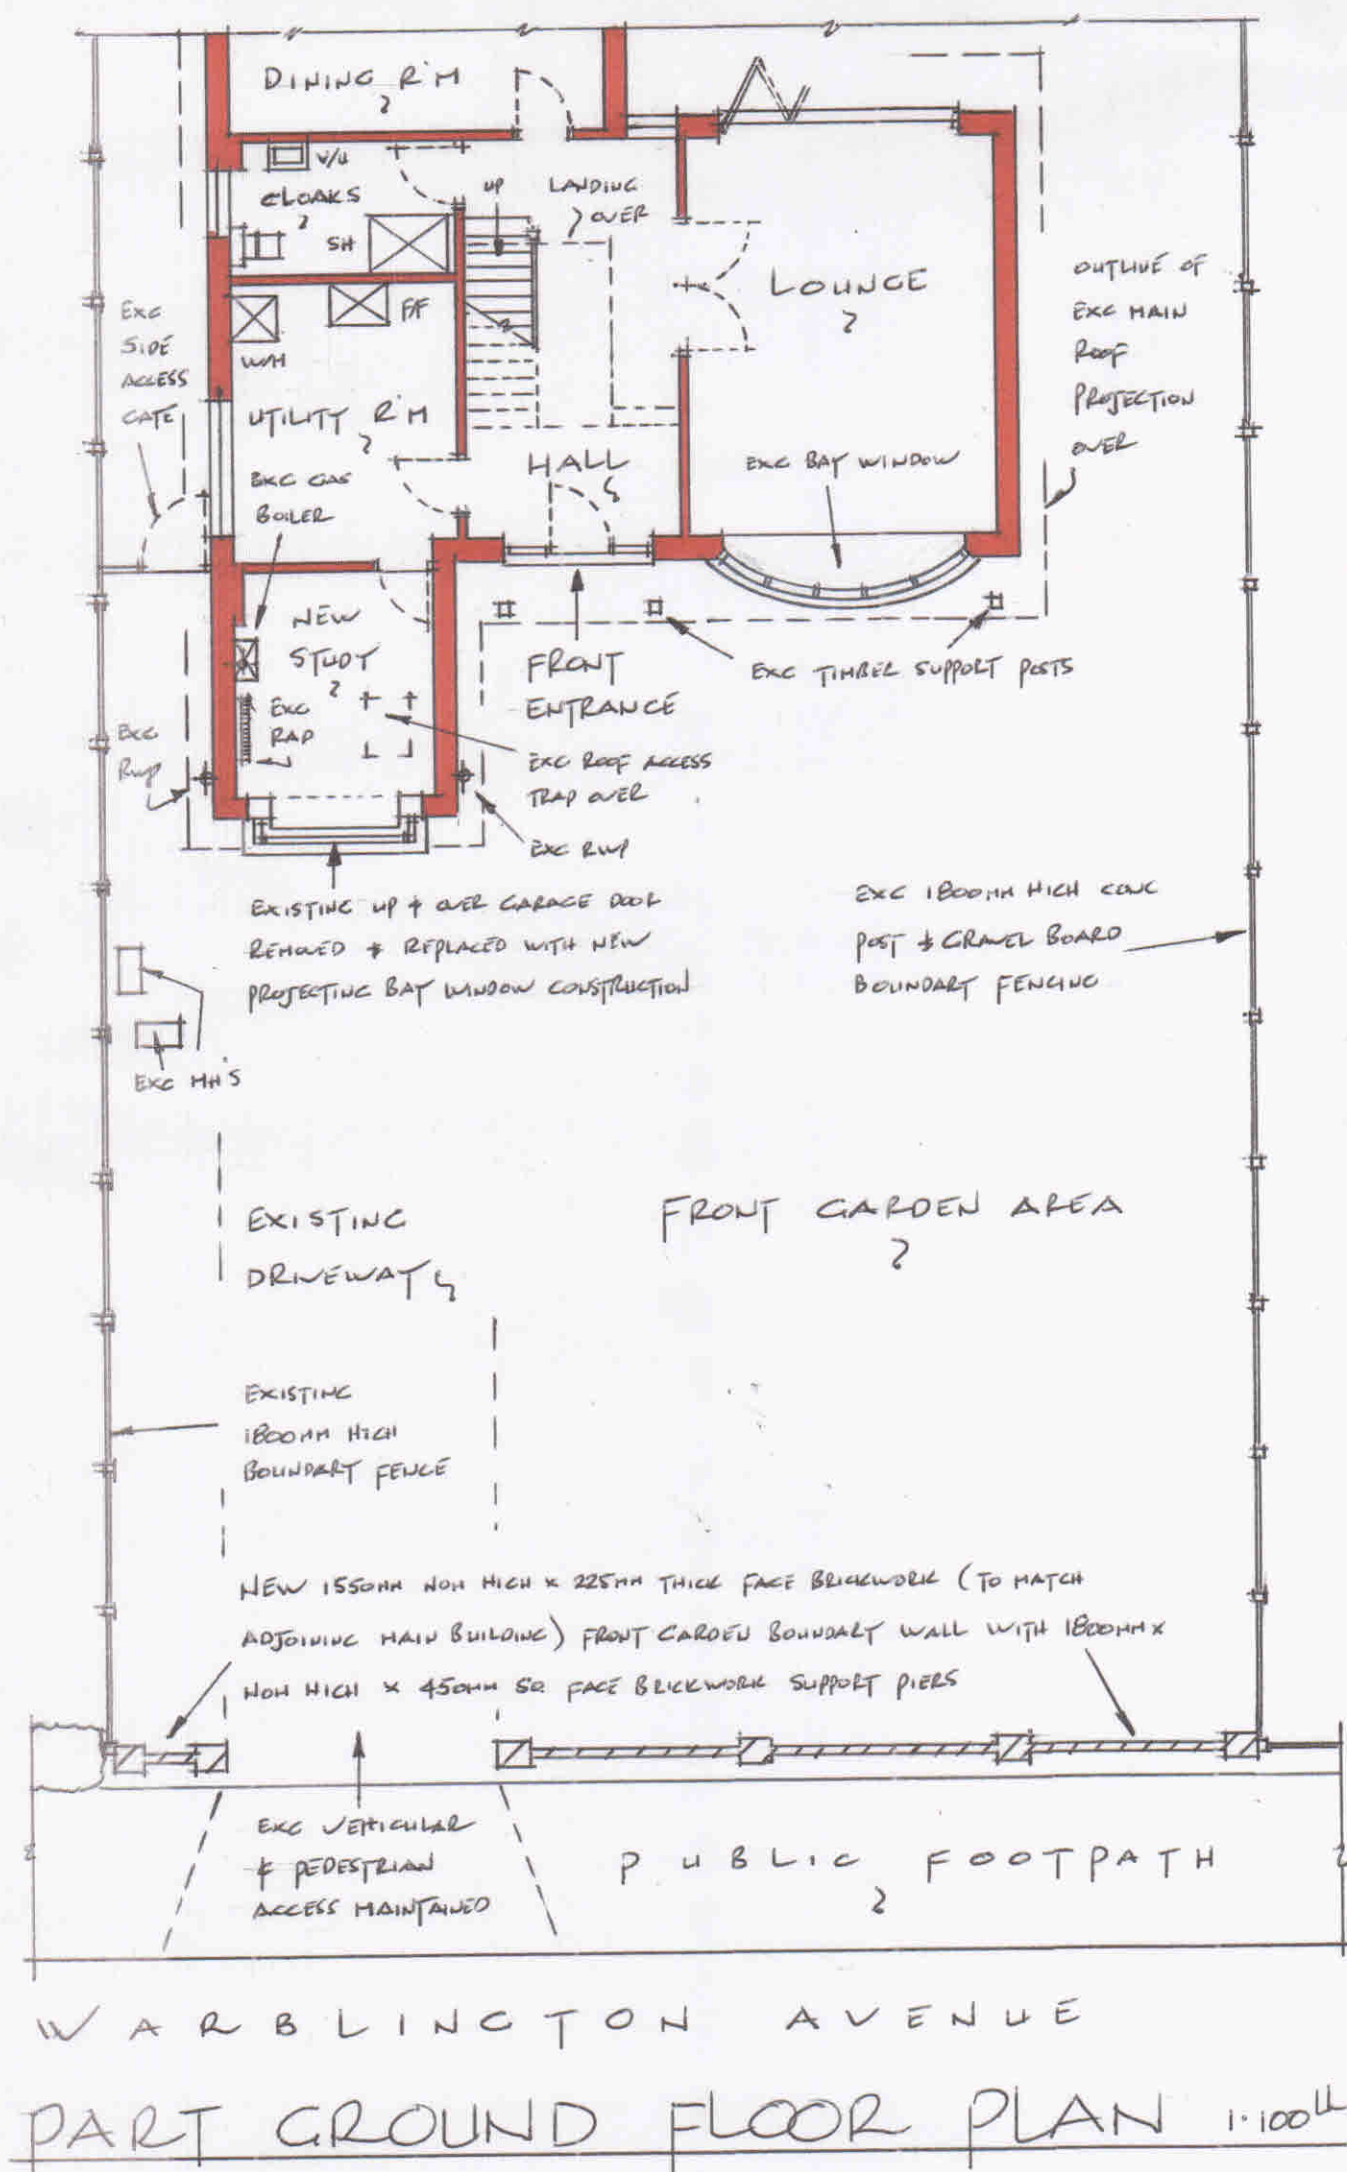

FRONT (WEST) ELEVATION & PART SIDE (SOUTH) & (NORTH) ELEVATIONS 1:100th

PROPOSED CONVERSION OF EXISTING CARAGE/STORE ROOM INTO NEW STUDY
 & NEW FRONT GARDEN BOUNDARY WALL TO REPLACE EXISTING AT N°17
 "WILLOWDENE" WARBLINGTON AVENUE • HAVANT • PO9 2SD
 FOR MR A. BOWLES ESQ • SCALES = 1:100th

ISSUE DATE	COMMENTS
1 6/5/22	ISSUED FOR PLANNING APPROVAL PURPOSES

BAR SCALE
 0 1 2 3 4 5 10
 NOTE: PLAN & ELEVATIONS AT 1:100th SCALE WHEN PRINTED OFF AT A4 PAPER SIZE

HAVANT BOROUGH COUNCIL
 10 MAY 2022
 RECEIVED

DRAWING N° WA/PP/100/1