




Produced 11 Apr 2022 from the Ordnance Survey MasterMap (Topography) Database and incorporating surveyed revision available at this date.

The representation of a road, track or path is no evidence of a right of way. The representation of features as lines is no evidence of a property boundary.

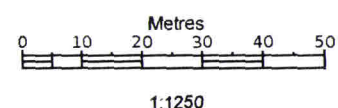


Supplied by: **Latitude Mapping Ltd**
Licence: © Crown Copyright and database rights 2022 OS 100038864
Reference: OI1534444
Centre coordinates: 470643 99851

**16, North Shore Rd, Hayling Island
PO11 0HL**


SITE/LOCATION PLAN

**ADDITION TO FORM DOUBLE GARAGE AT FRONT.
16, NORTH SHORE ROAD, HAYLING IS, HANTS.
FOR MR & MRS I.HALL.**

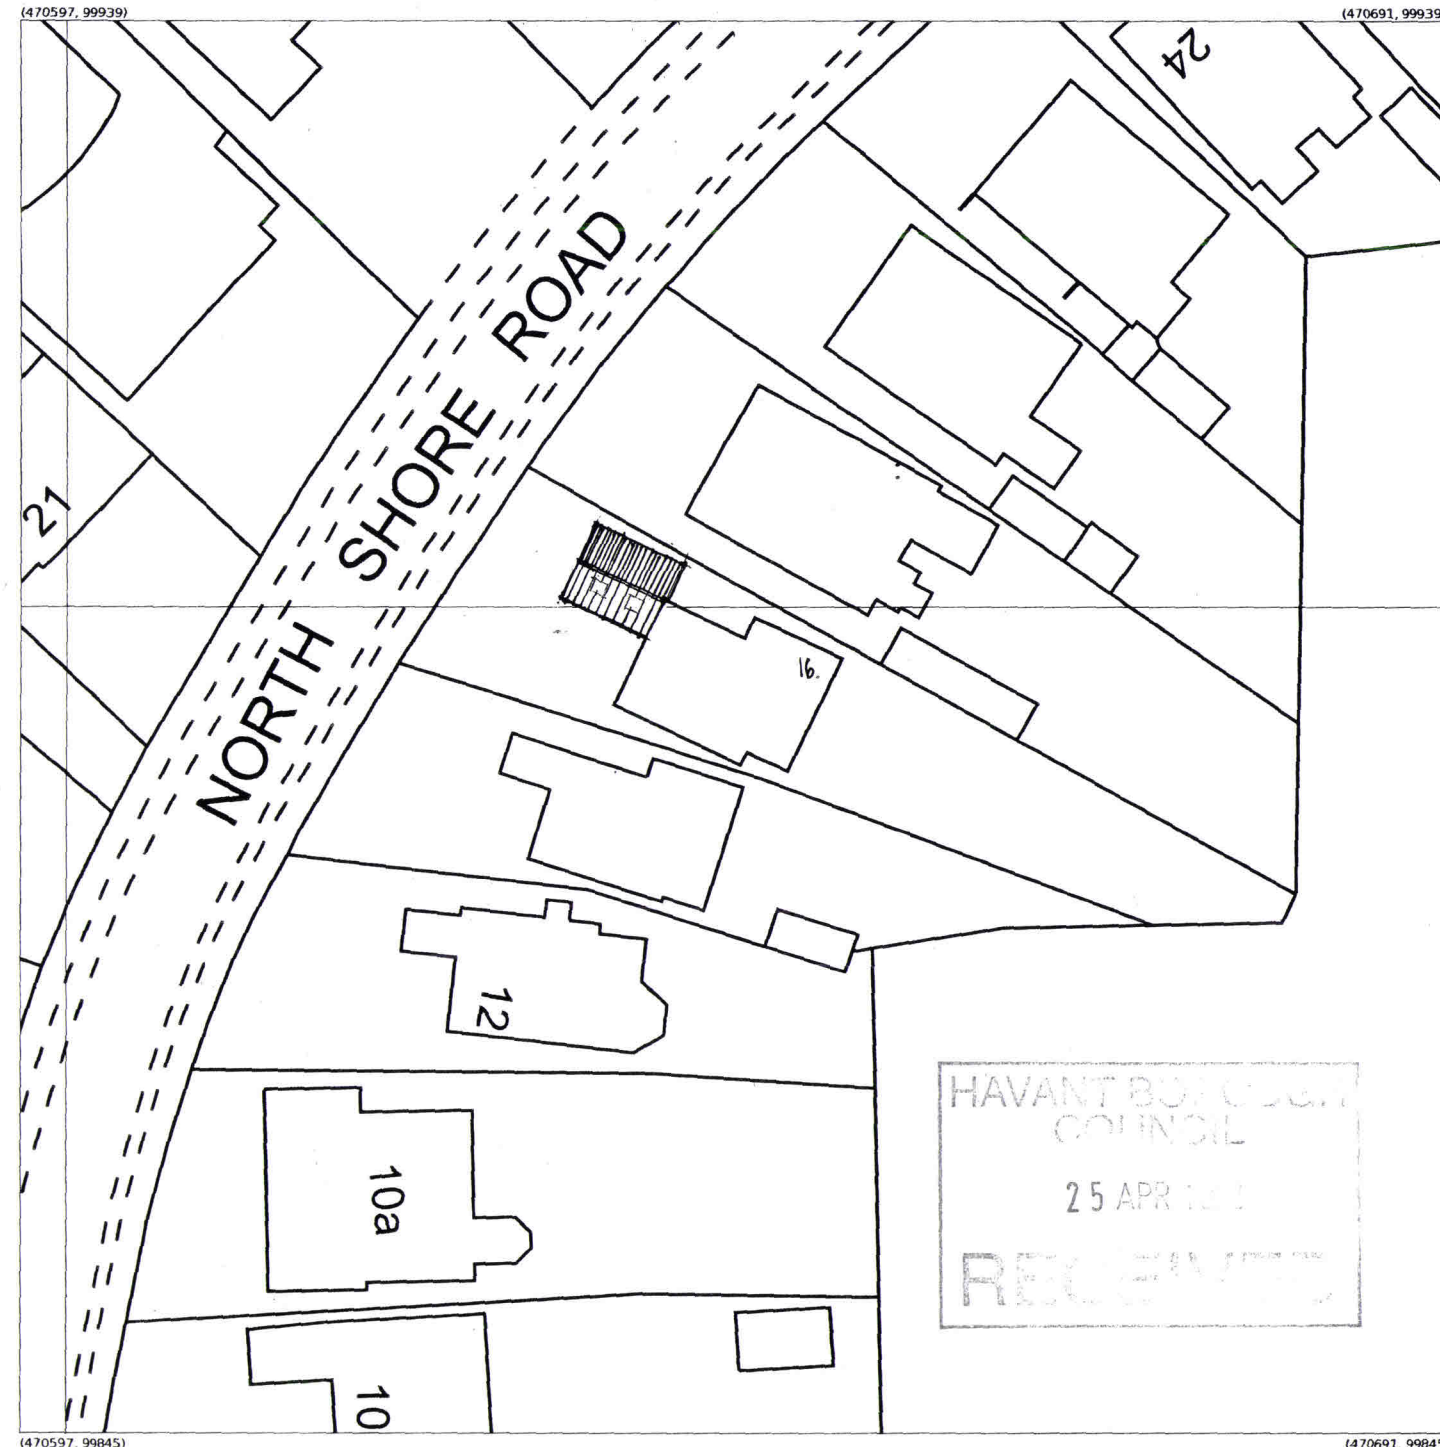

Produced 11 Apr 2022 from the Ordnance Survey MasterMap (Topography) Database and incorporating surveyed revision available at this date.

The representation of a road, track or path is no evidence of a right of way. The representation of features as lines is no evidence of a property boundary.

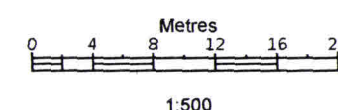

Supplied by: **Latitude Mapping Ltd**
Licence: © Crown Copyright and database rights 2022 OS 100038864
Reference: OI1534443
Centre coordinates: 470644 99892

**16, North Shore Rd, Hayling Island
PO11 0HL**