


EXISTING FLOOR
PLAN

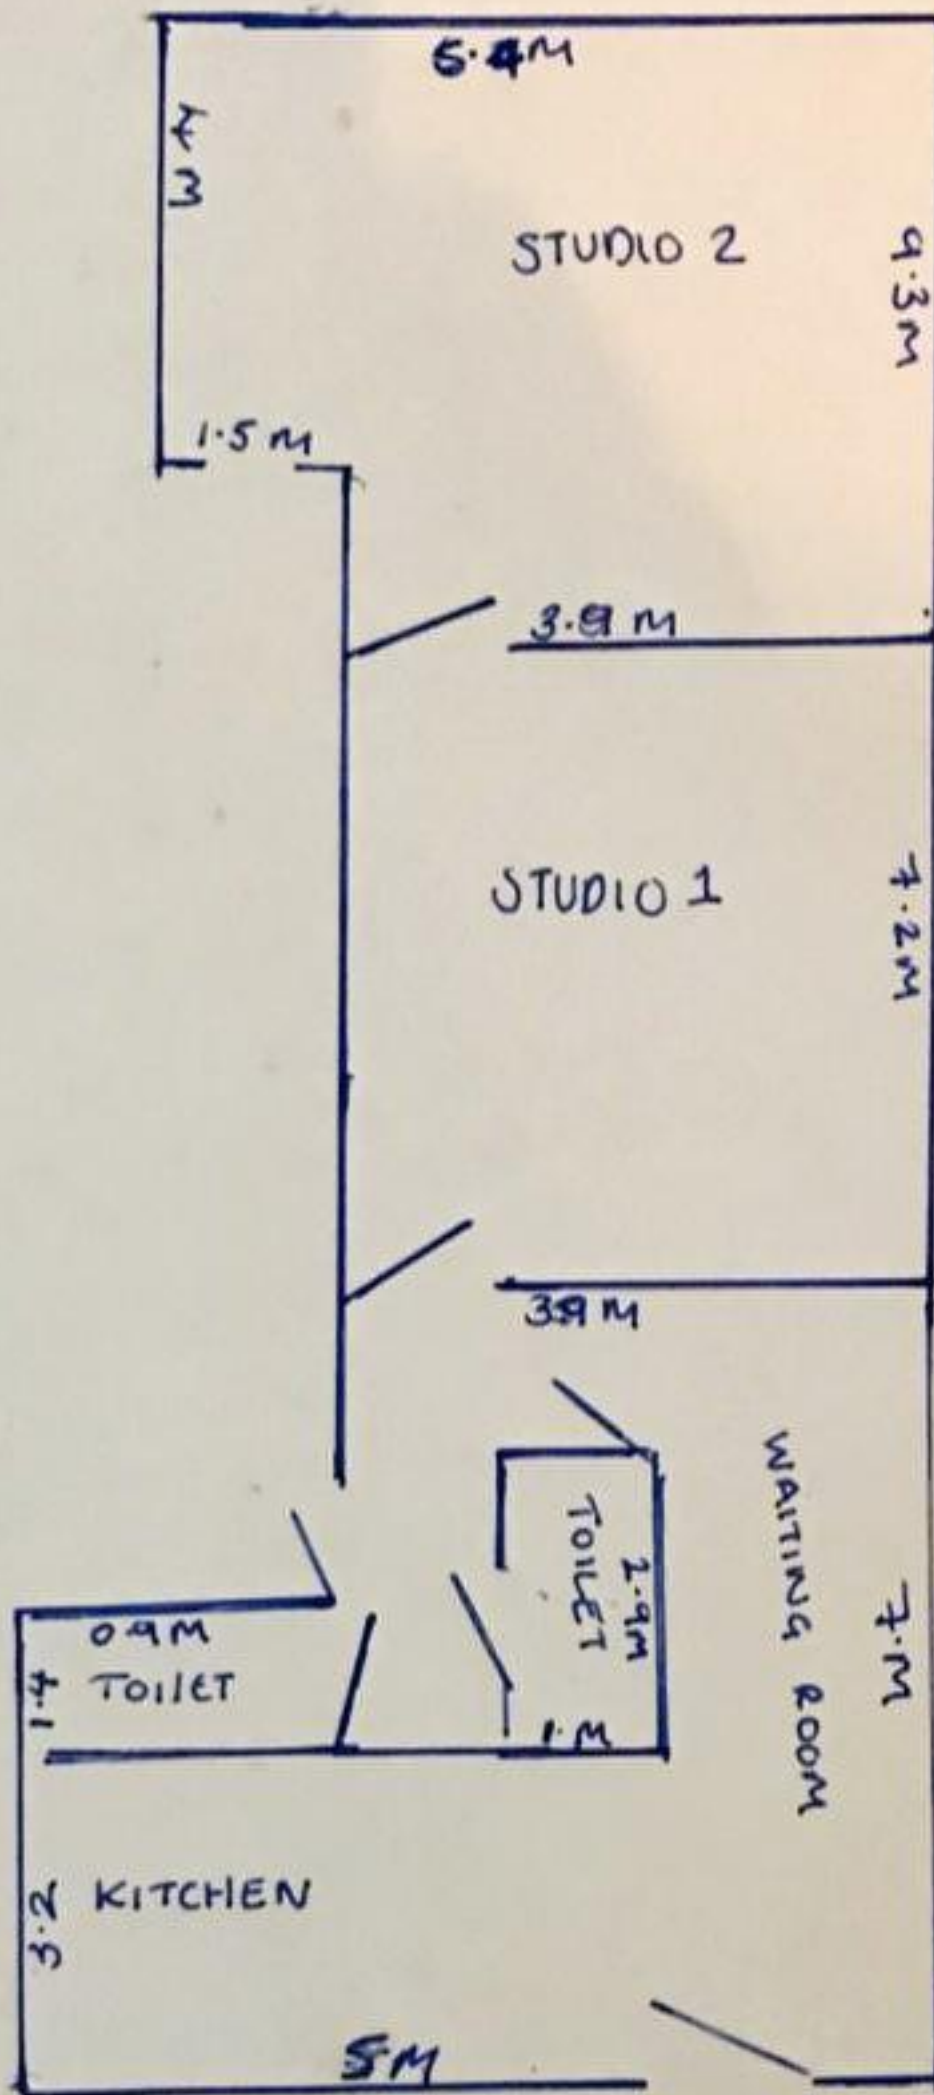

CAR PARK