
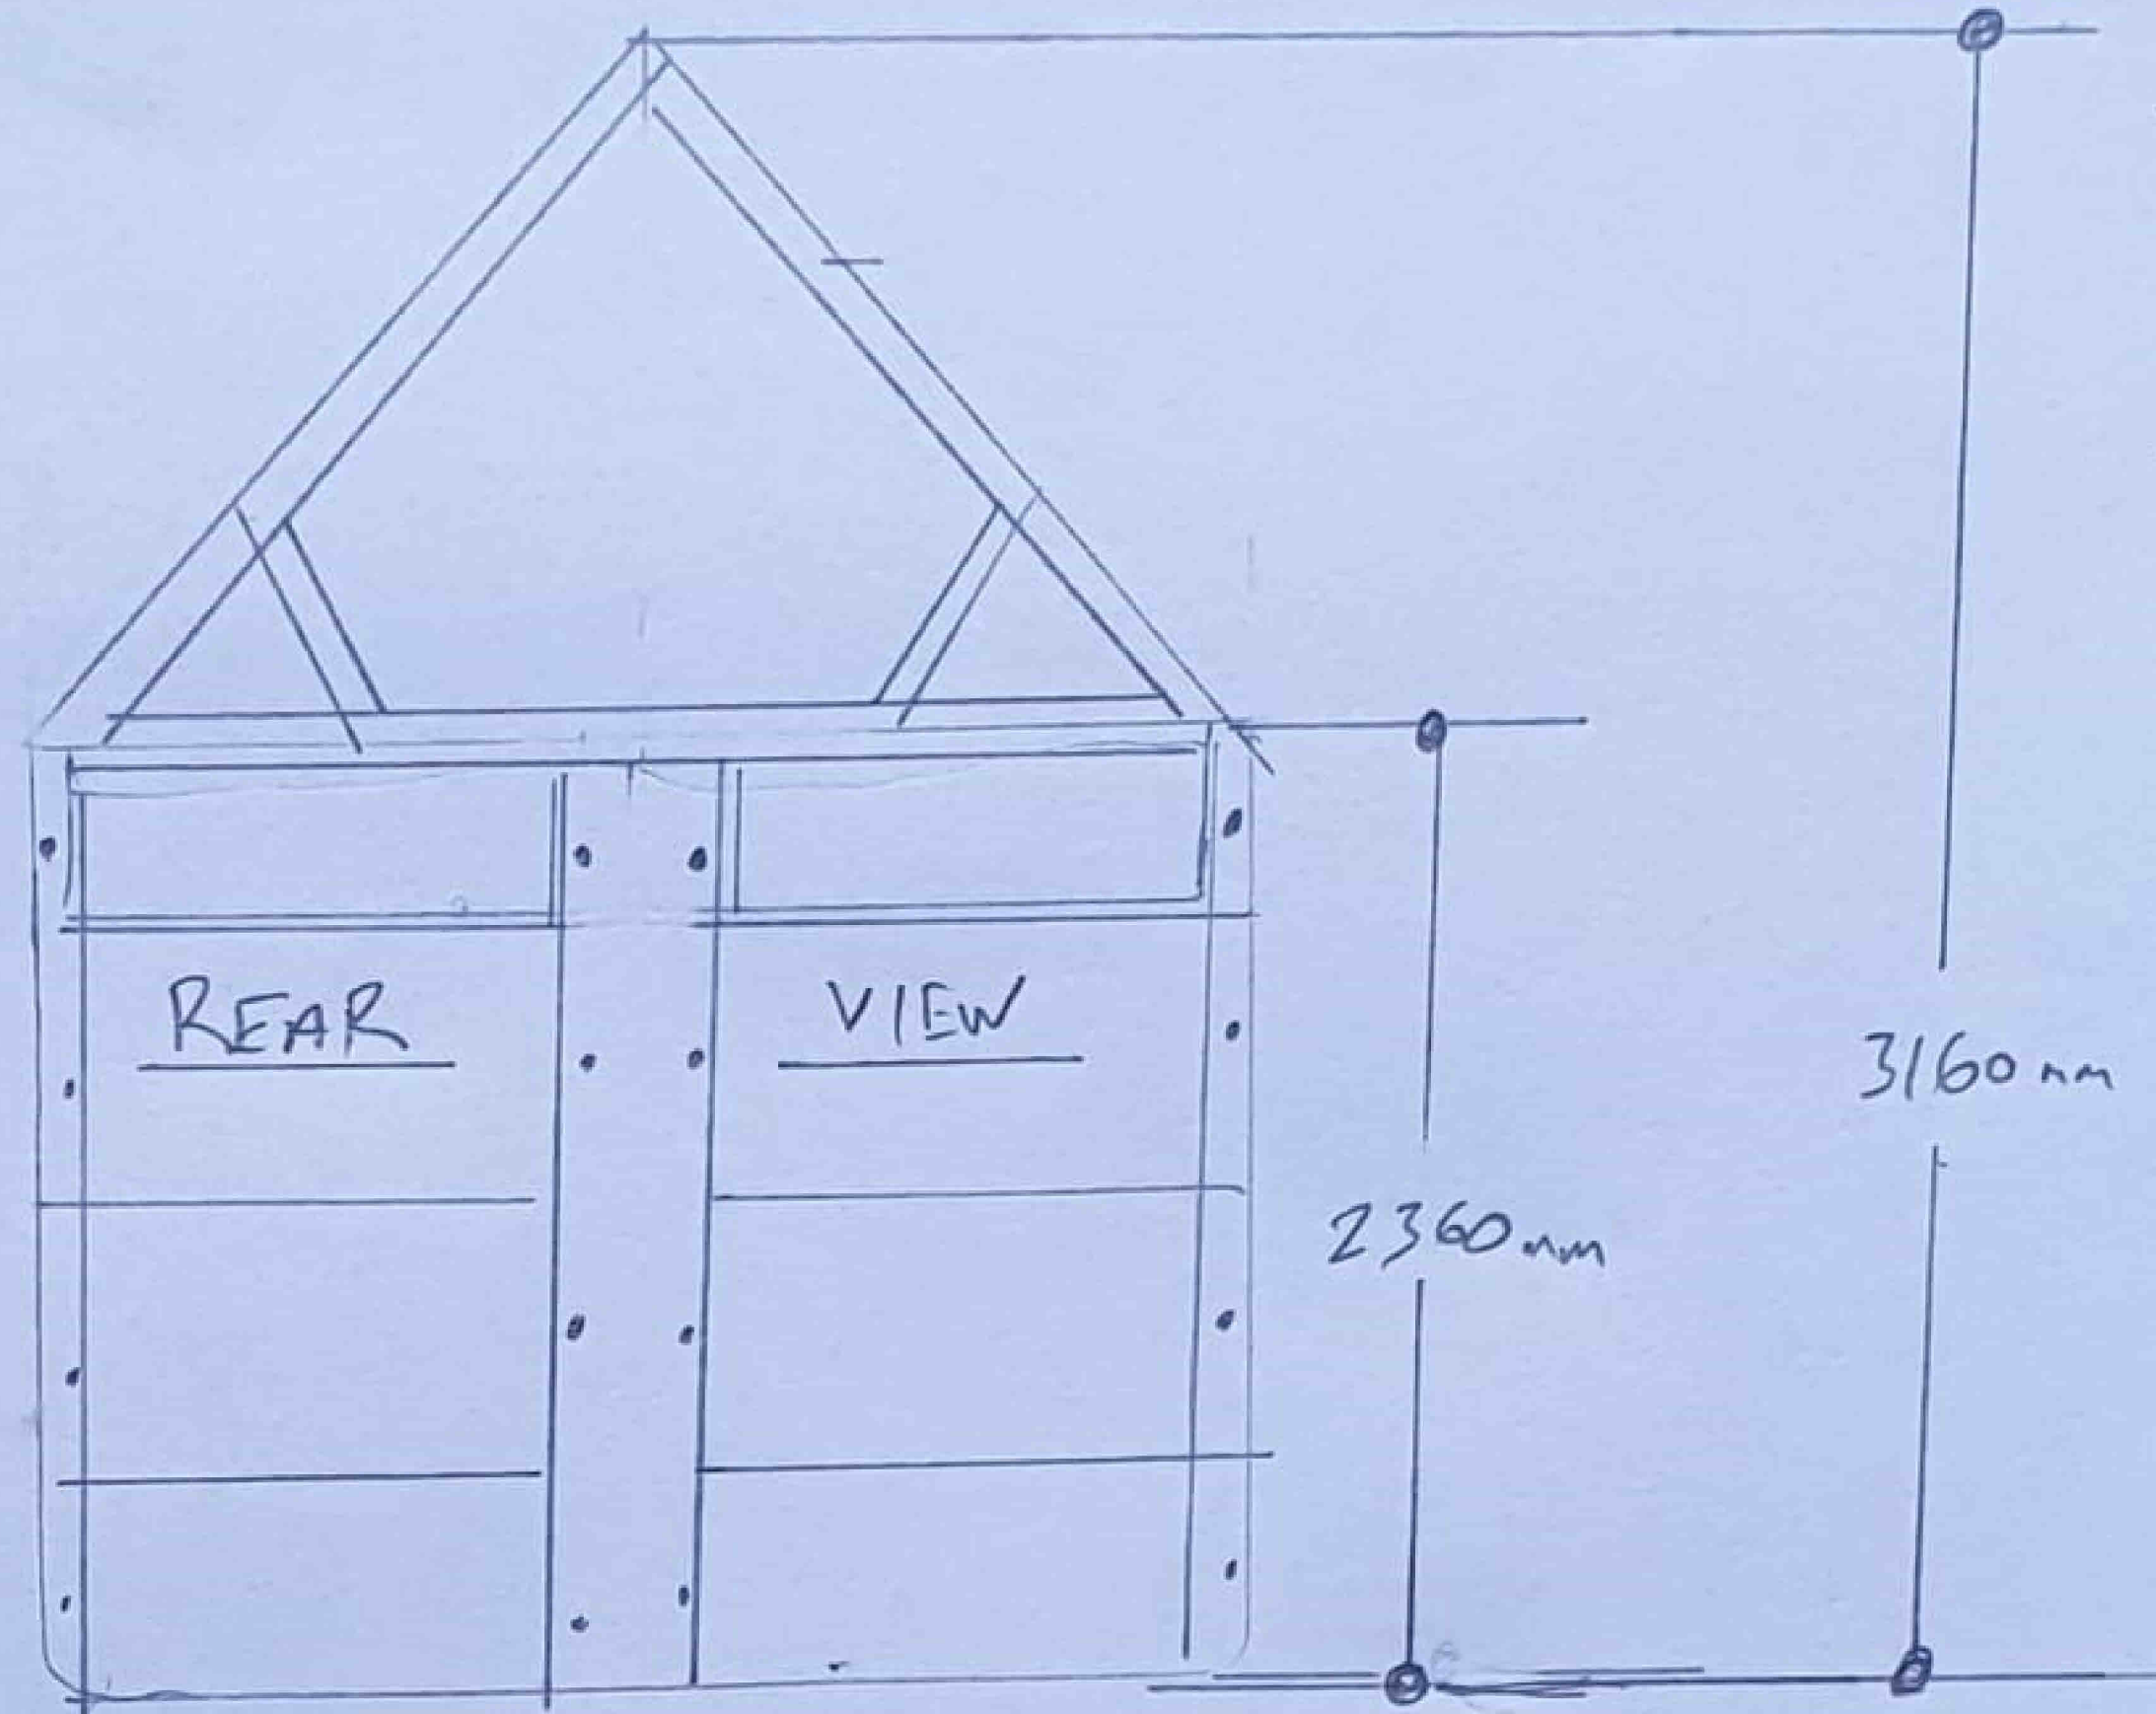


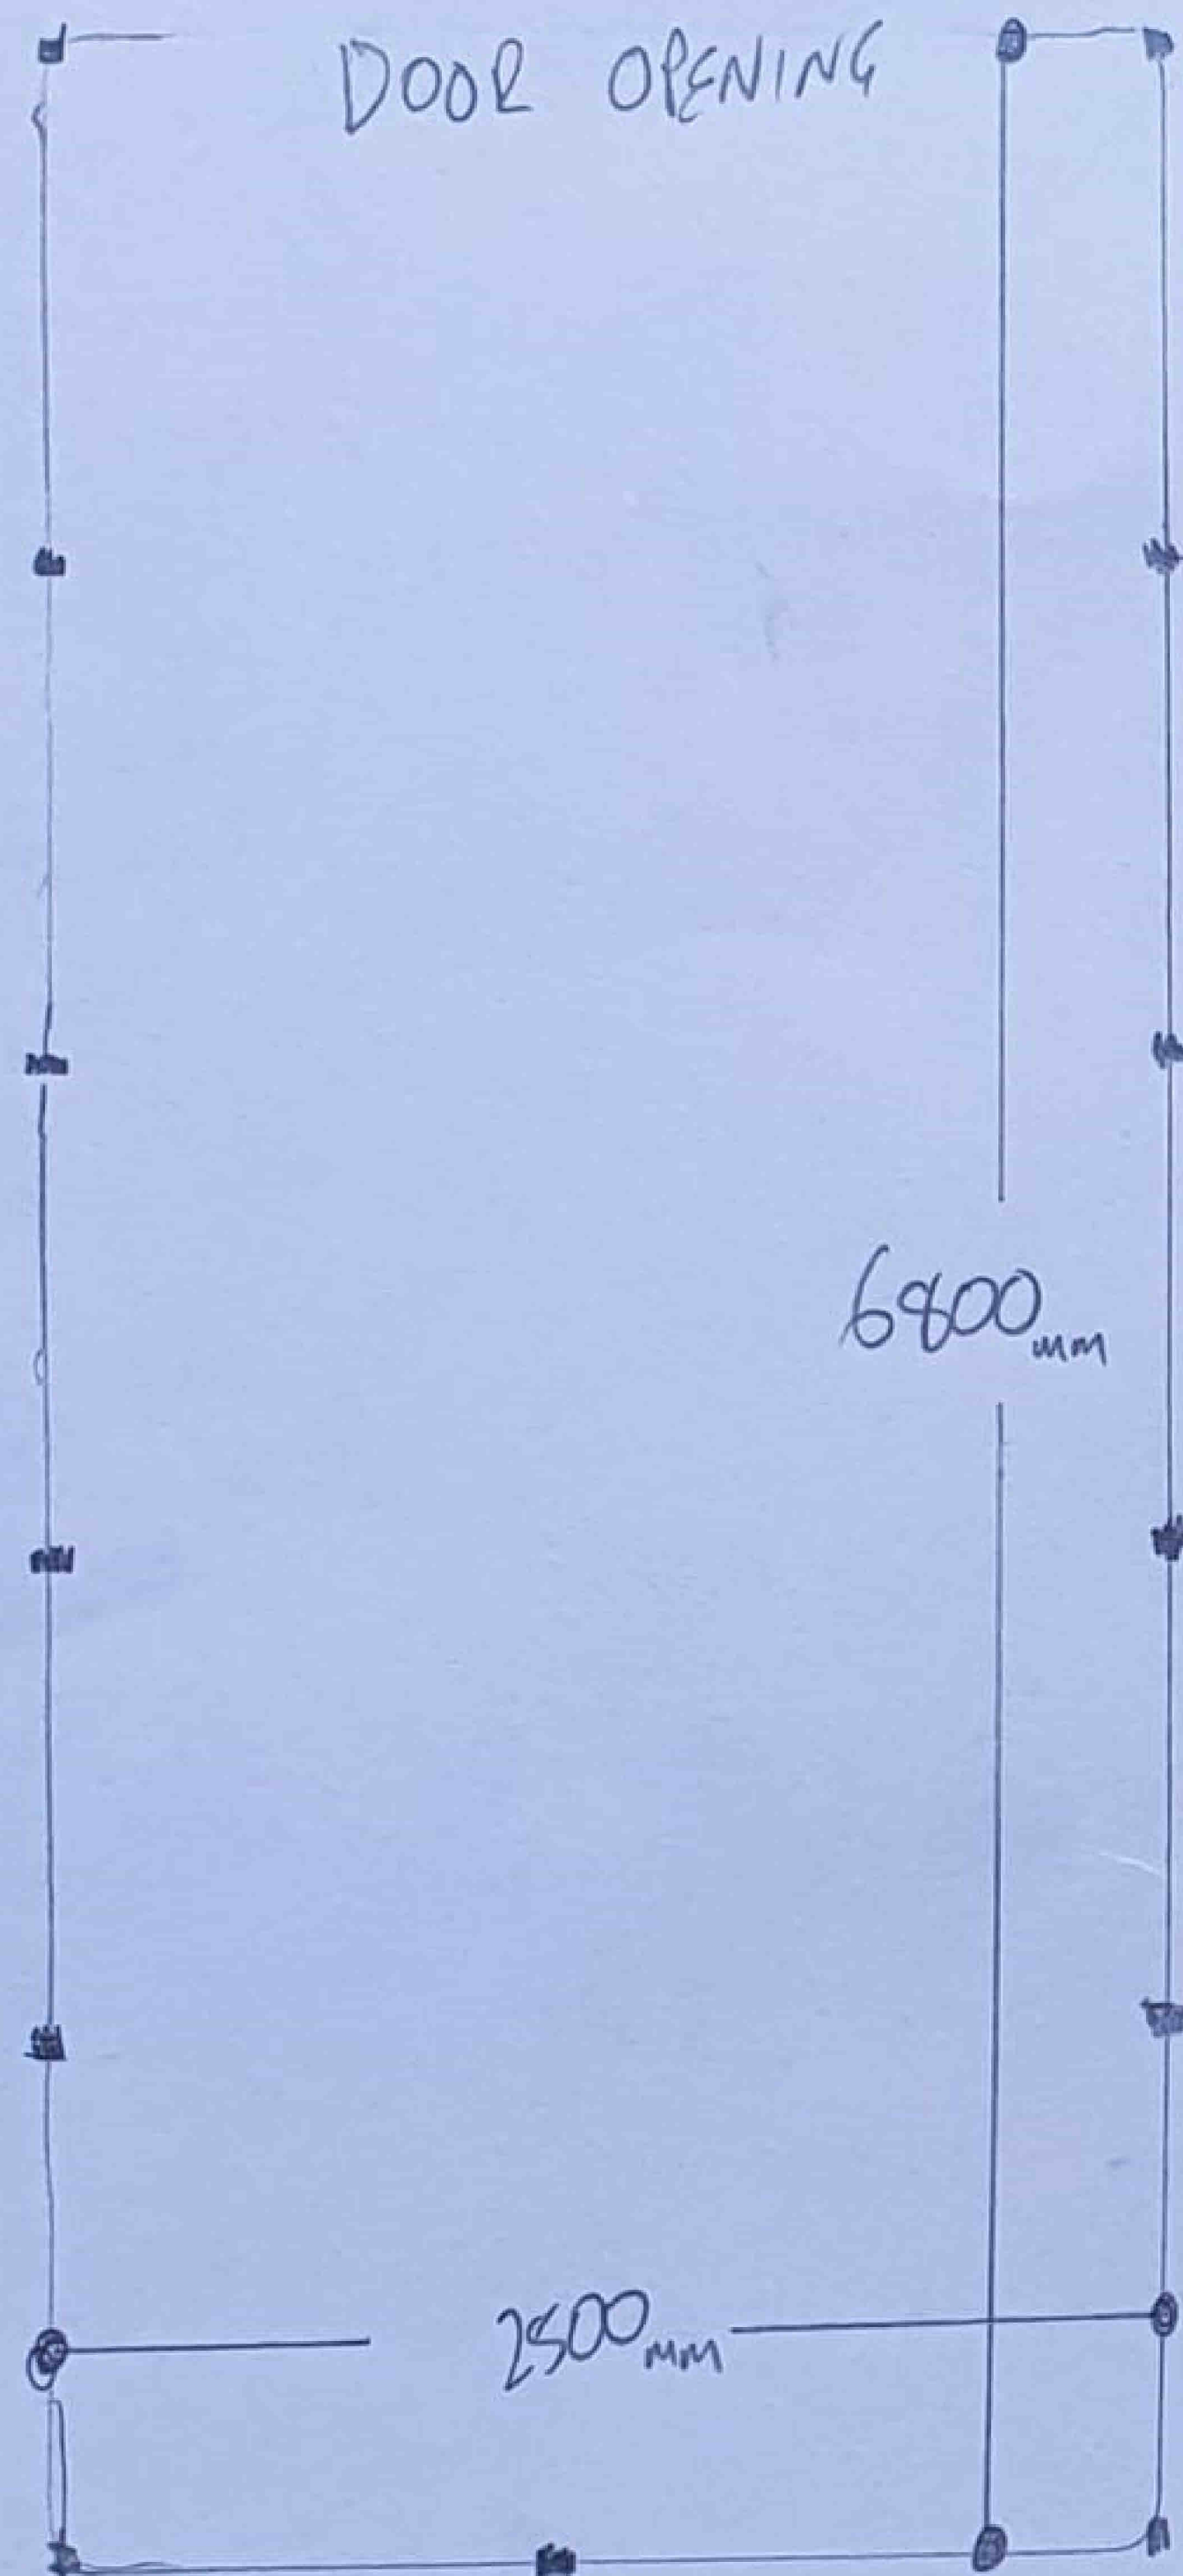

CONCRETE SECTIONAL
GARAGE / STORAGE

23 SHATESBURY AVENUE
PURBROOK HANTS
PO7 5HW

GARY DICKINSON

Roof: SLATE (GREY) TO MATCH HOUSE ON TREATED BATTENS $38 \times 20 \text{ mm}$
ON BREATHABLE MEMBRANE, ON 10 mm PLY, SLATE $500 \times 250 \text{ mm}$

Joists: TREATED 95×45 RAFTERS @ 400 CENTRES

WINDOWS: FOR LIGHT GLASS $950 \times 300 \text{ mm} \times 2$

CONCRETE SECTIONS: REINFORCED $1160 \times 500 \text{ mm}$ INTERLOCKED AND SECURED WITH M10 COACH BOLTS AND PLATES

CONCRETE UPRIGHTS: REINFORCED $1980 \times 290 \text{ mm}$