



7 New Road

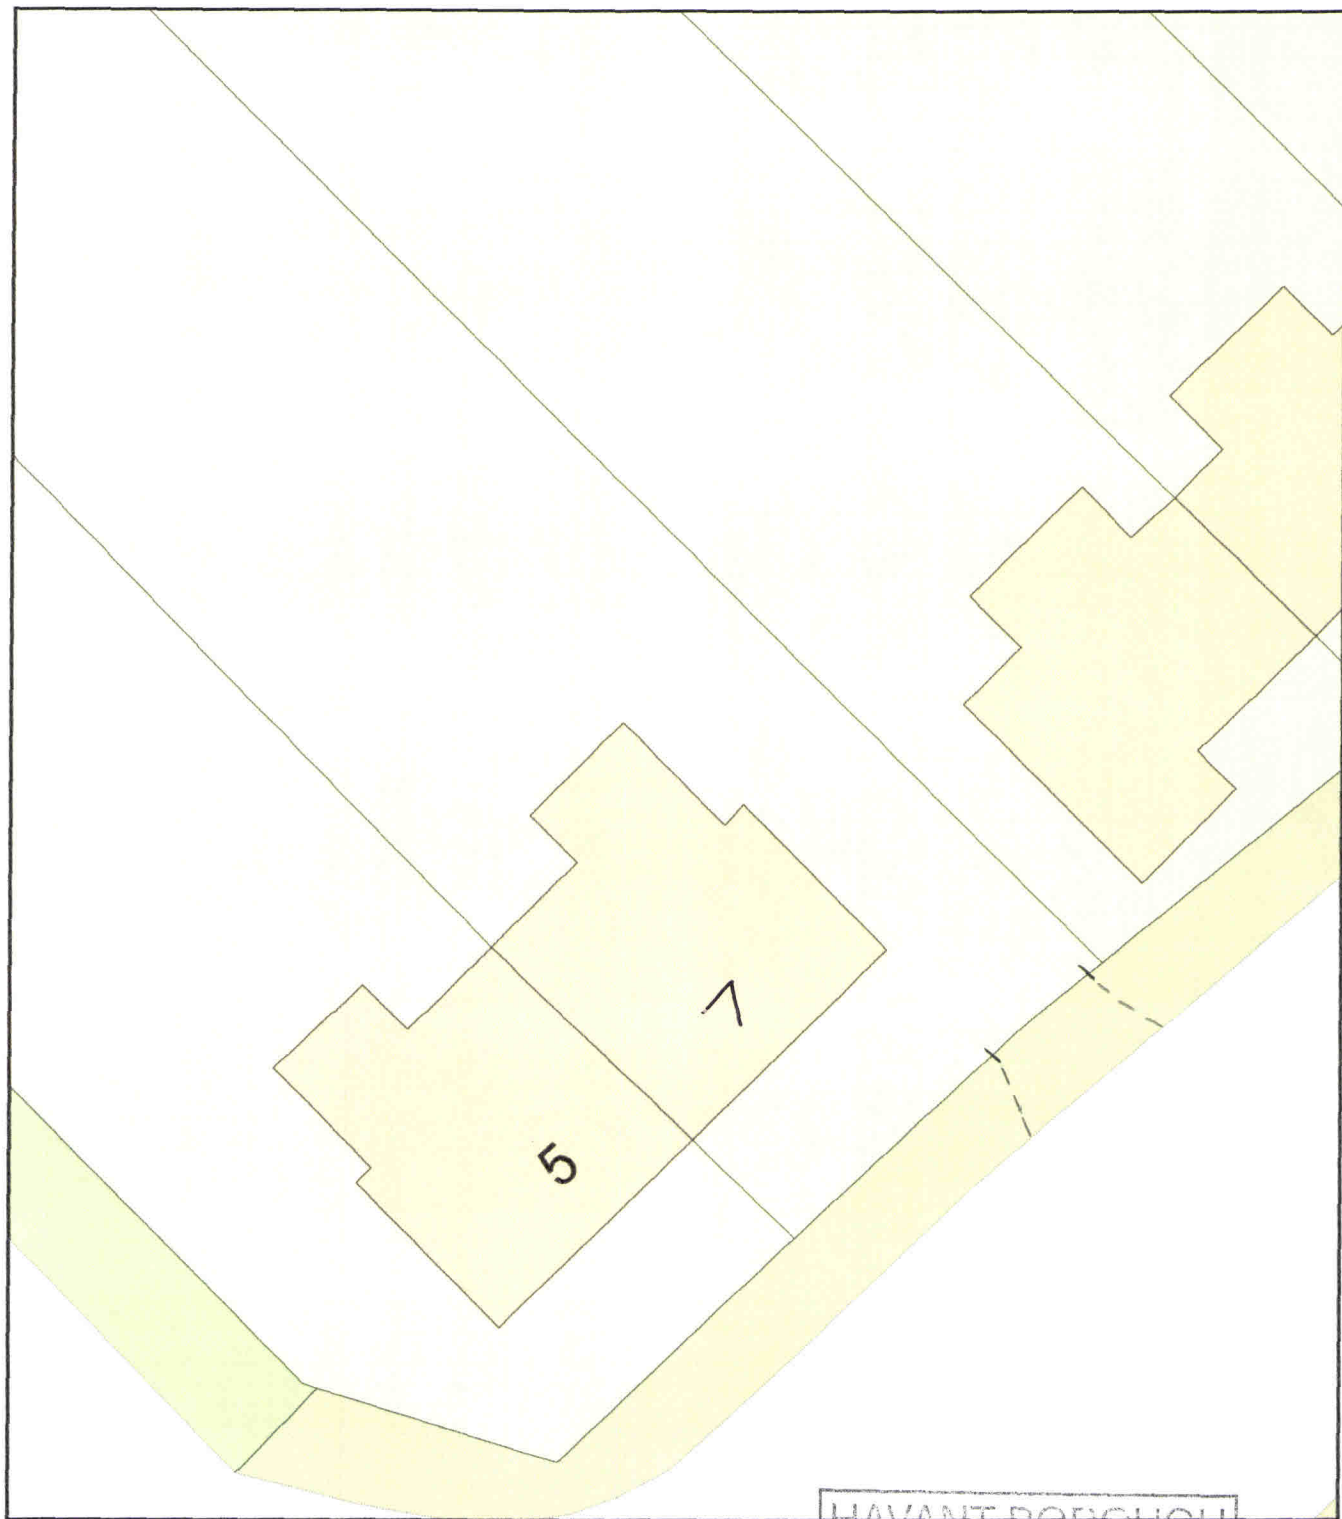

0 10
Metres

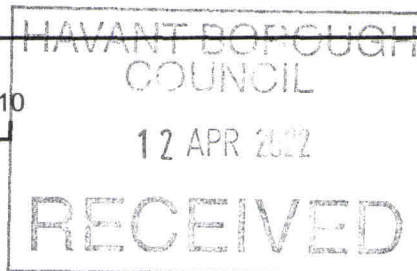

Plan Produced for: Kim Baldwin

Date Produced: 10 Apr 2022

Plan Reference Number: TQRQM22100195116216

Scale: 1:200 @ A4