




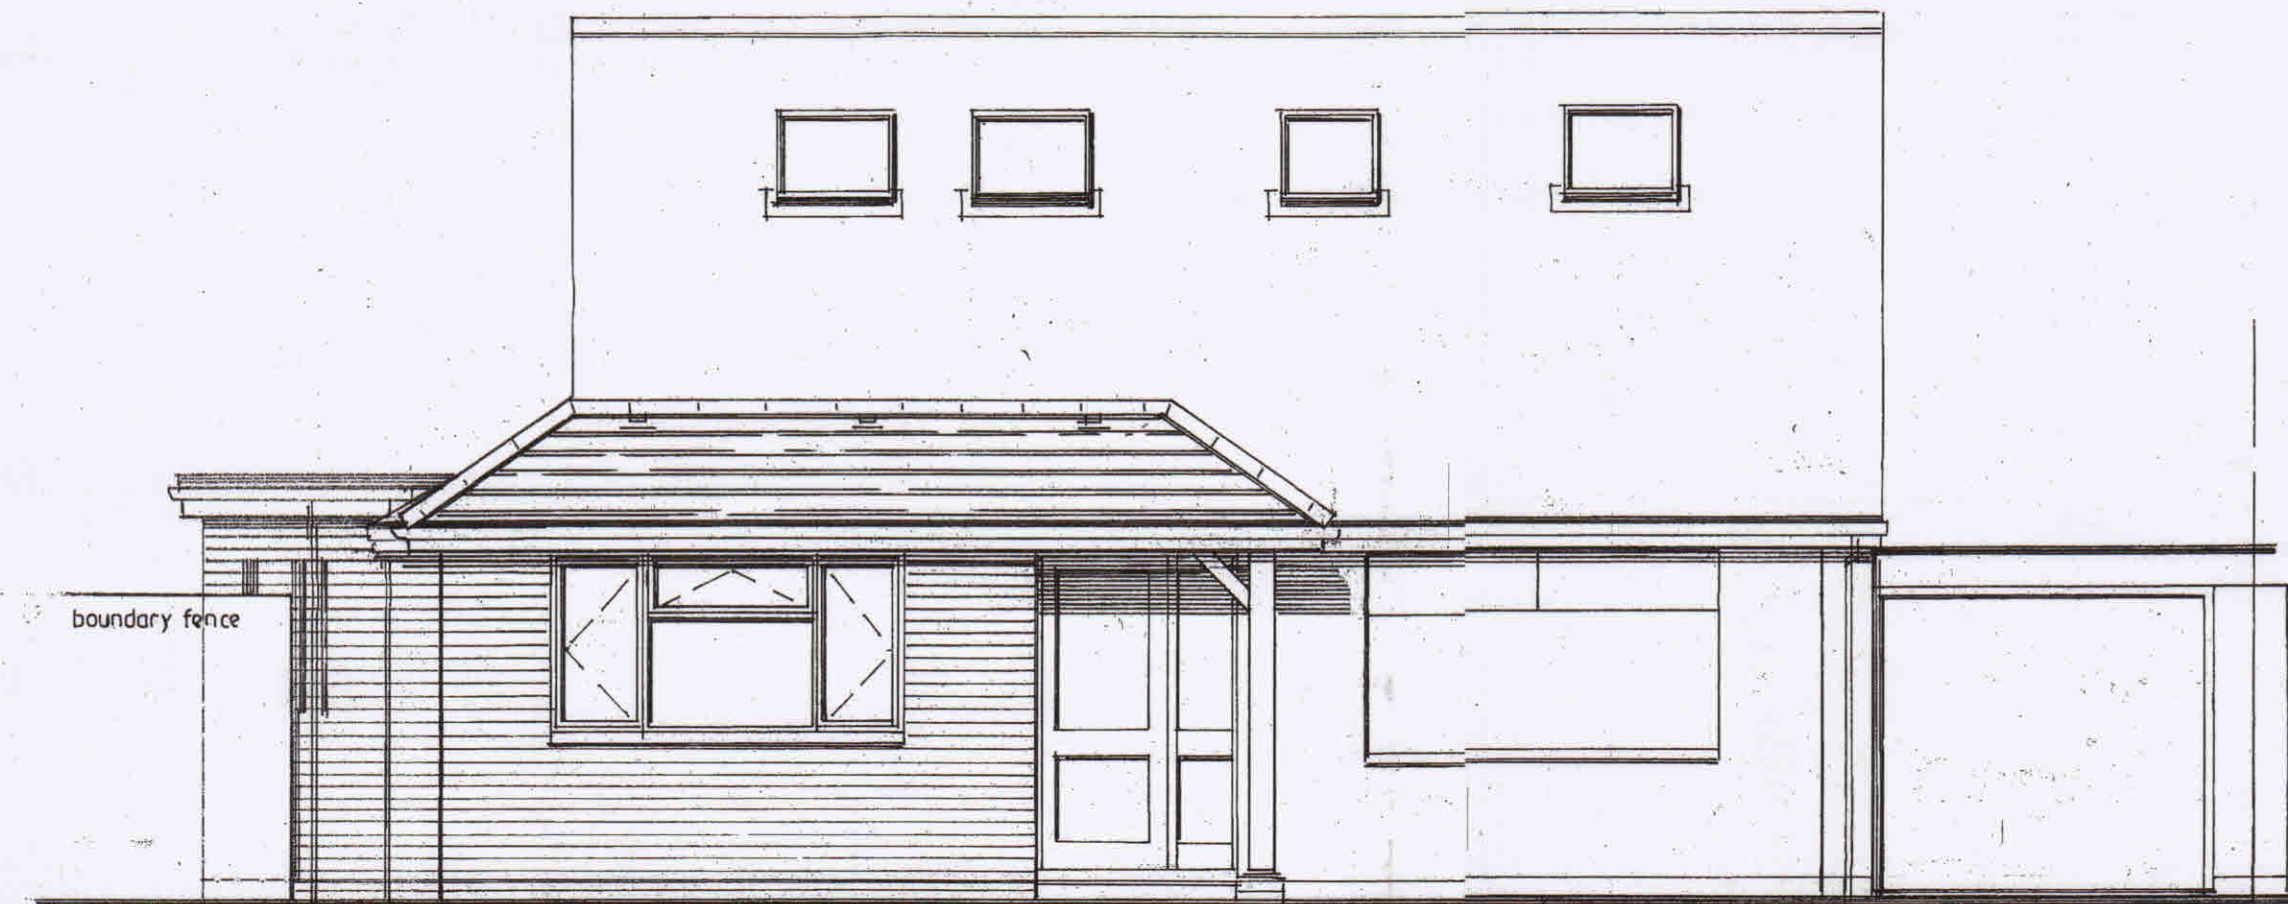

front north

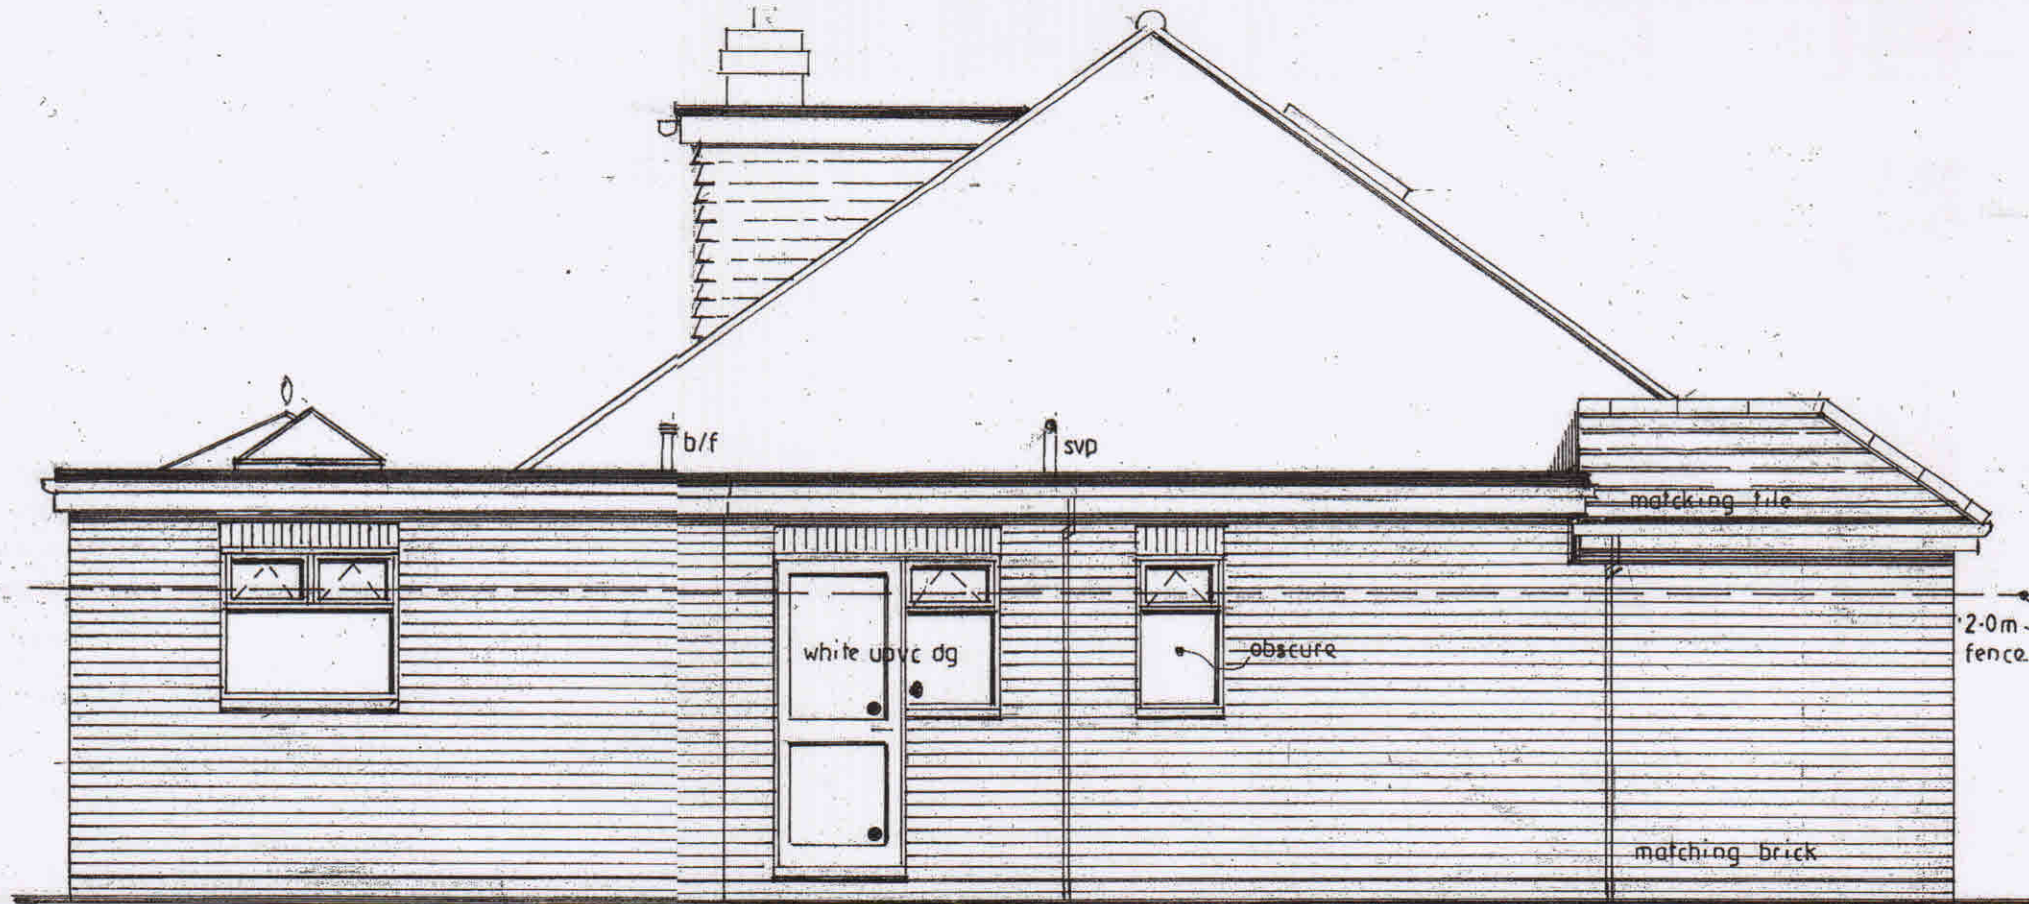


side east

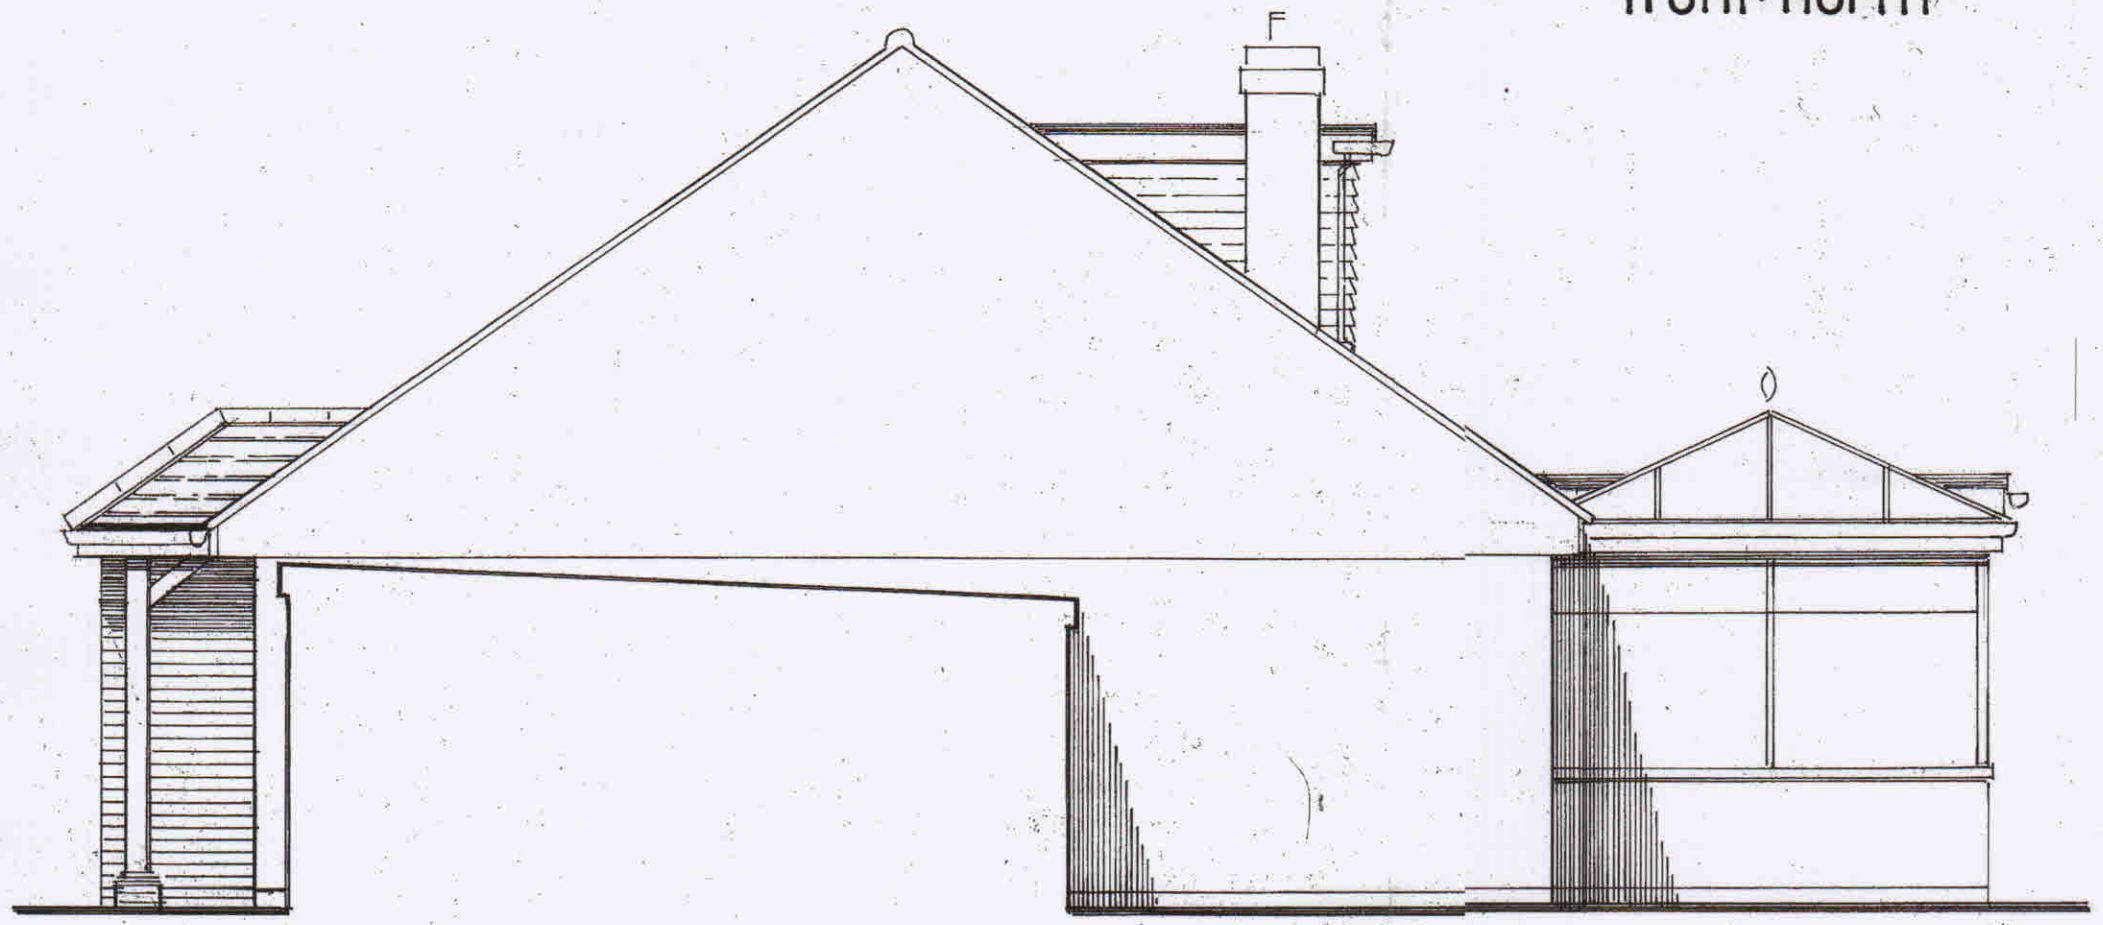


side west




rear south

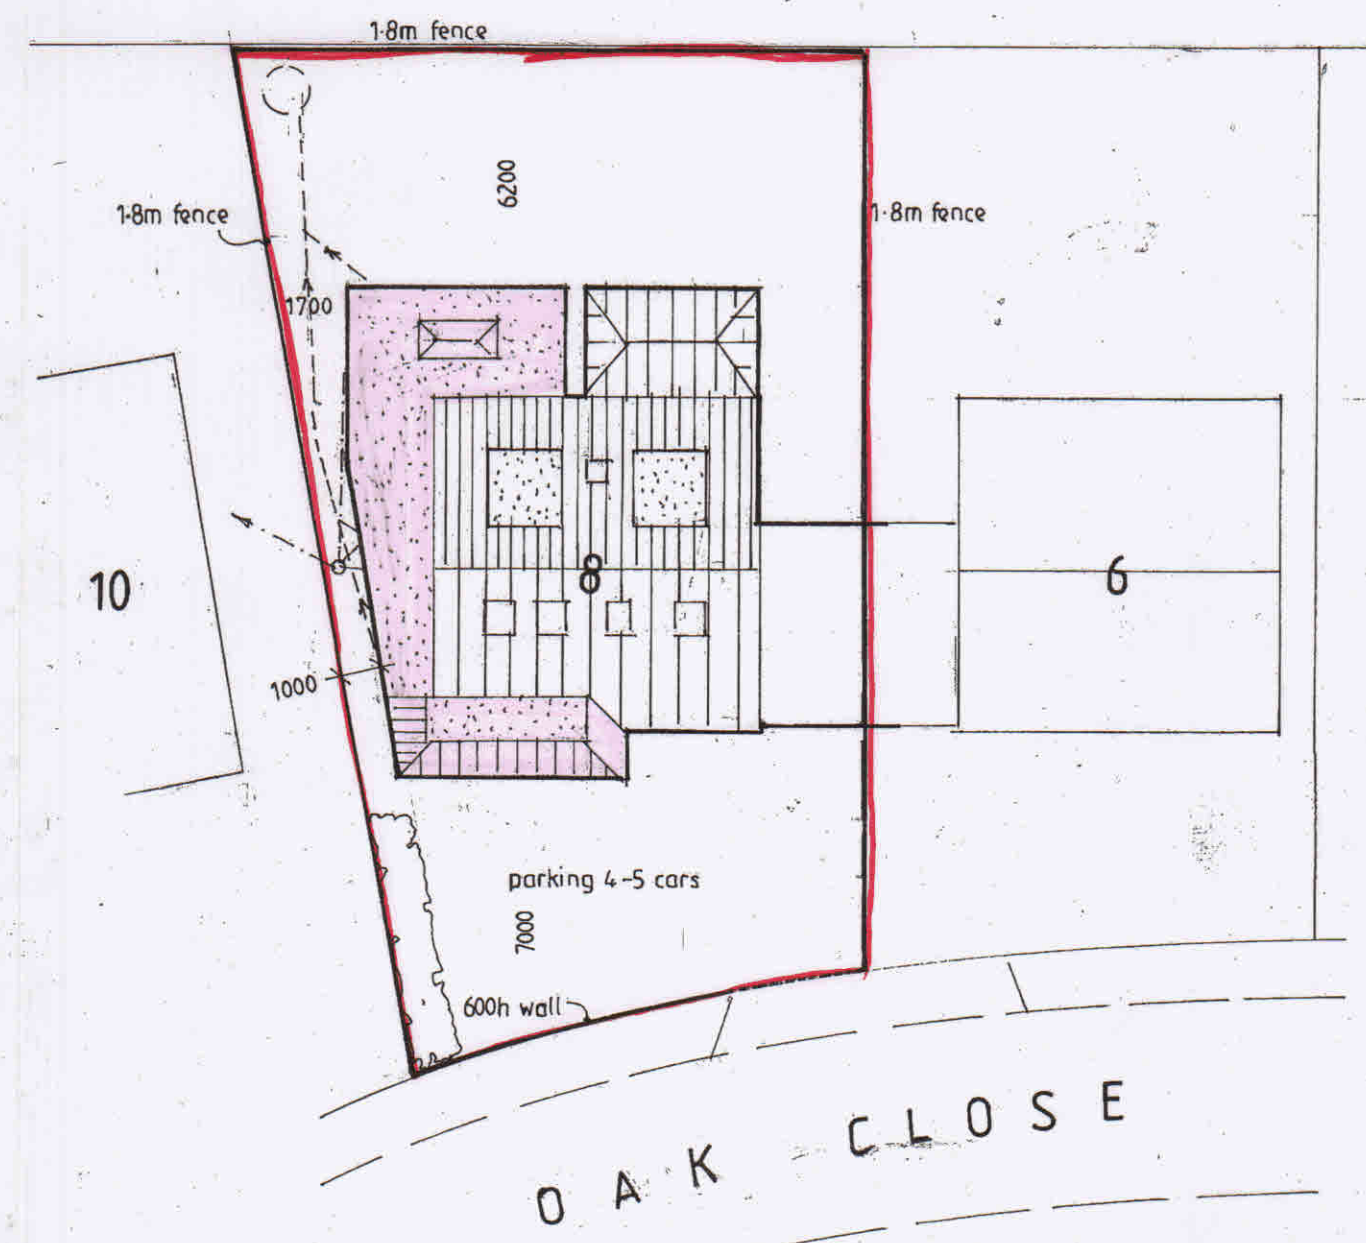

block plan 1/200

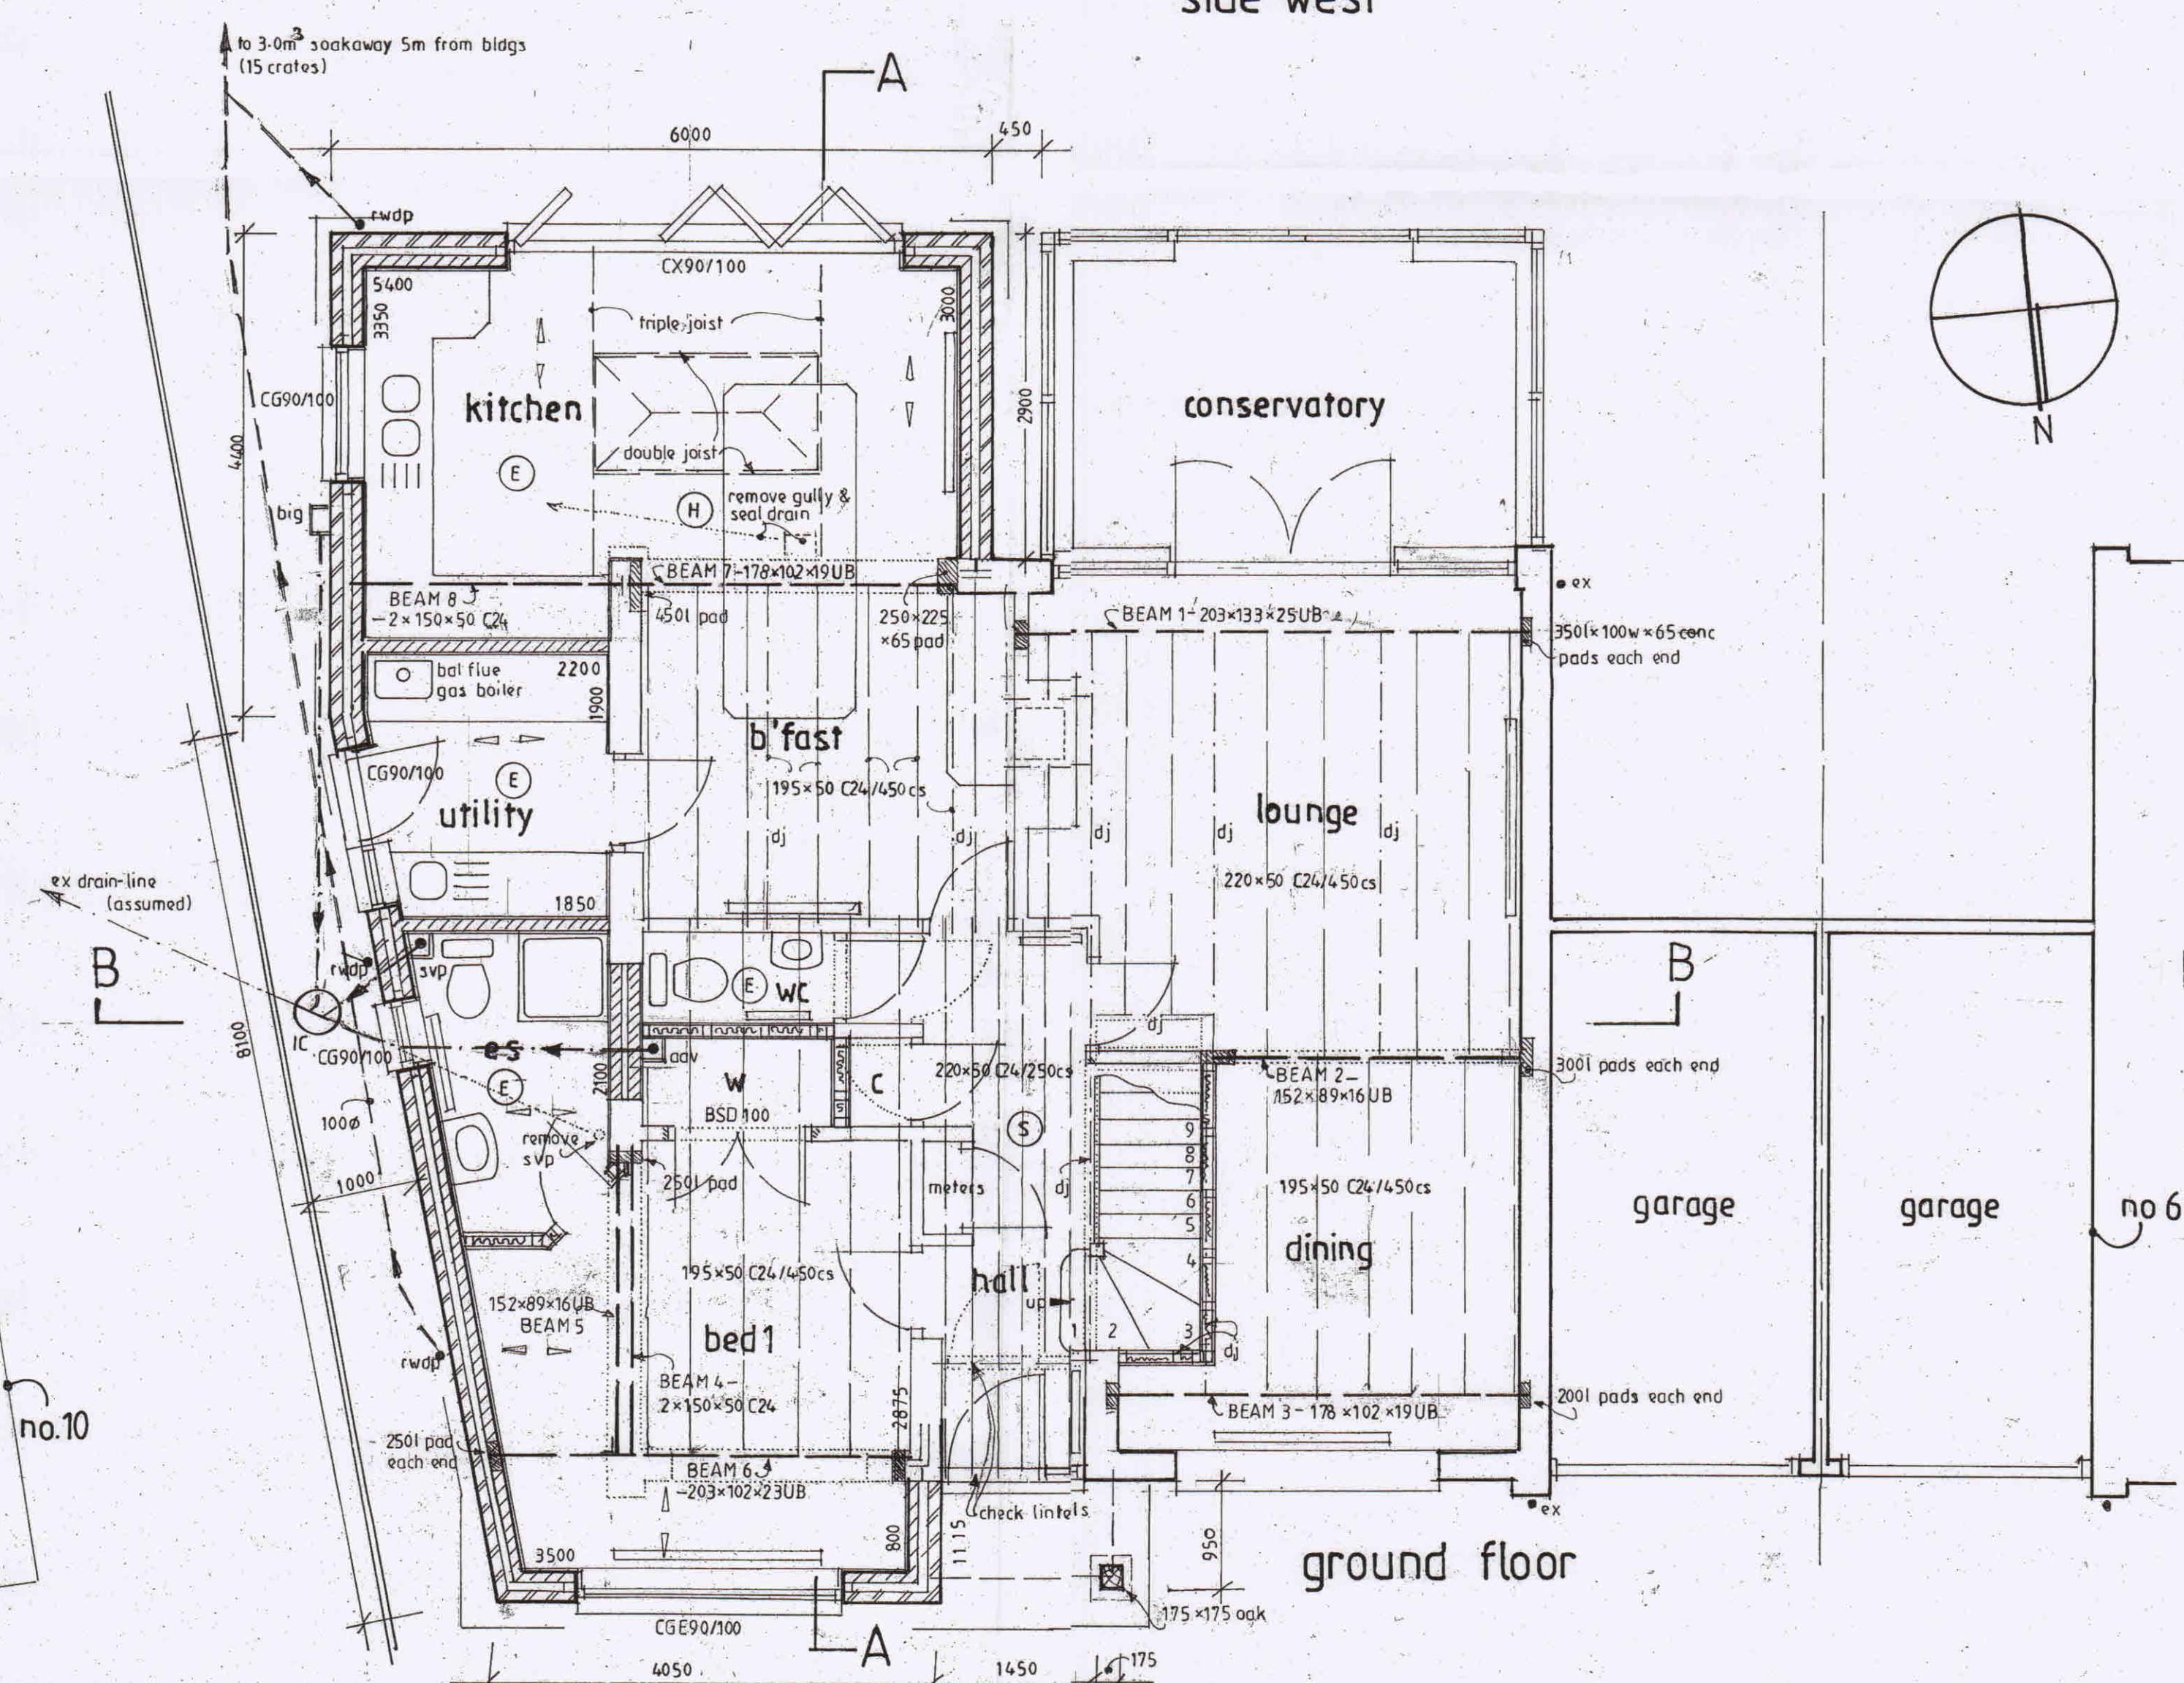

ground floor

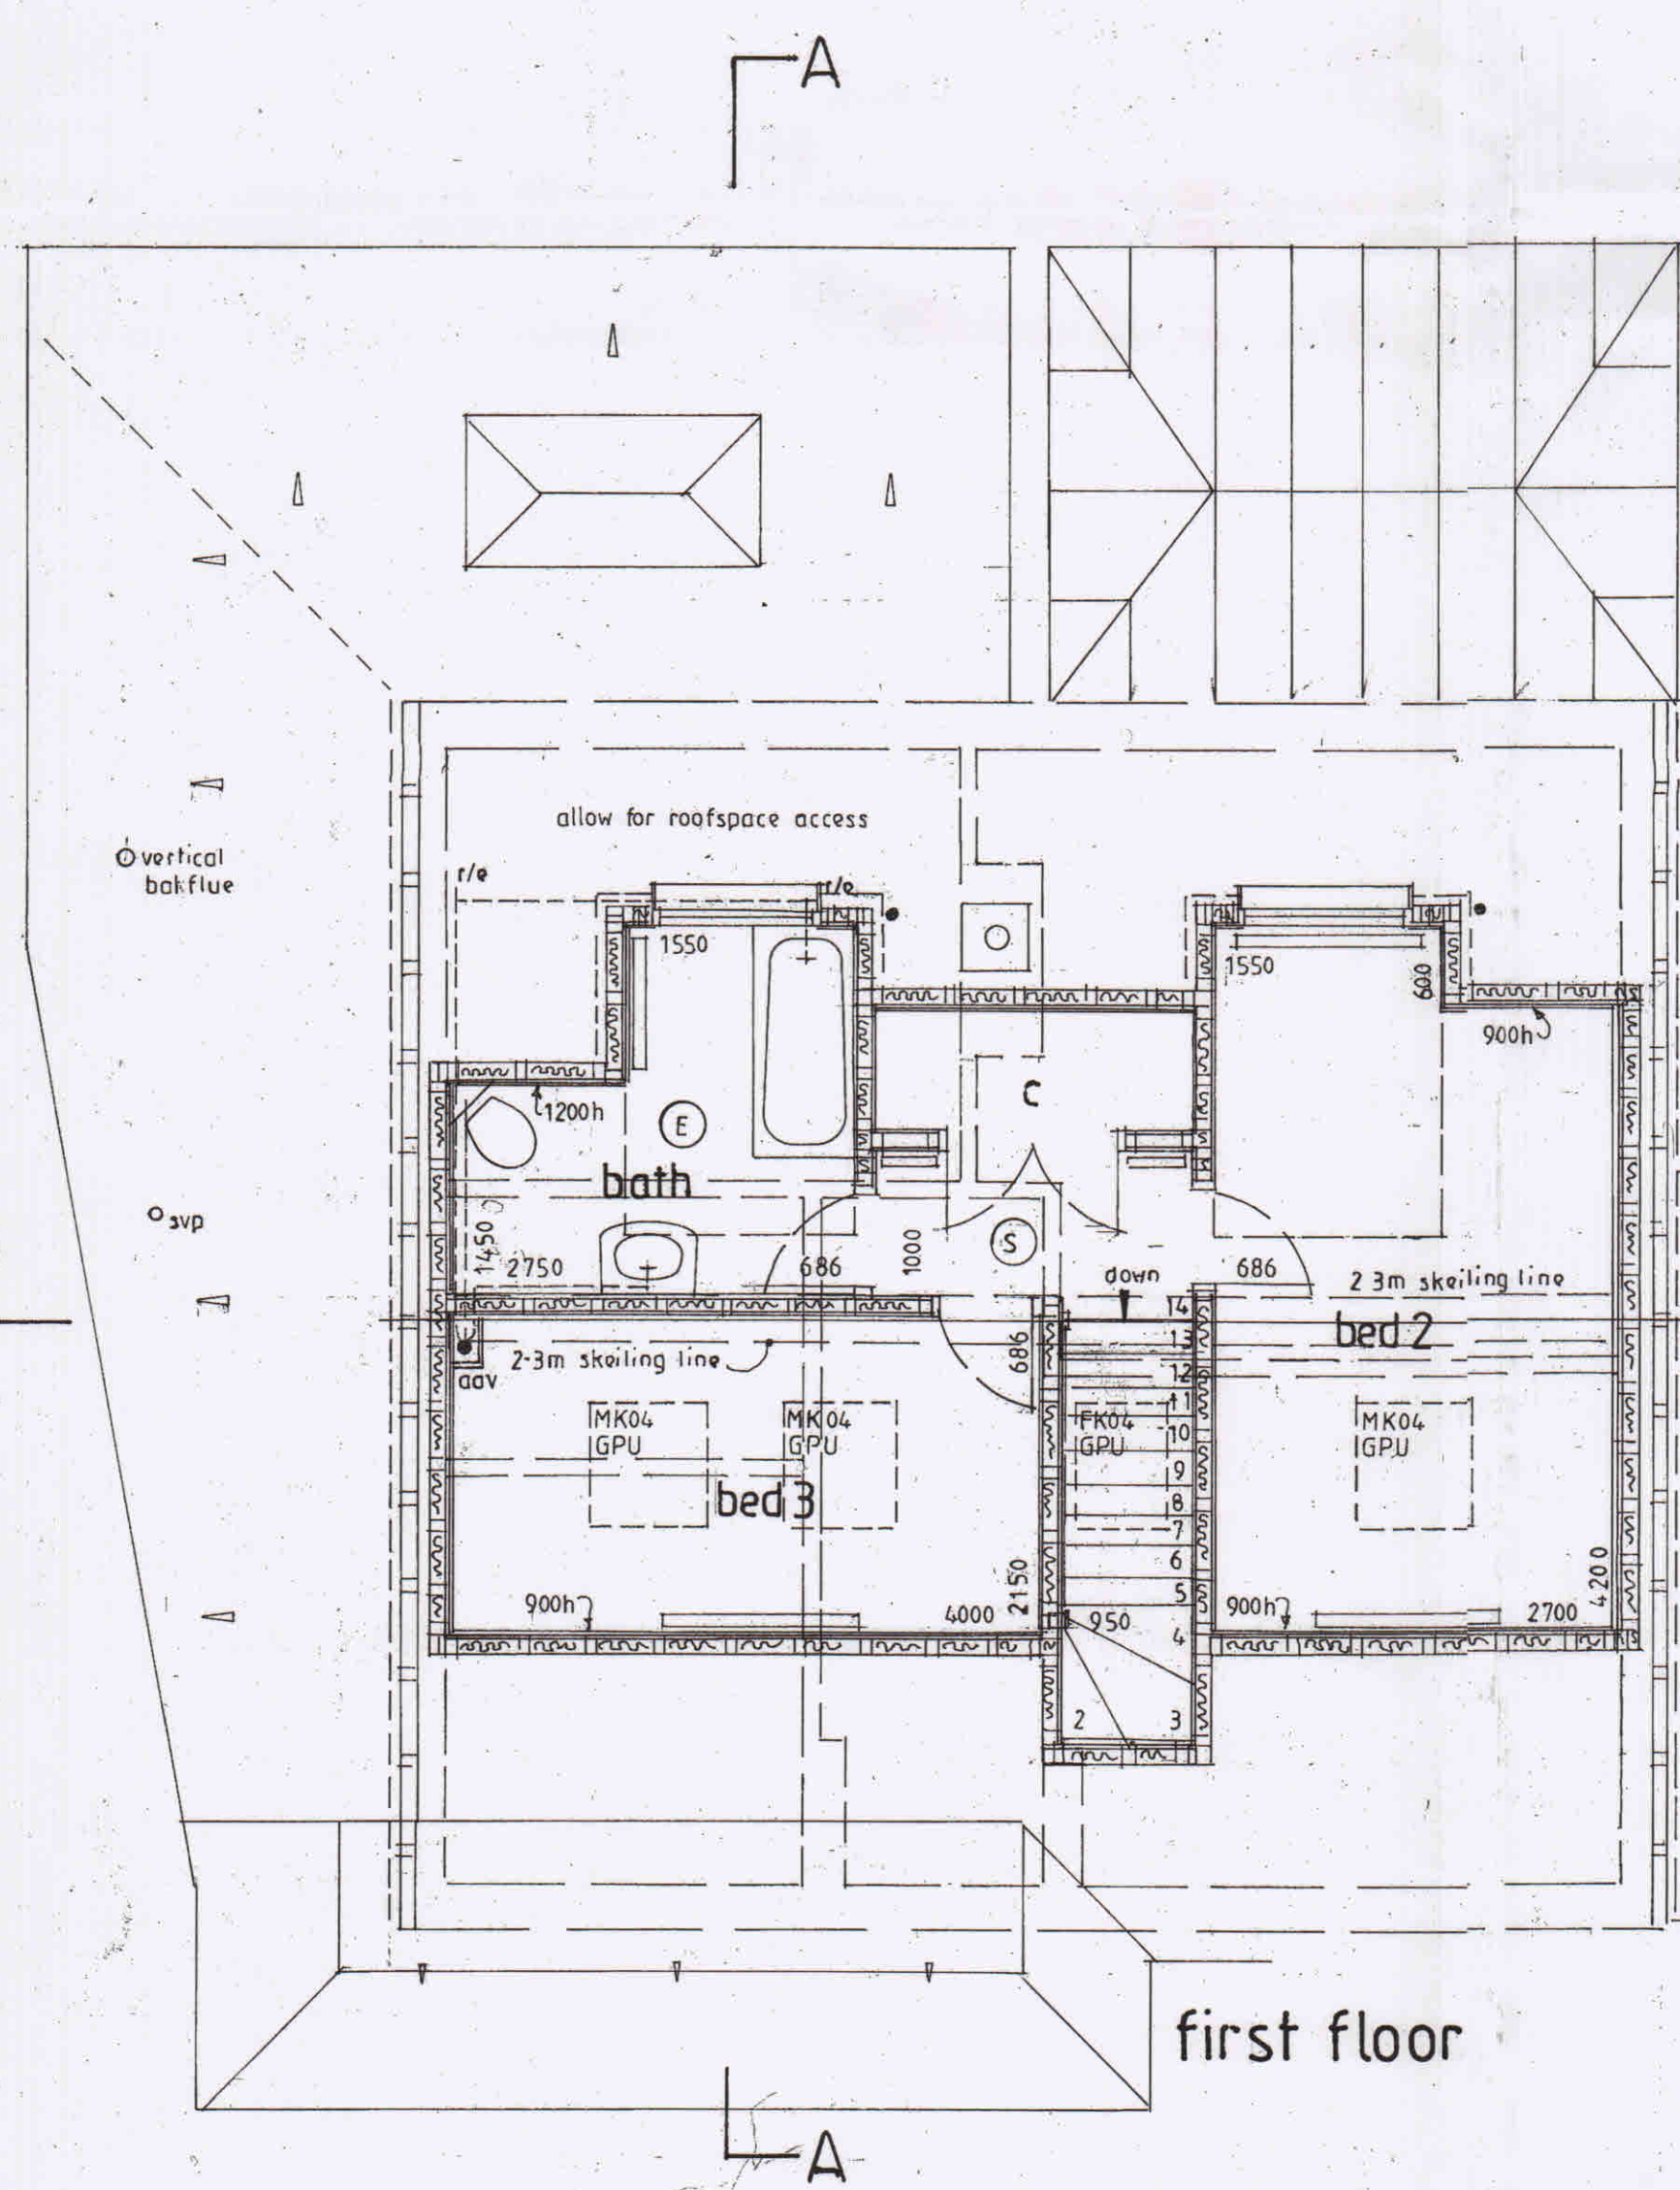

first floor