


**PROPOSED SINGLE STOREY REAR ADDITION.
12, GRAND PARADE, HAYLING ISLAND, HANTS.
FOR MR & MRS R. HOUSTON.**

HAVANT BOROUGH
COUNCIL
25 JUL 2022
RECEIVED

MAX OVERALL HEIGHT 3.0M NOTE MEASURED AT
HIGHEST POINT ADJACENT TO THE EXISTING HOUSE

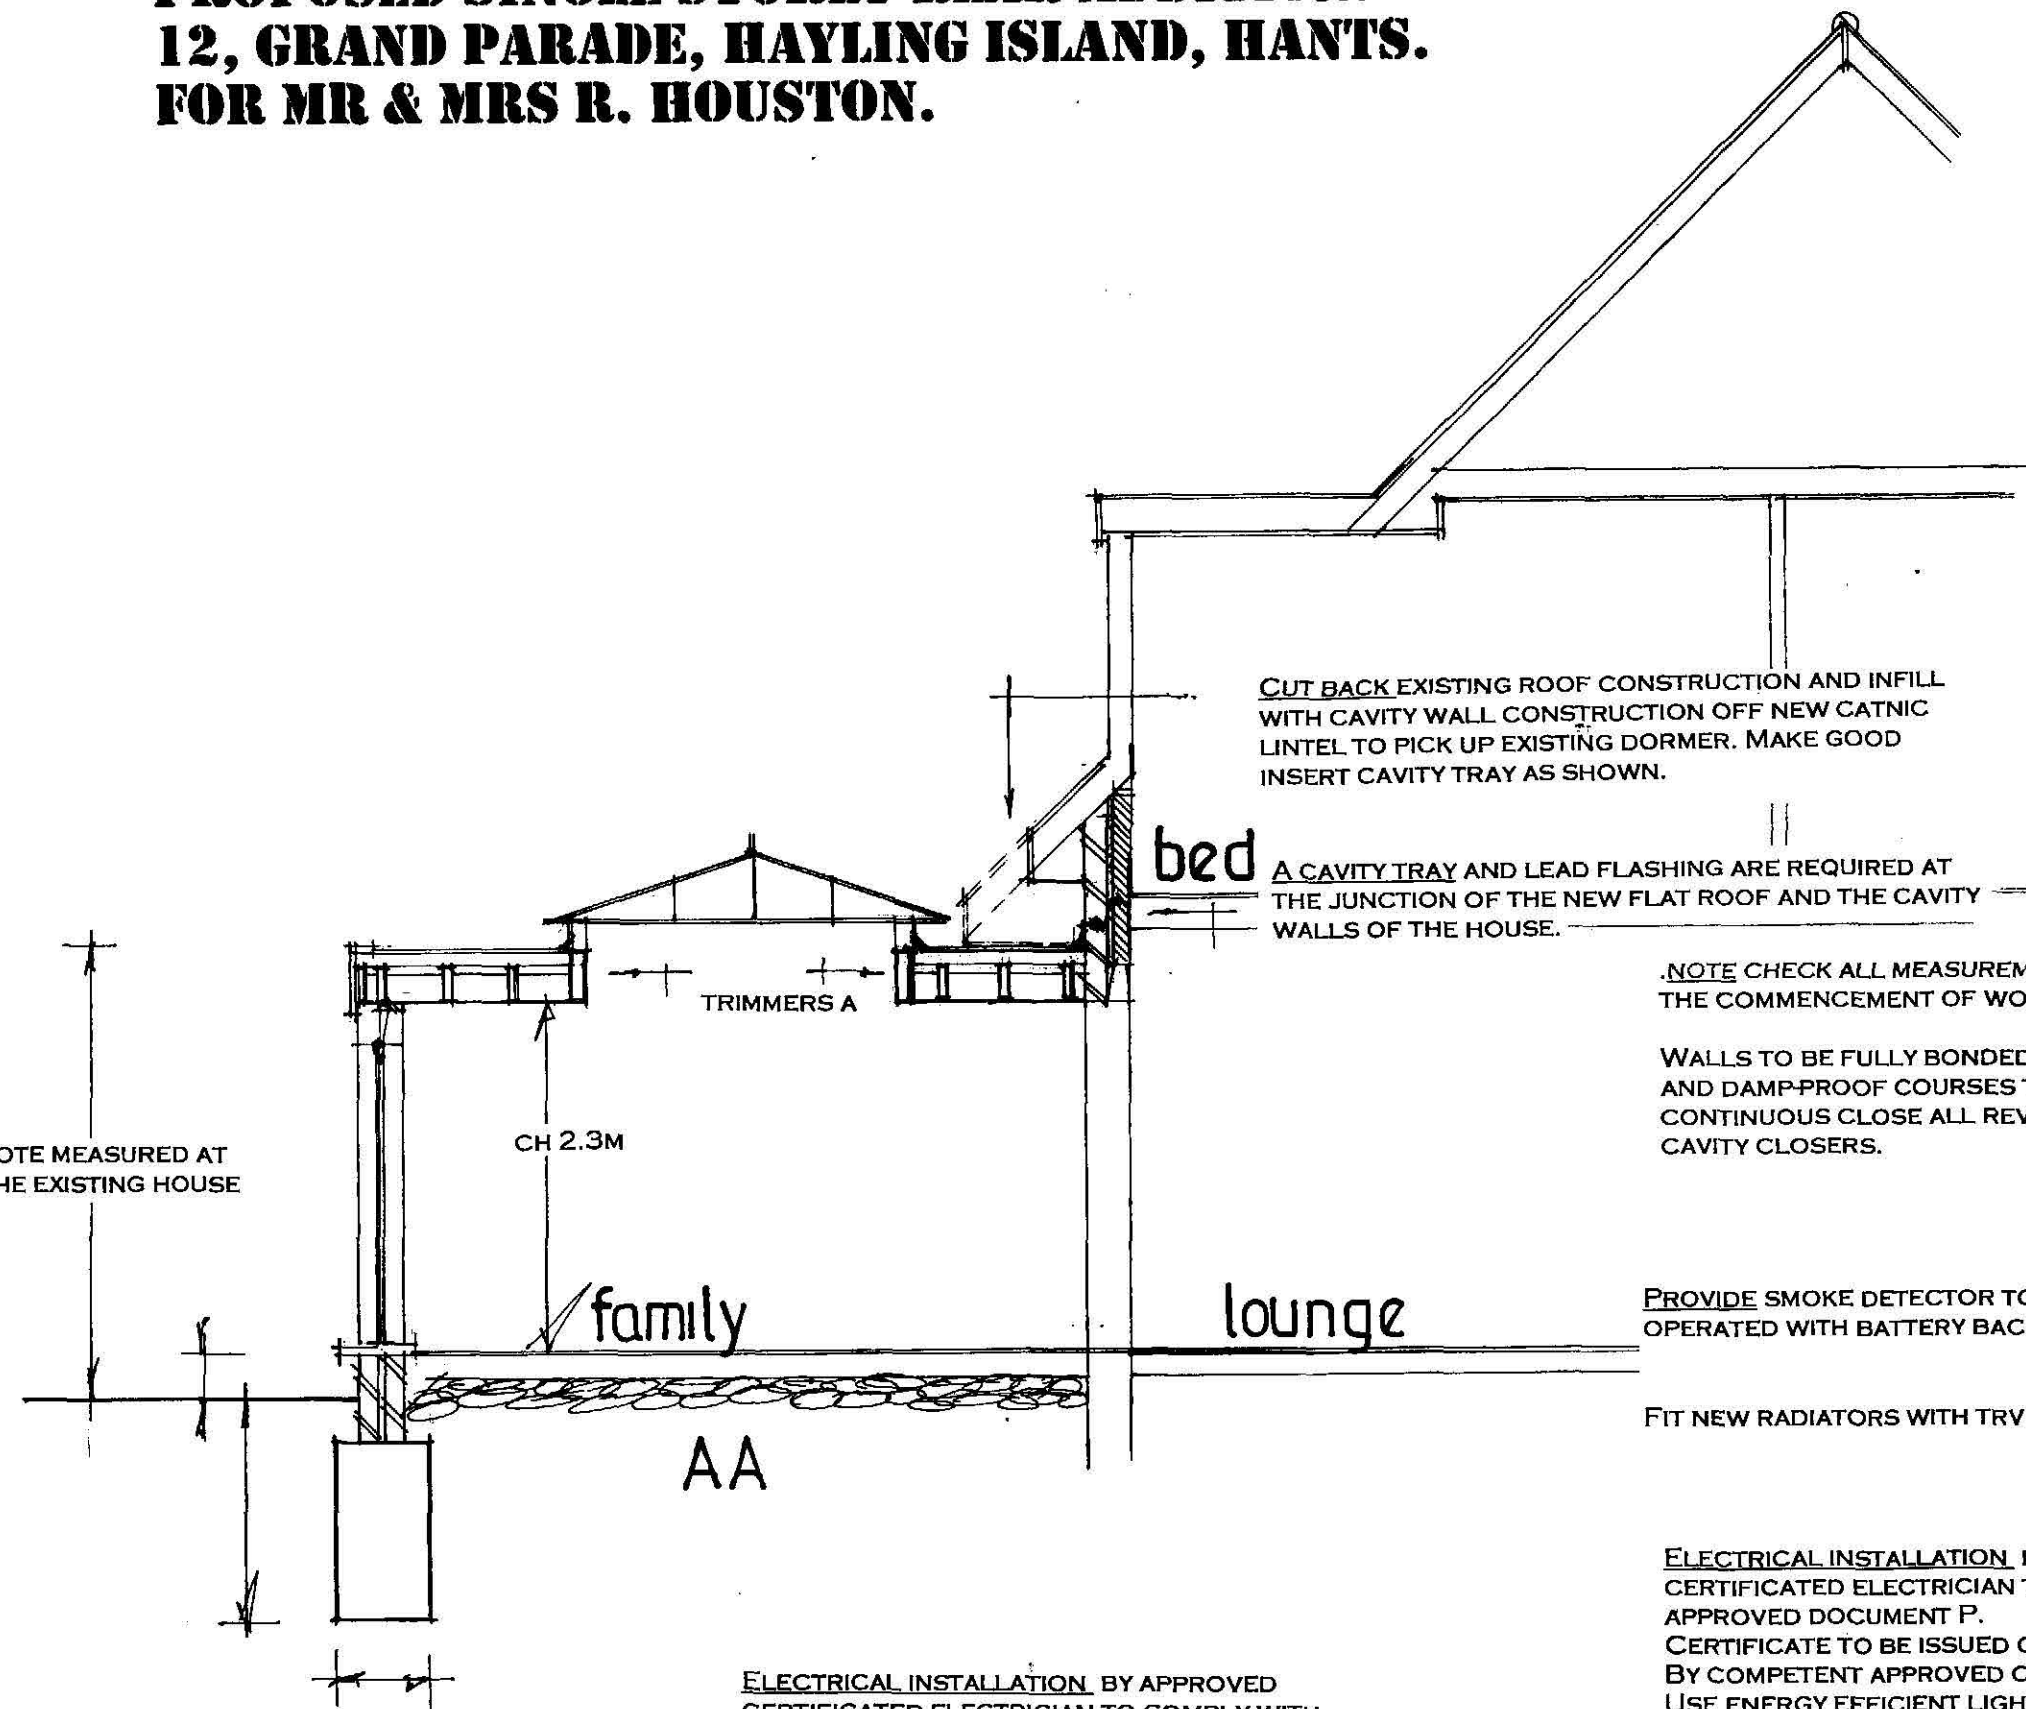

ELECTRICAL INSTALLATION BY APPROVED
CERTIFICATED ELECTRICIAN TO COMPLY WITH
APPROVED DOCUMENT P.
CERTIFICATE TO BE ISSUED ON COMPLETION OF WORK.
BY COMPETENT APPROVED CERTIFICATED ELECTRICIAN
USE ENERGY EFFICIENT LIGHT BULBS AND FITTINGS.

ELECTRICAL INSTALLATION BY APPROVED
CERTIFICATED ELECTRICIAN TO COMPLY WITH
APPROVED DOCUMENT P.
CERTIFICATE TO BE ISSUED ON COMPLETION OF WORK.
BY COMPETENT APPROVED CERTIFICATED ELECTRICIAN
USE ENERGY EFFICIENT LIGHT BULBS AND FITTINGS.

PETER J. WALKER
ISLAND DESIGN
182 SEAFRONT, HAYLING ISLAND, HANTS
PO11 9AN
TEL : 02392467571

da date july 22
scale 1:50

SECTION DRAWING AA