
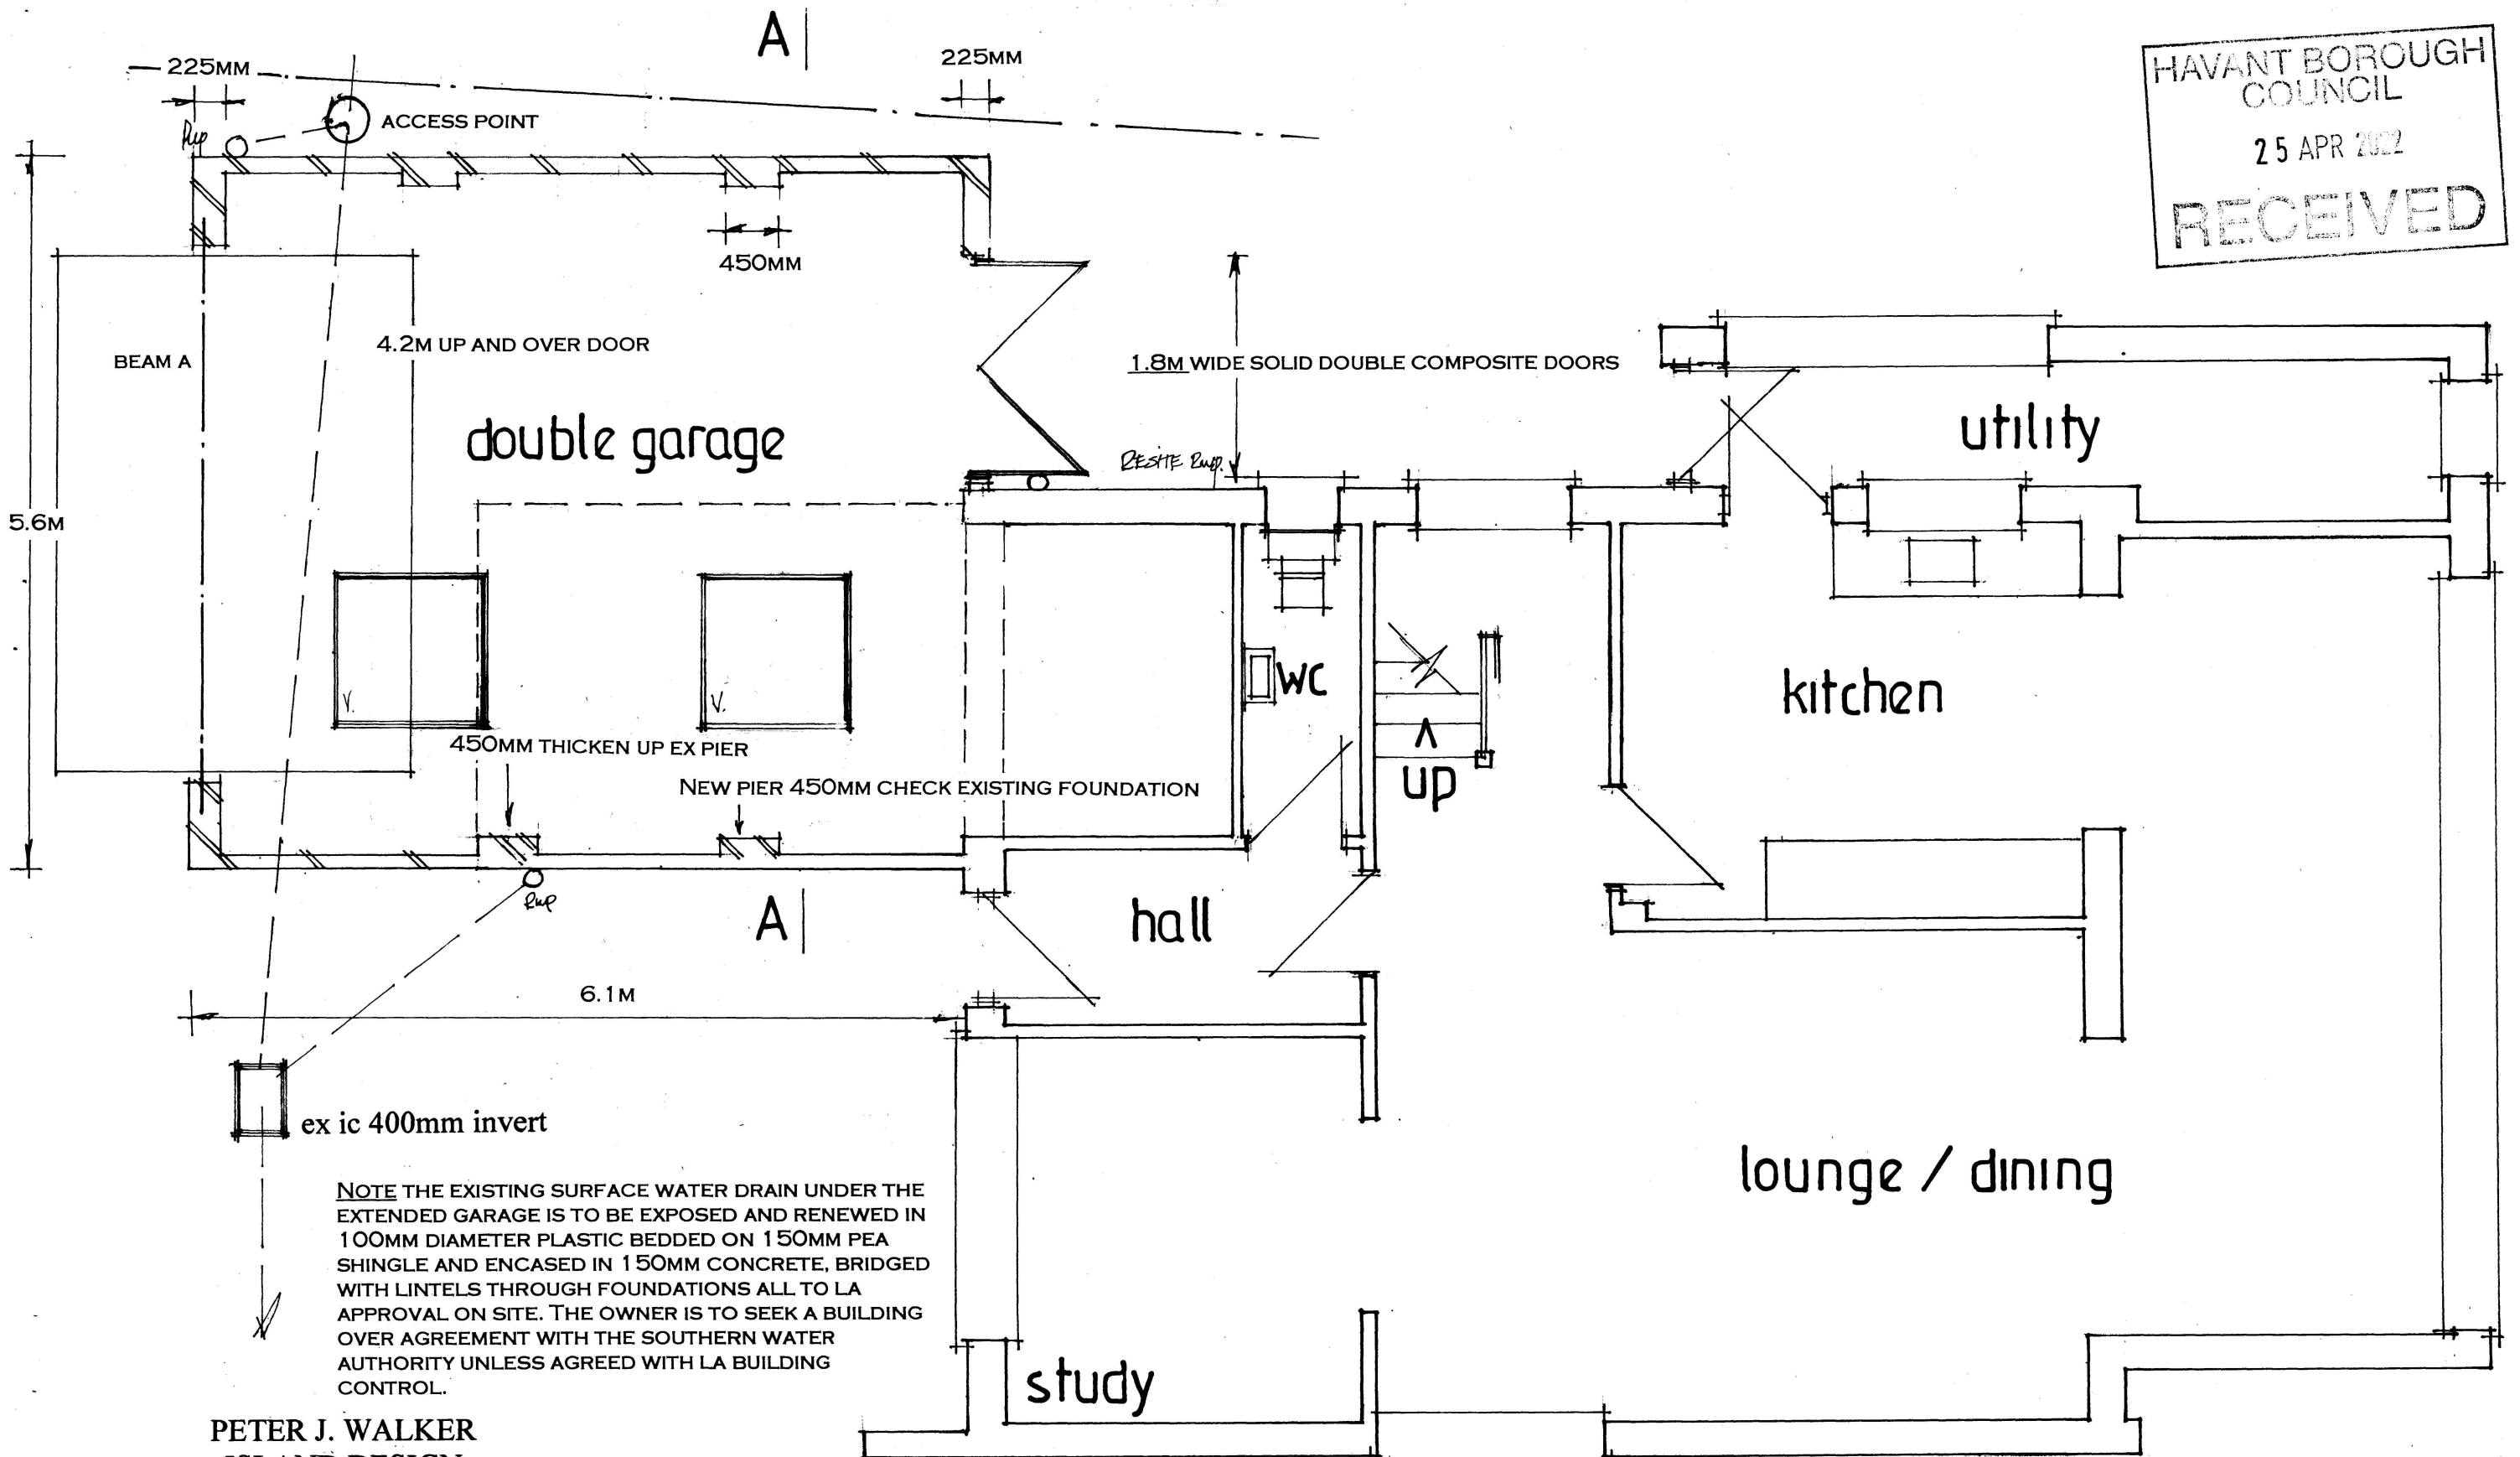


**ADDITION TO FORM DOUBLE GARAGE AT FRONT.
16, NORTH SHORE ROAD, HAYLING IS, HANTS.
FOR MR & MRS I.HALL.**

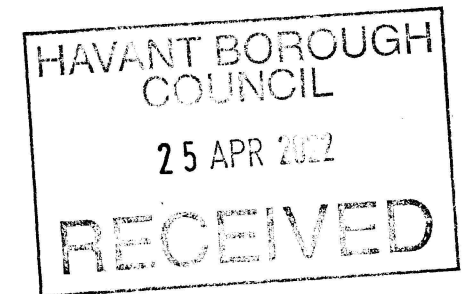

NOTE THE EXISTING SURFACE WATER DRAIN UNDER THE EXTENDED GARAGE IS TO BE EXPOSED AND RENEWED IN 100MM DIAMETER PLASTIC BEDDED ON 150MM PEA SHINGLE AND ENCASED IN 150MM CONCRETE, BRIDGED WITH LINTELS THROUGH FOUNDATIONS ALL TO LA APPROVAL ON SITE. THE OWNER IS TO SEEK A BUILDING OVER AGREEMENT WITH THE SOUTHERN WATER AUTHORITY UNLESS AGREED WITH LA BUILDING CONTROL.

PETER J. WALKER
ISLAND DESIGN
182 SEAFRONT, HAYLING ISLAND, HANTS
PO11 9AN
TEL: 02392467571

PROPOSED GROUND FLOOR

date april 22
scale 1:50