





RECEIVED
14 FEB 2017
HBC Development Control

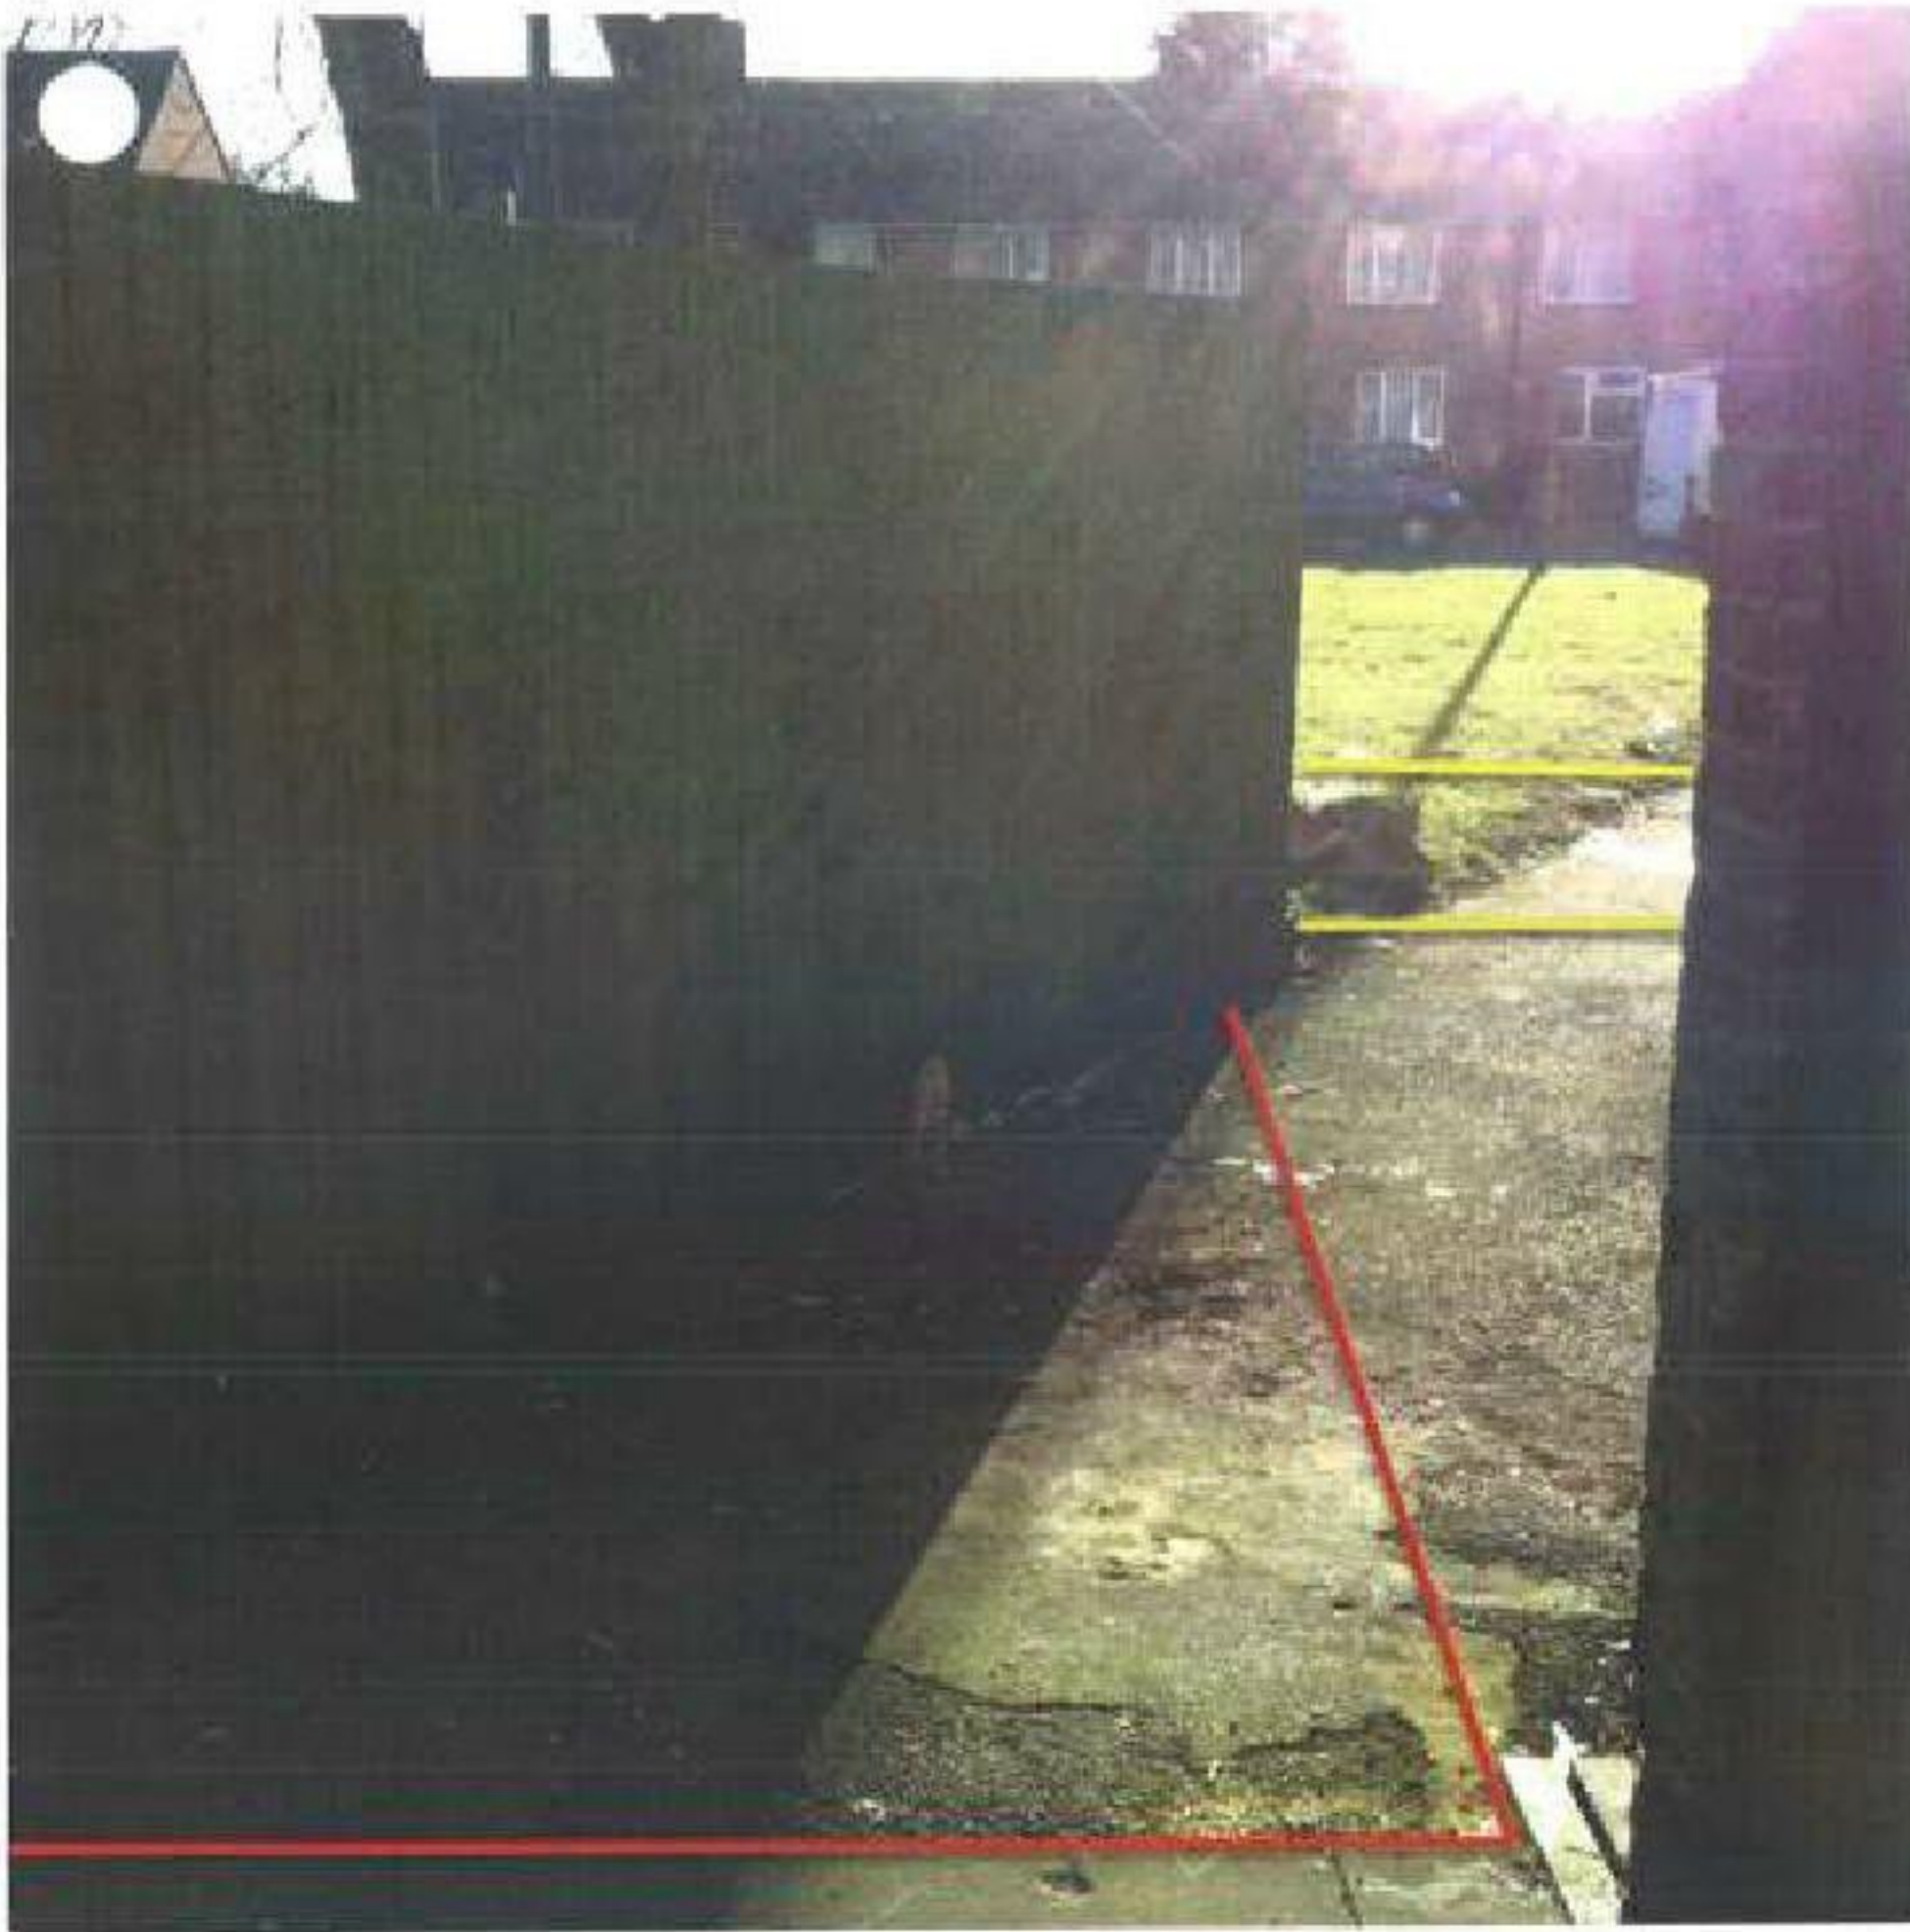


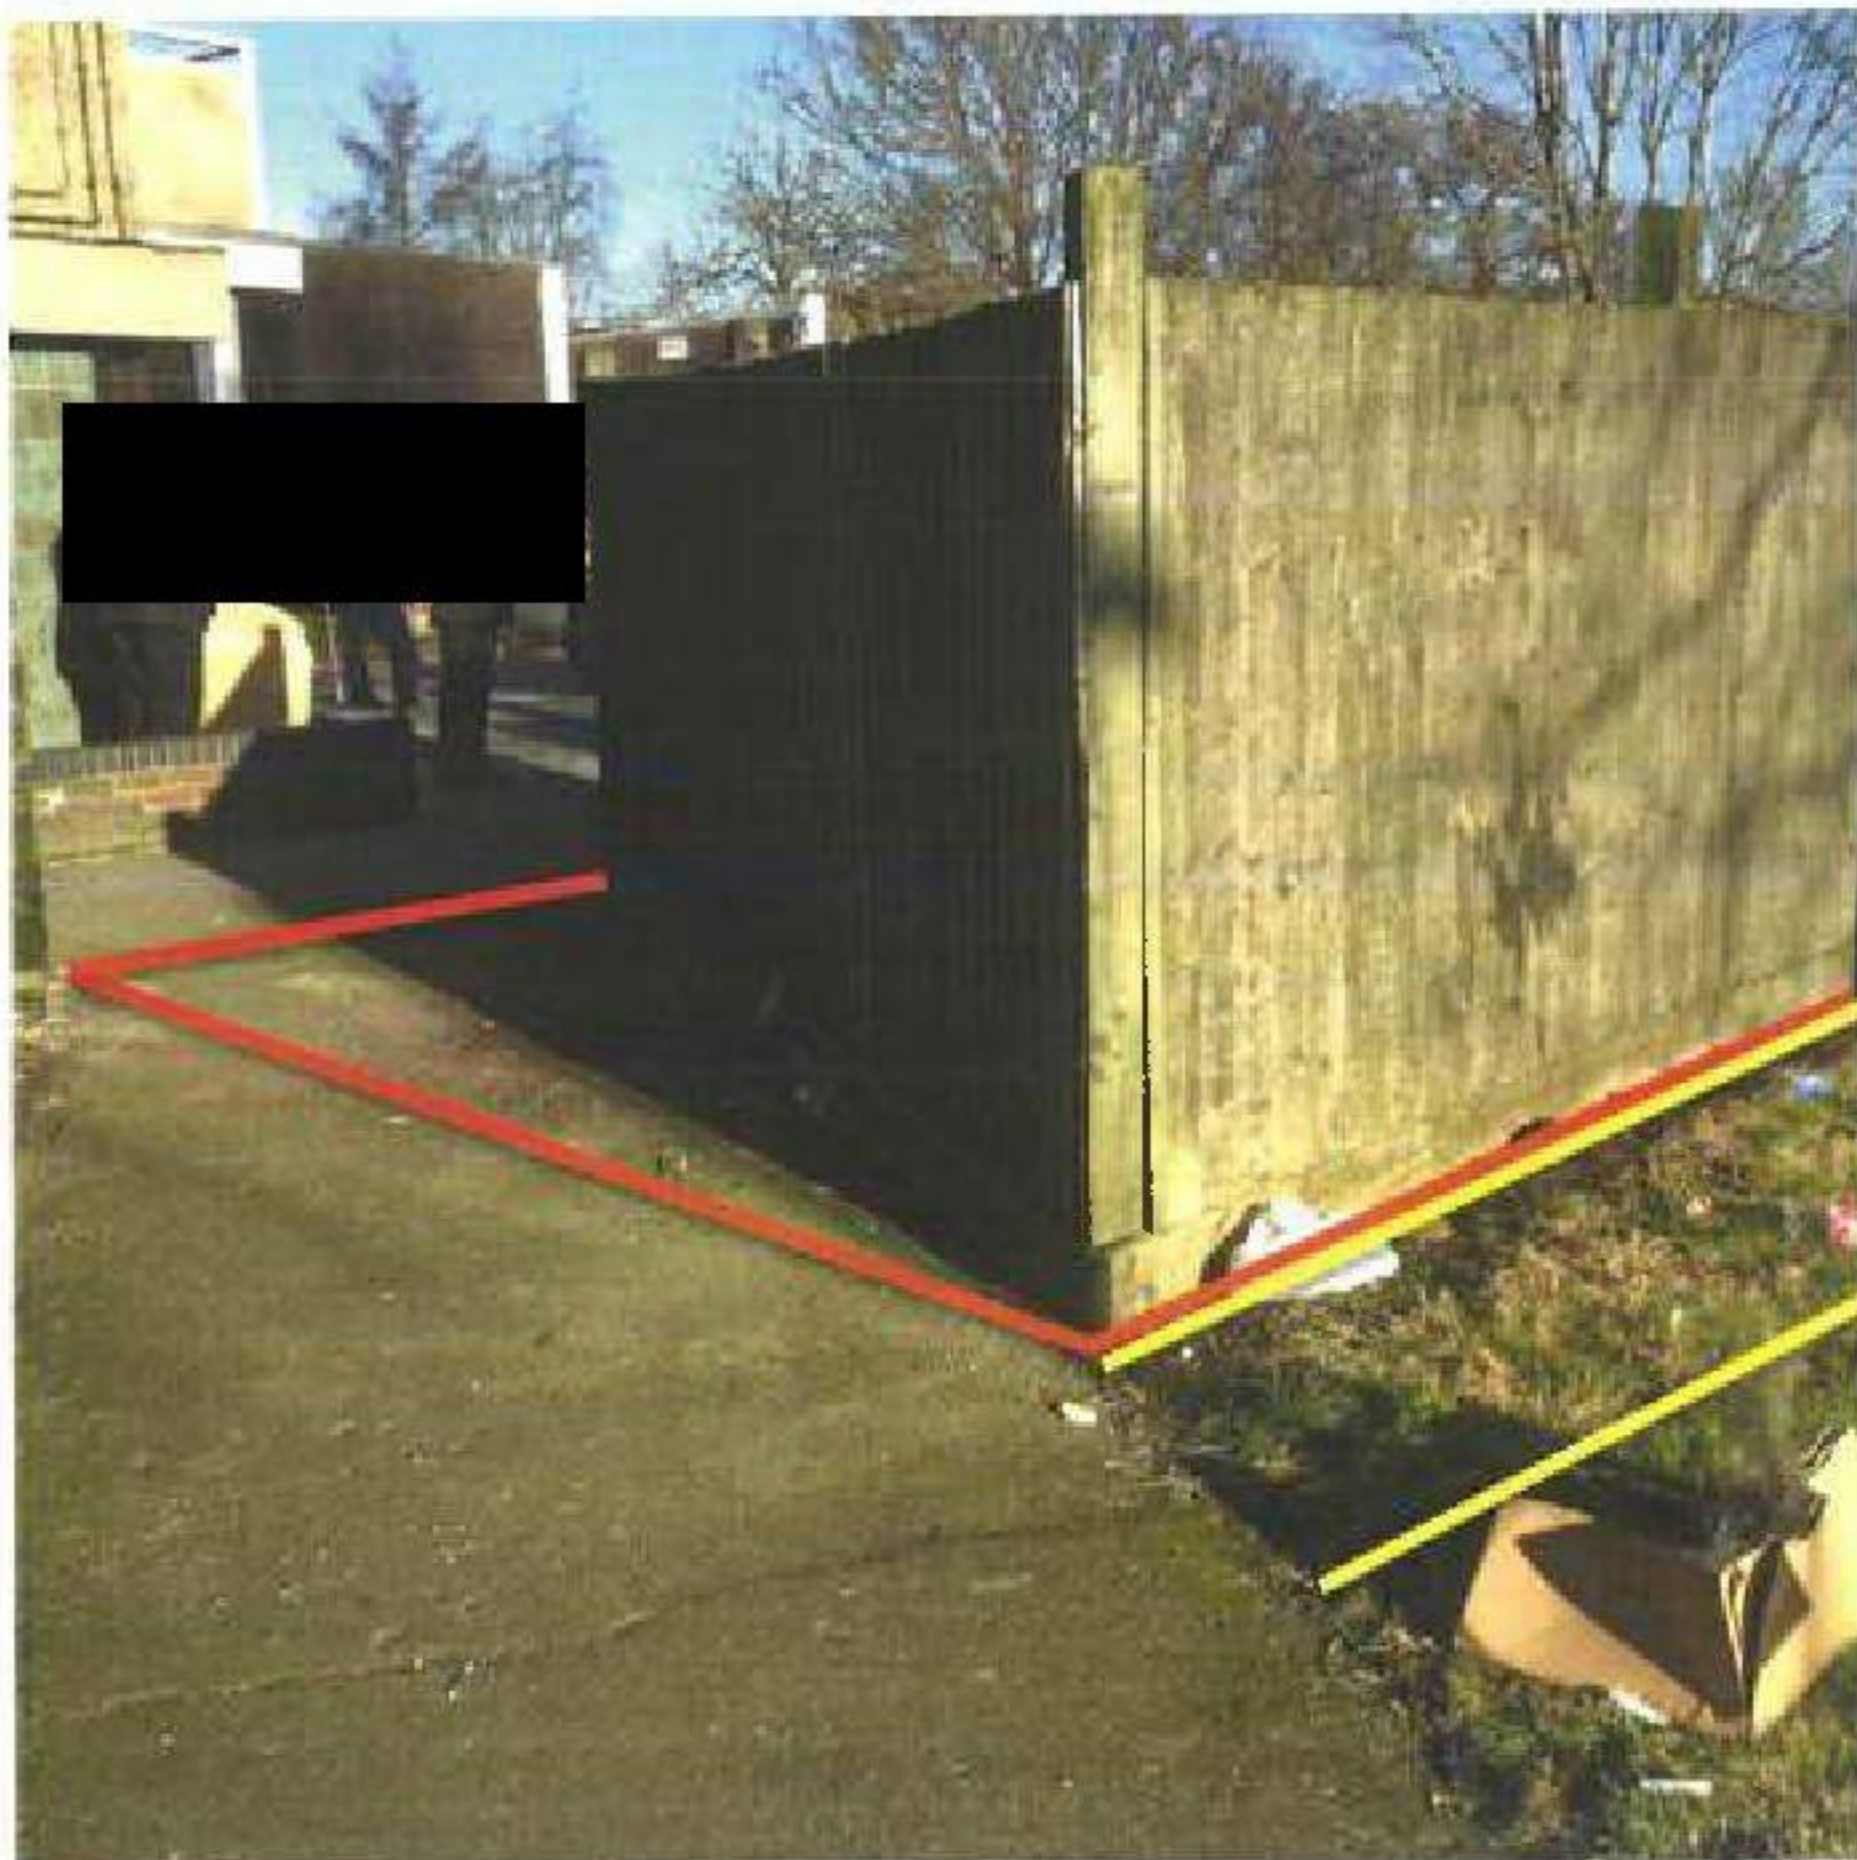


At Chichester House the current triangle design means that 2-3 wheelie bins are left outside the bin area inviting people to fly tip outside of the timber fencing – the new bin stores will adequately store all wheelie bins and in turn we hope will help to reduce fly tipping and bulk waste. TGP are proposing to remove the tree stump in the centre of the bin area at Chichester House and will remove all timber fencing.

Langstone House



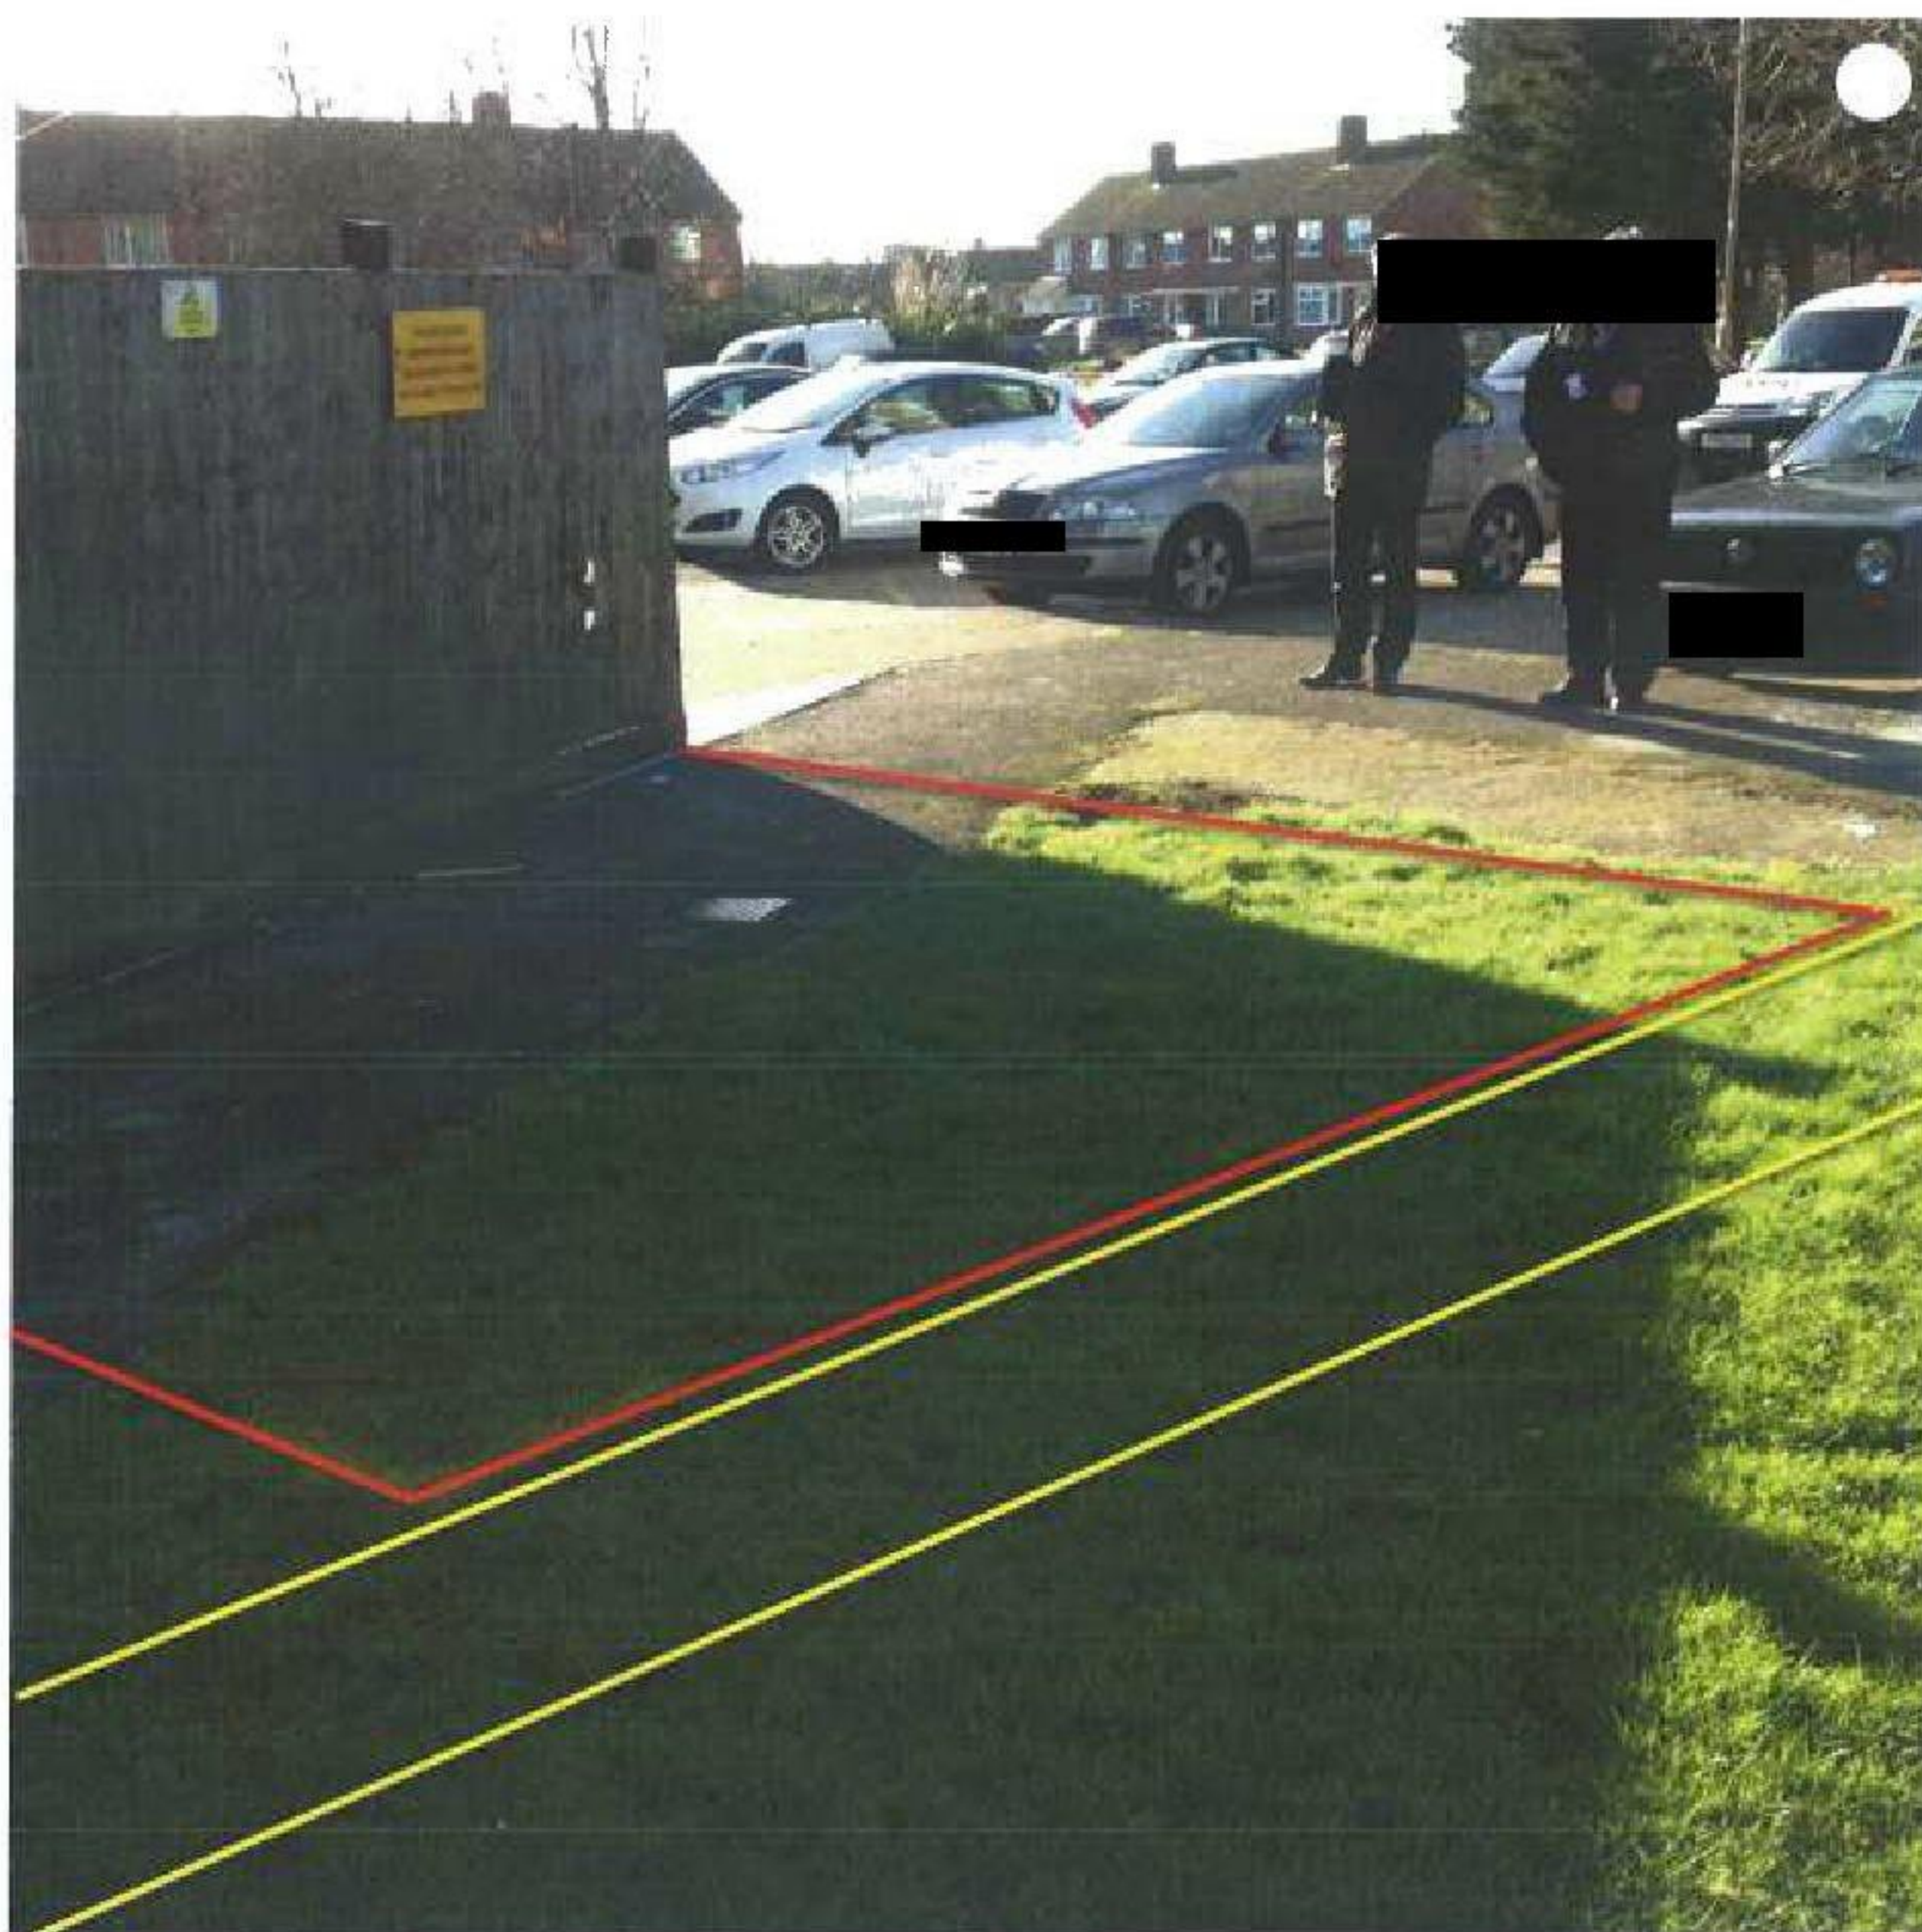


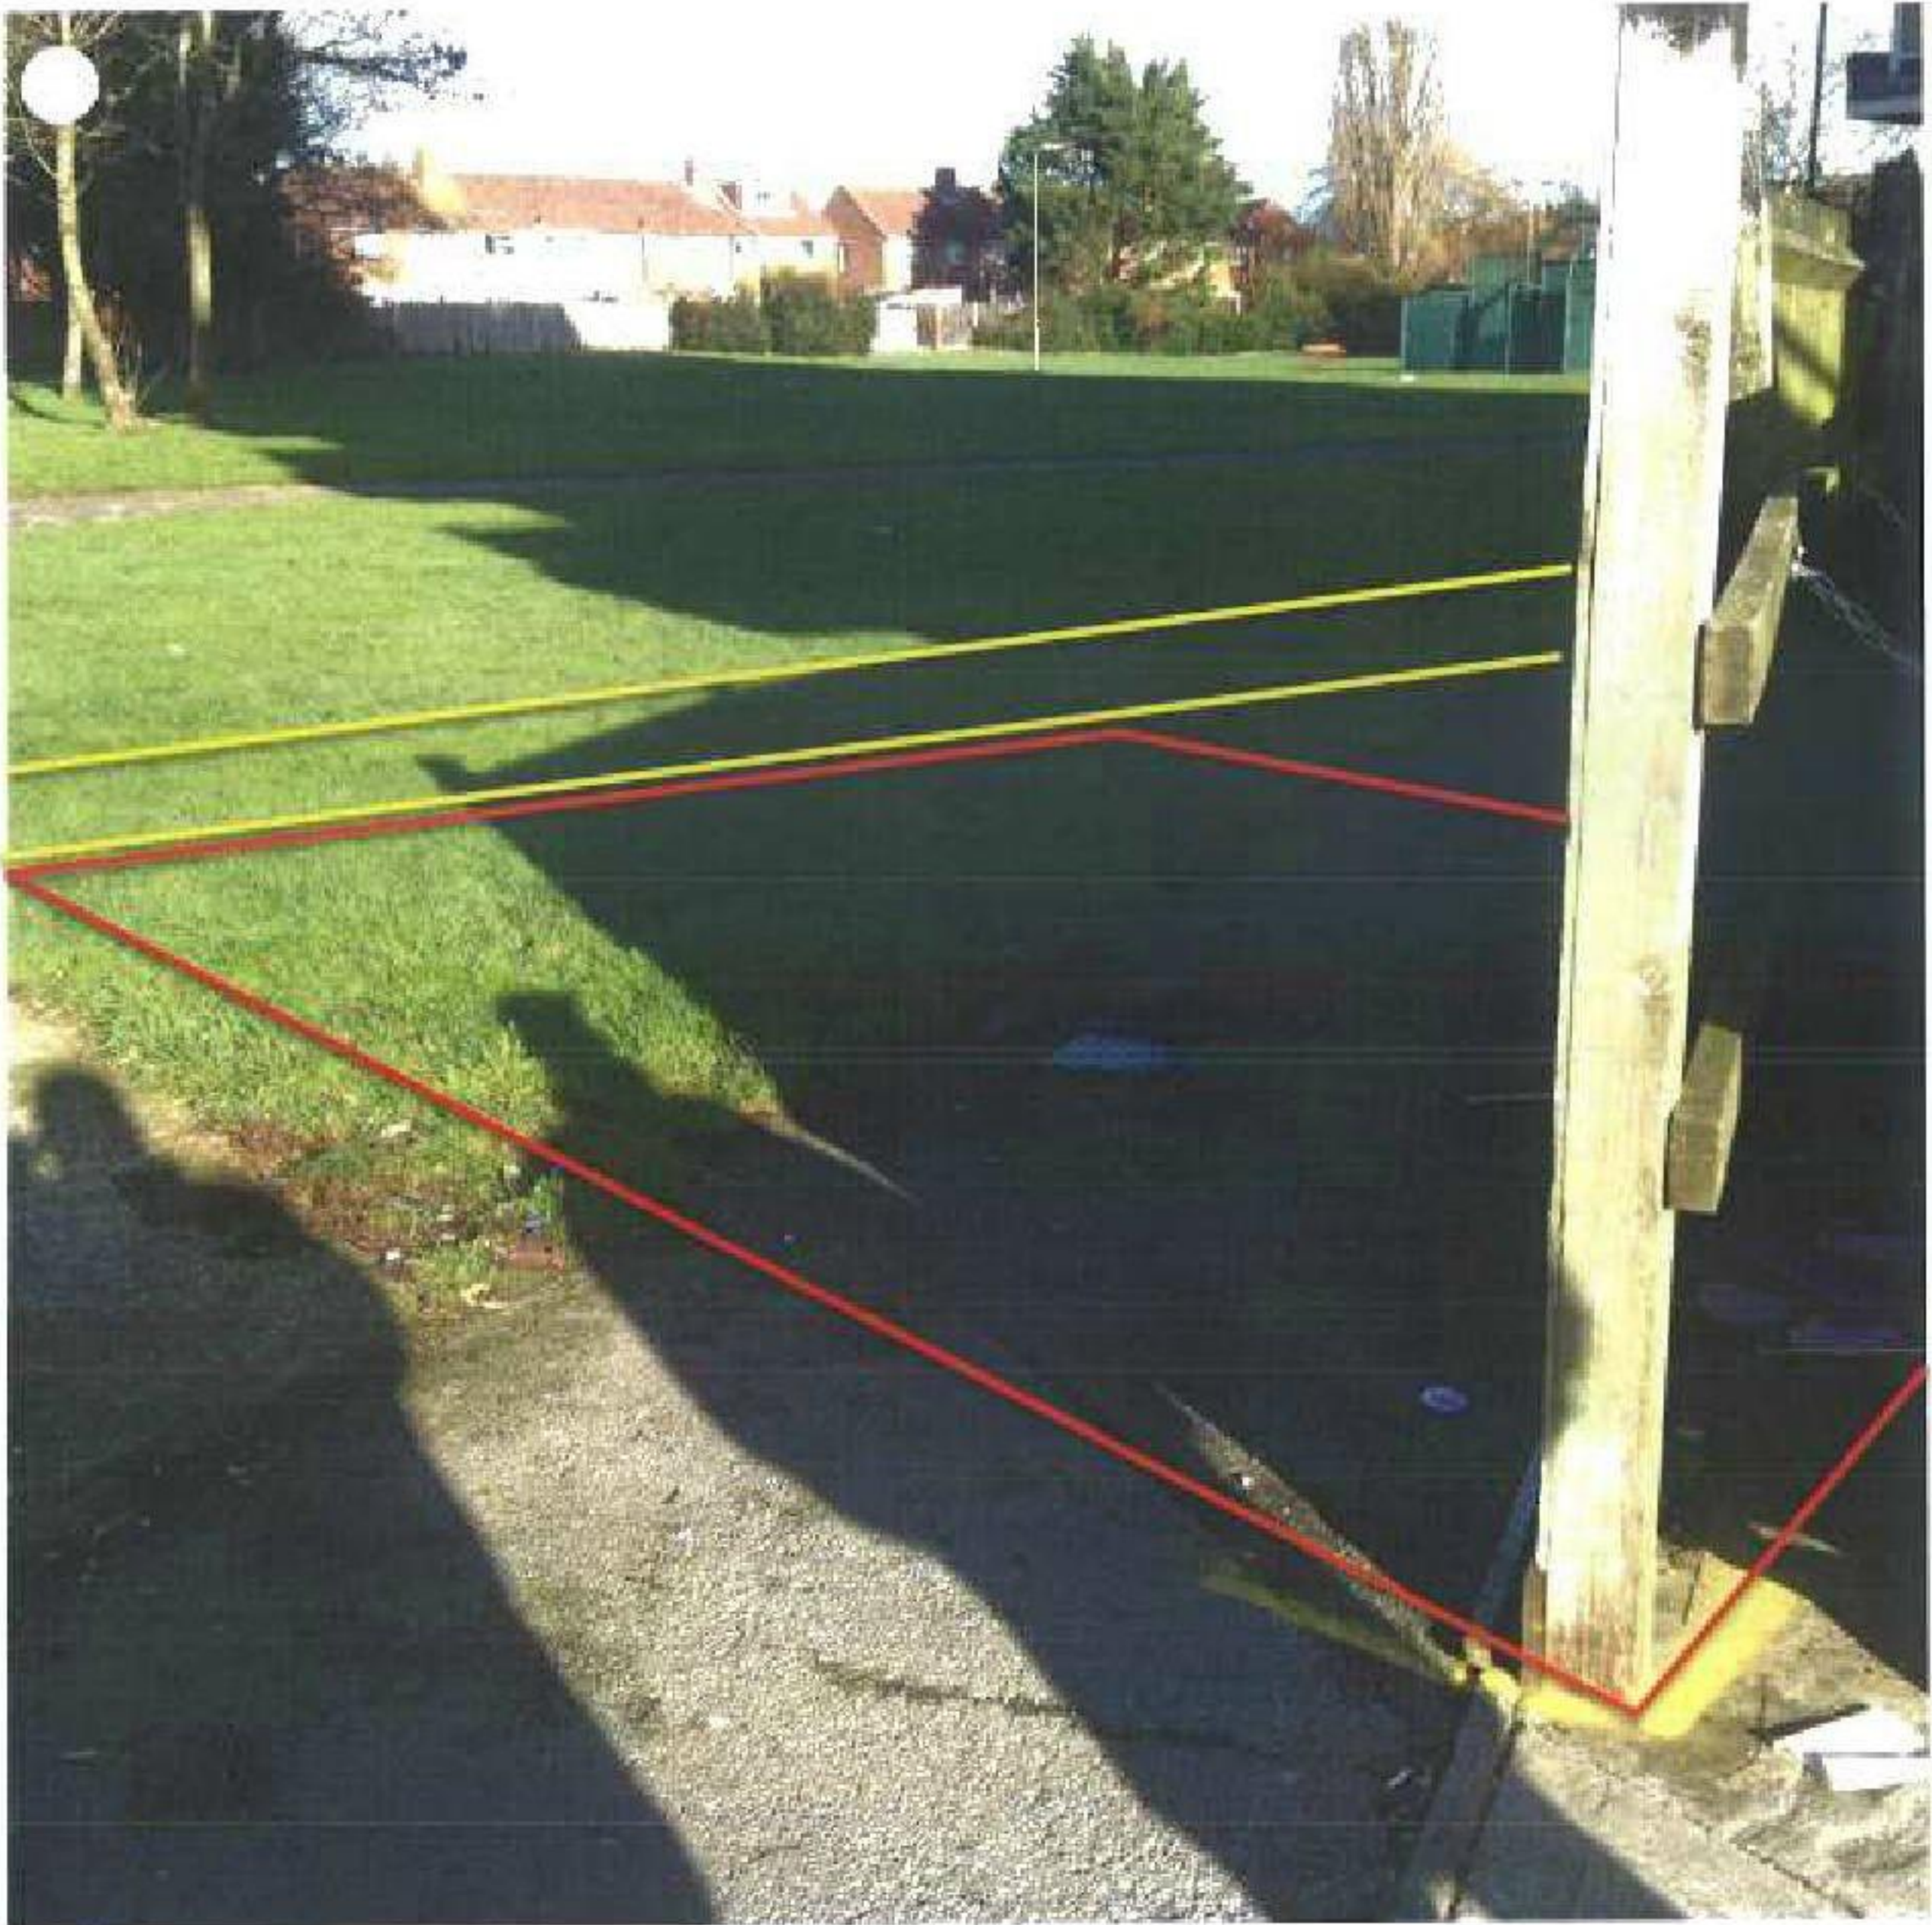

The footpath around the building at Langstone House will need to be redirected around the bin store.

Solent House



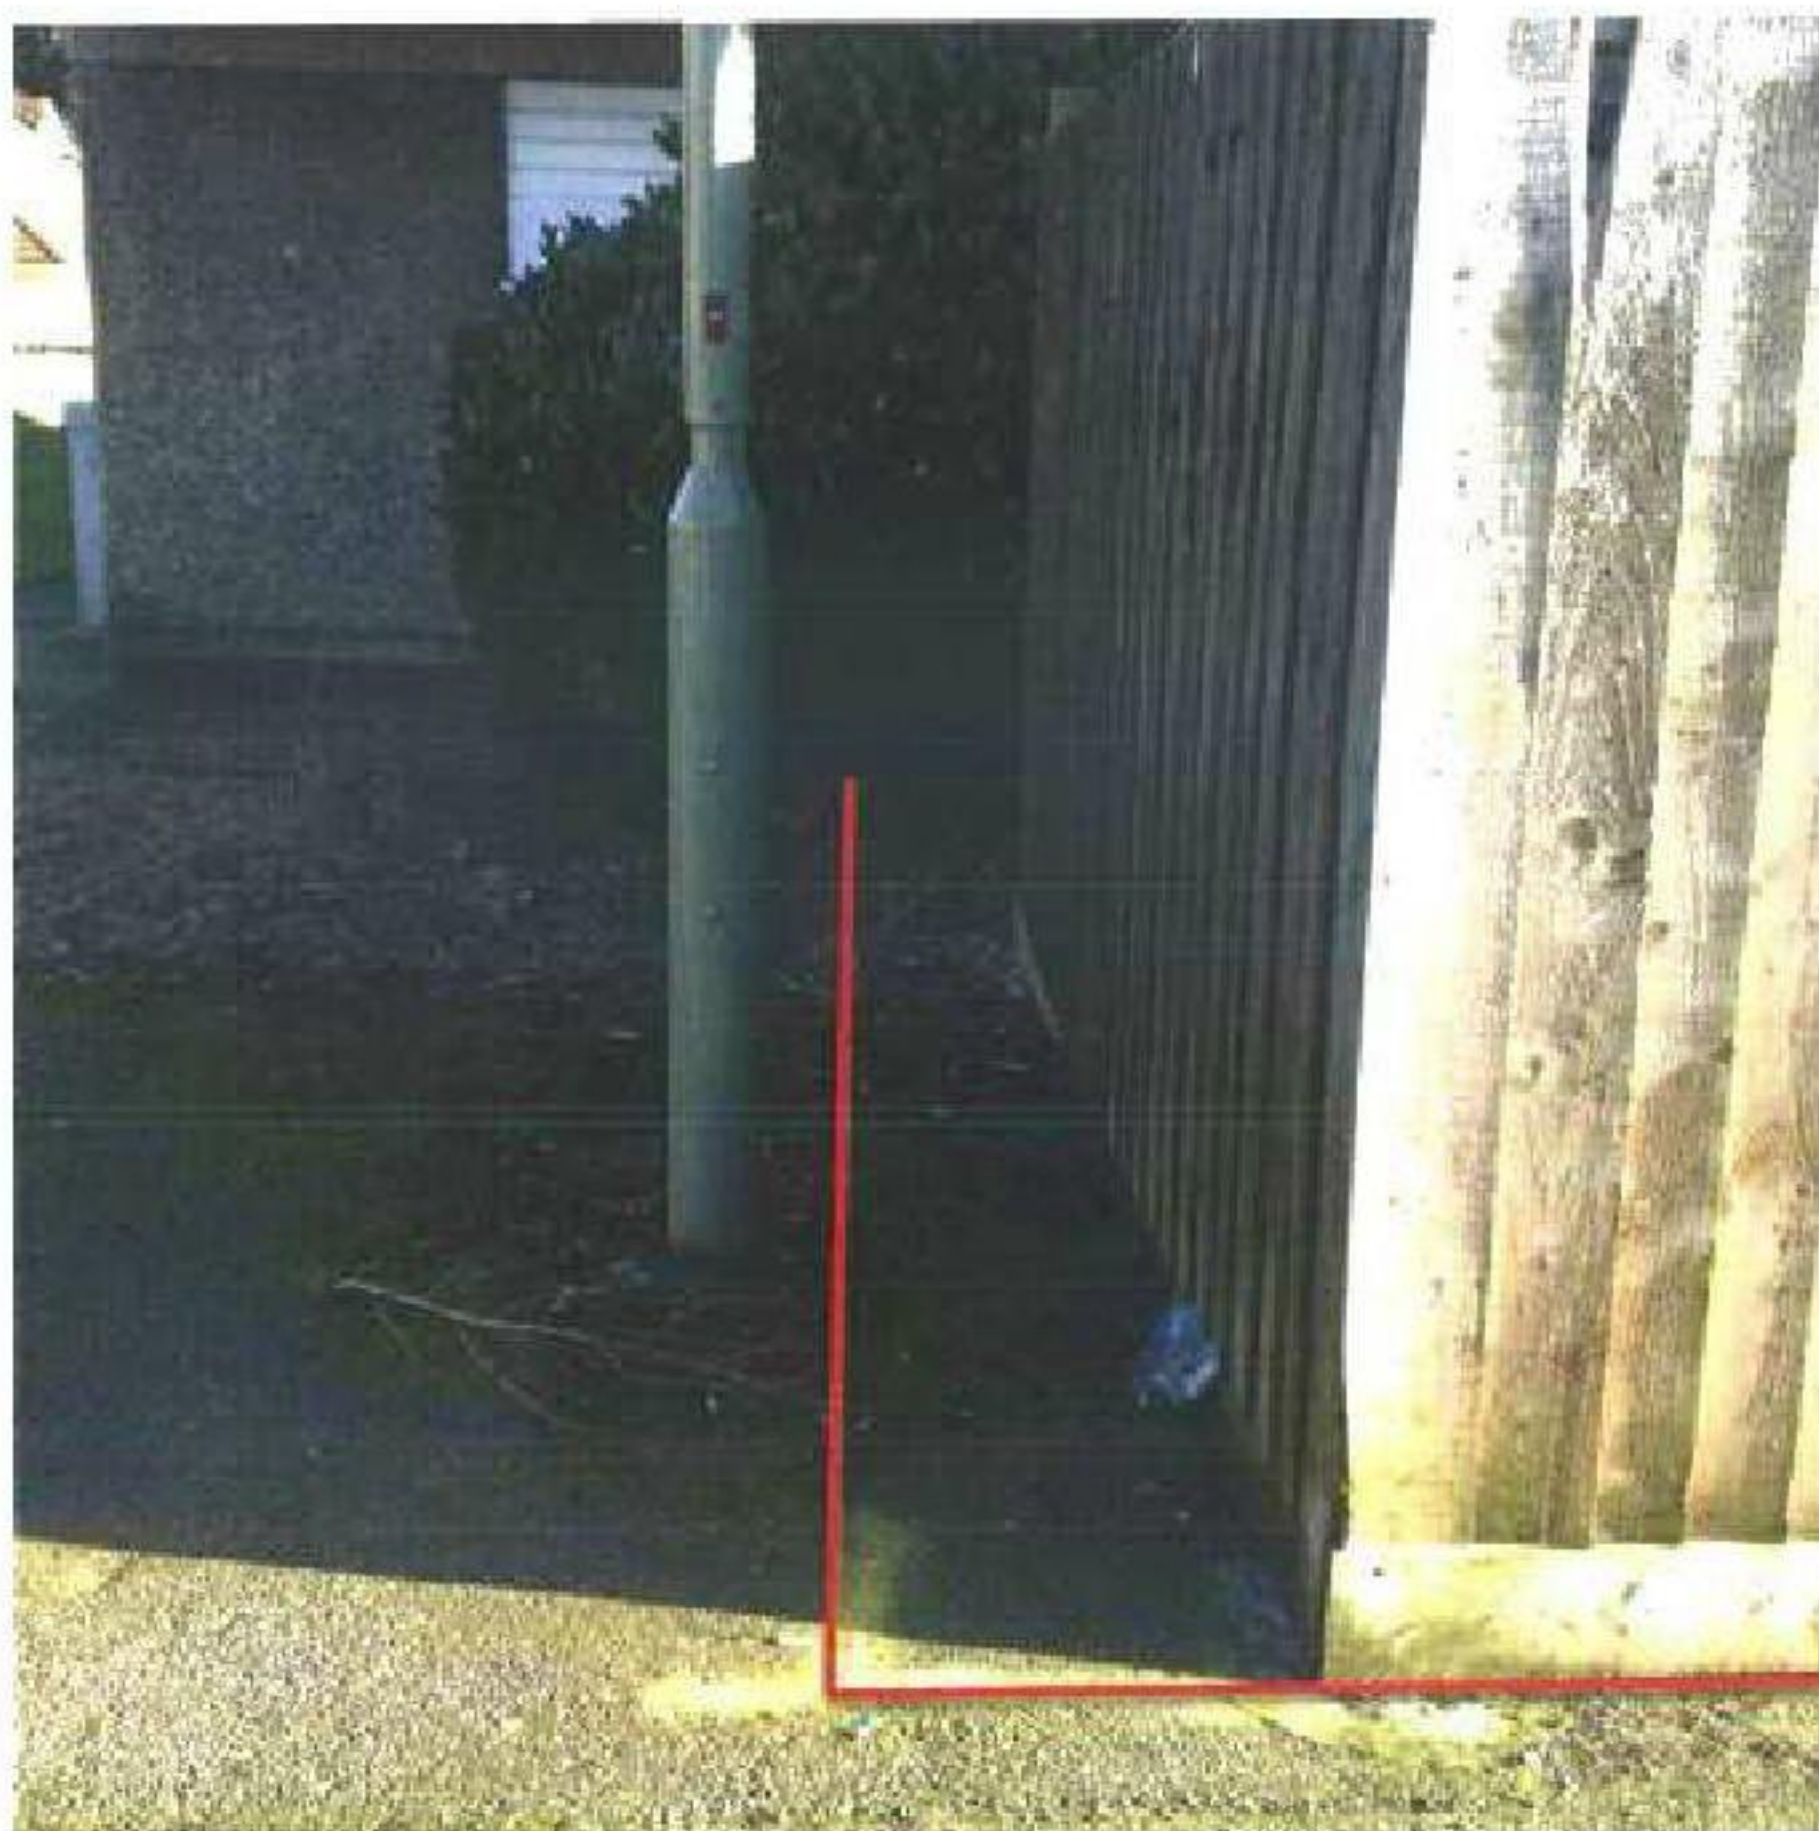

There is a small increase in the footprint at Solent House and there will still be enough room to access the light for servicing etc.