

23rd May 2019


By email only

Ms Gill Glover
Planning Development
Havant Borough Council
Havant
Hampshire
PO9 2AX

Dear Ms Glover,

APP/16/00921 - Dolphin Quay, Queen Street, Emsworth

I write further to the appearance of drawing 18-3130-126-P8 on the Council's planning website in relation to flood defence. This drawing by Hamill Davies Ltd has been amended to show brick cladding to the concrete upper section of the sea defence wall. The construction shown is deficient as per the annotations below:

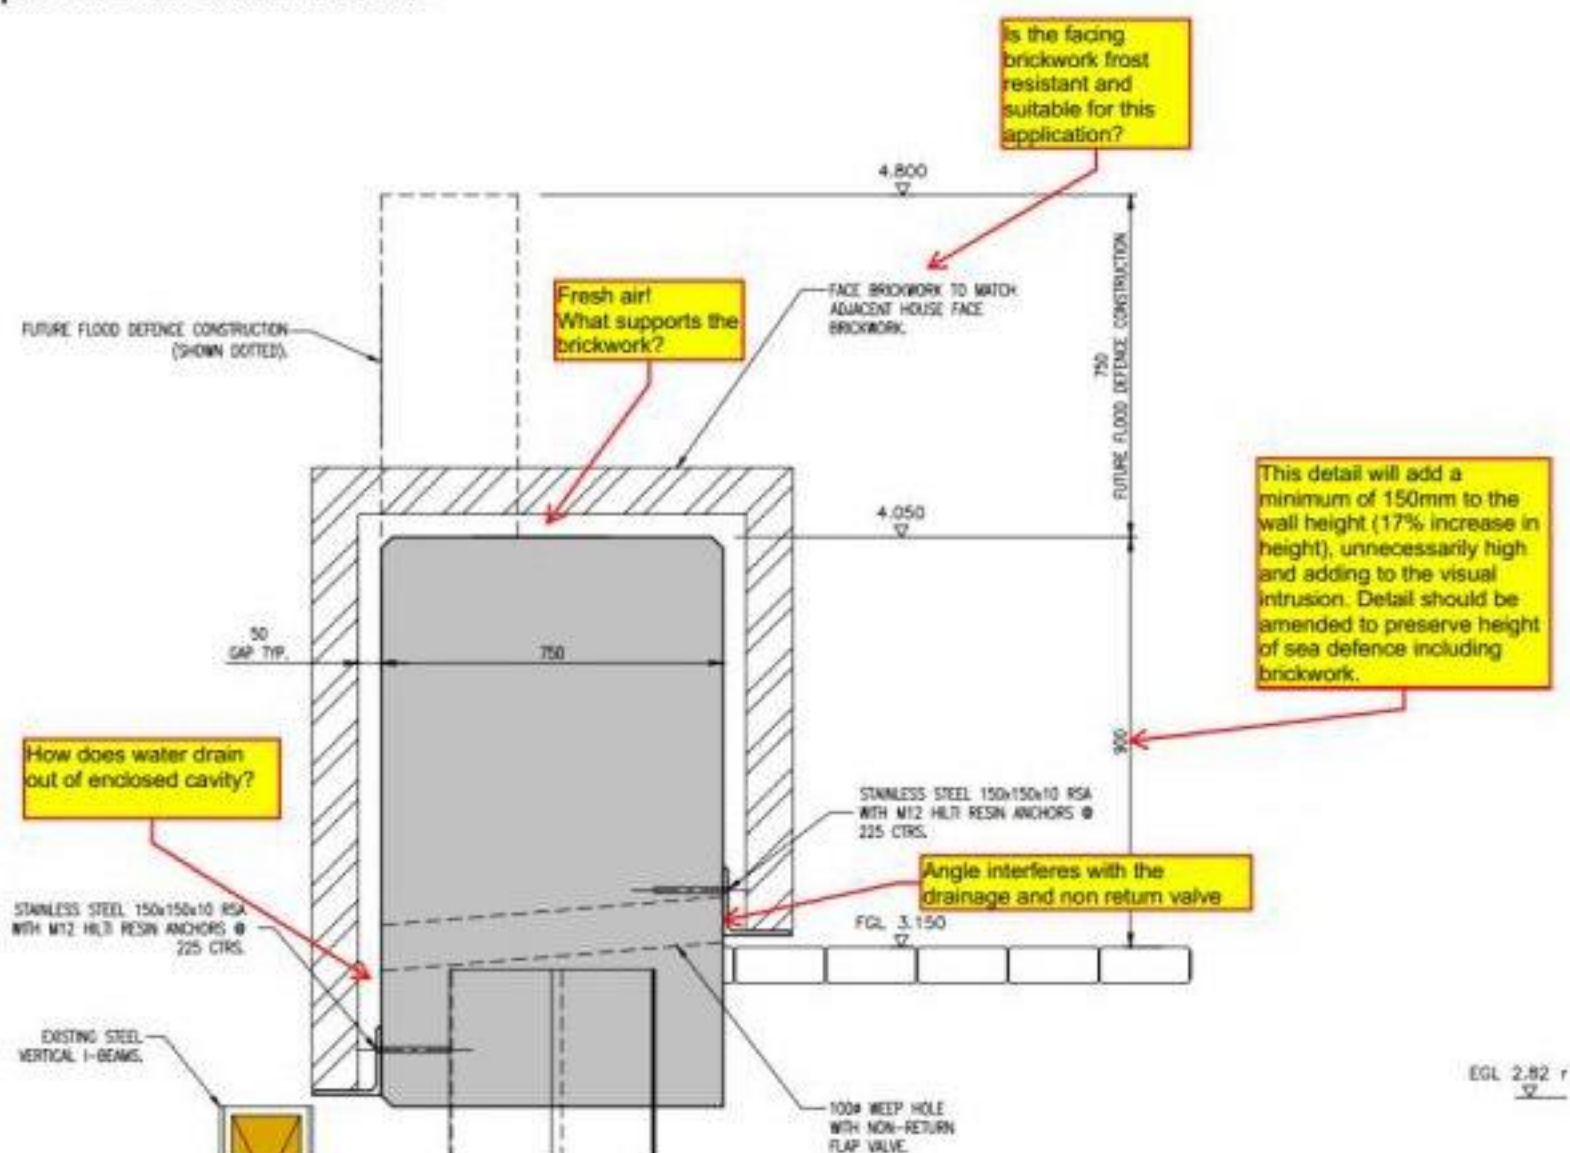

Drawings submitted in connection with the discharge of conditions should be technically credible.