

Mr & Mrs AJS Milner
1 Sidlesham Close
Hayling Island
PO11 9ST

Havant Borough Council
Public Service Plaza
Civic Centre Road
Havant
Hampshire
PO9 2AX

24/06/2019

Reference planning application: APP/19/00565

To whom it May concern

Please find enclosed the additional information requested, we have edged the site plan in Red

An annotated the length and height of the fence running inside our boundary line.

Just to confirm that the fence is 6' high and runs for 66 feet providing privacy from the traffic on Itchenor road, the fence does not impact on our neighbours and matches the other fencing in our garden.

As you will see in the photographs it is not unusual for lorries and large vans to be parked along this part of the road, these vehicles do not belong to residents in the area.


If you require any further information please do not hesitate to contact us.

Yours Sincerely



Andrew Milner



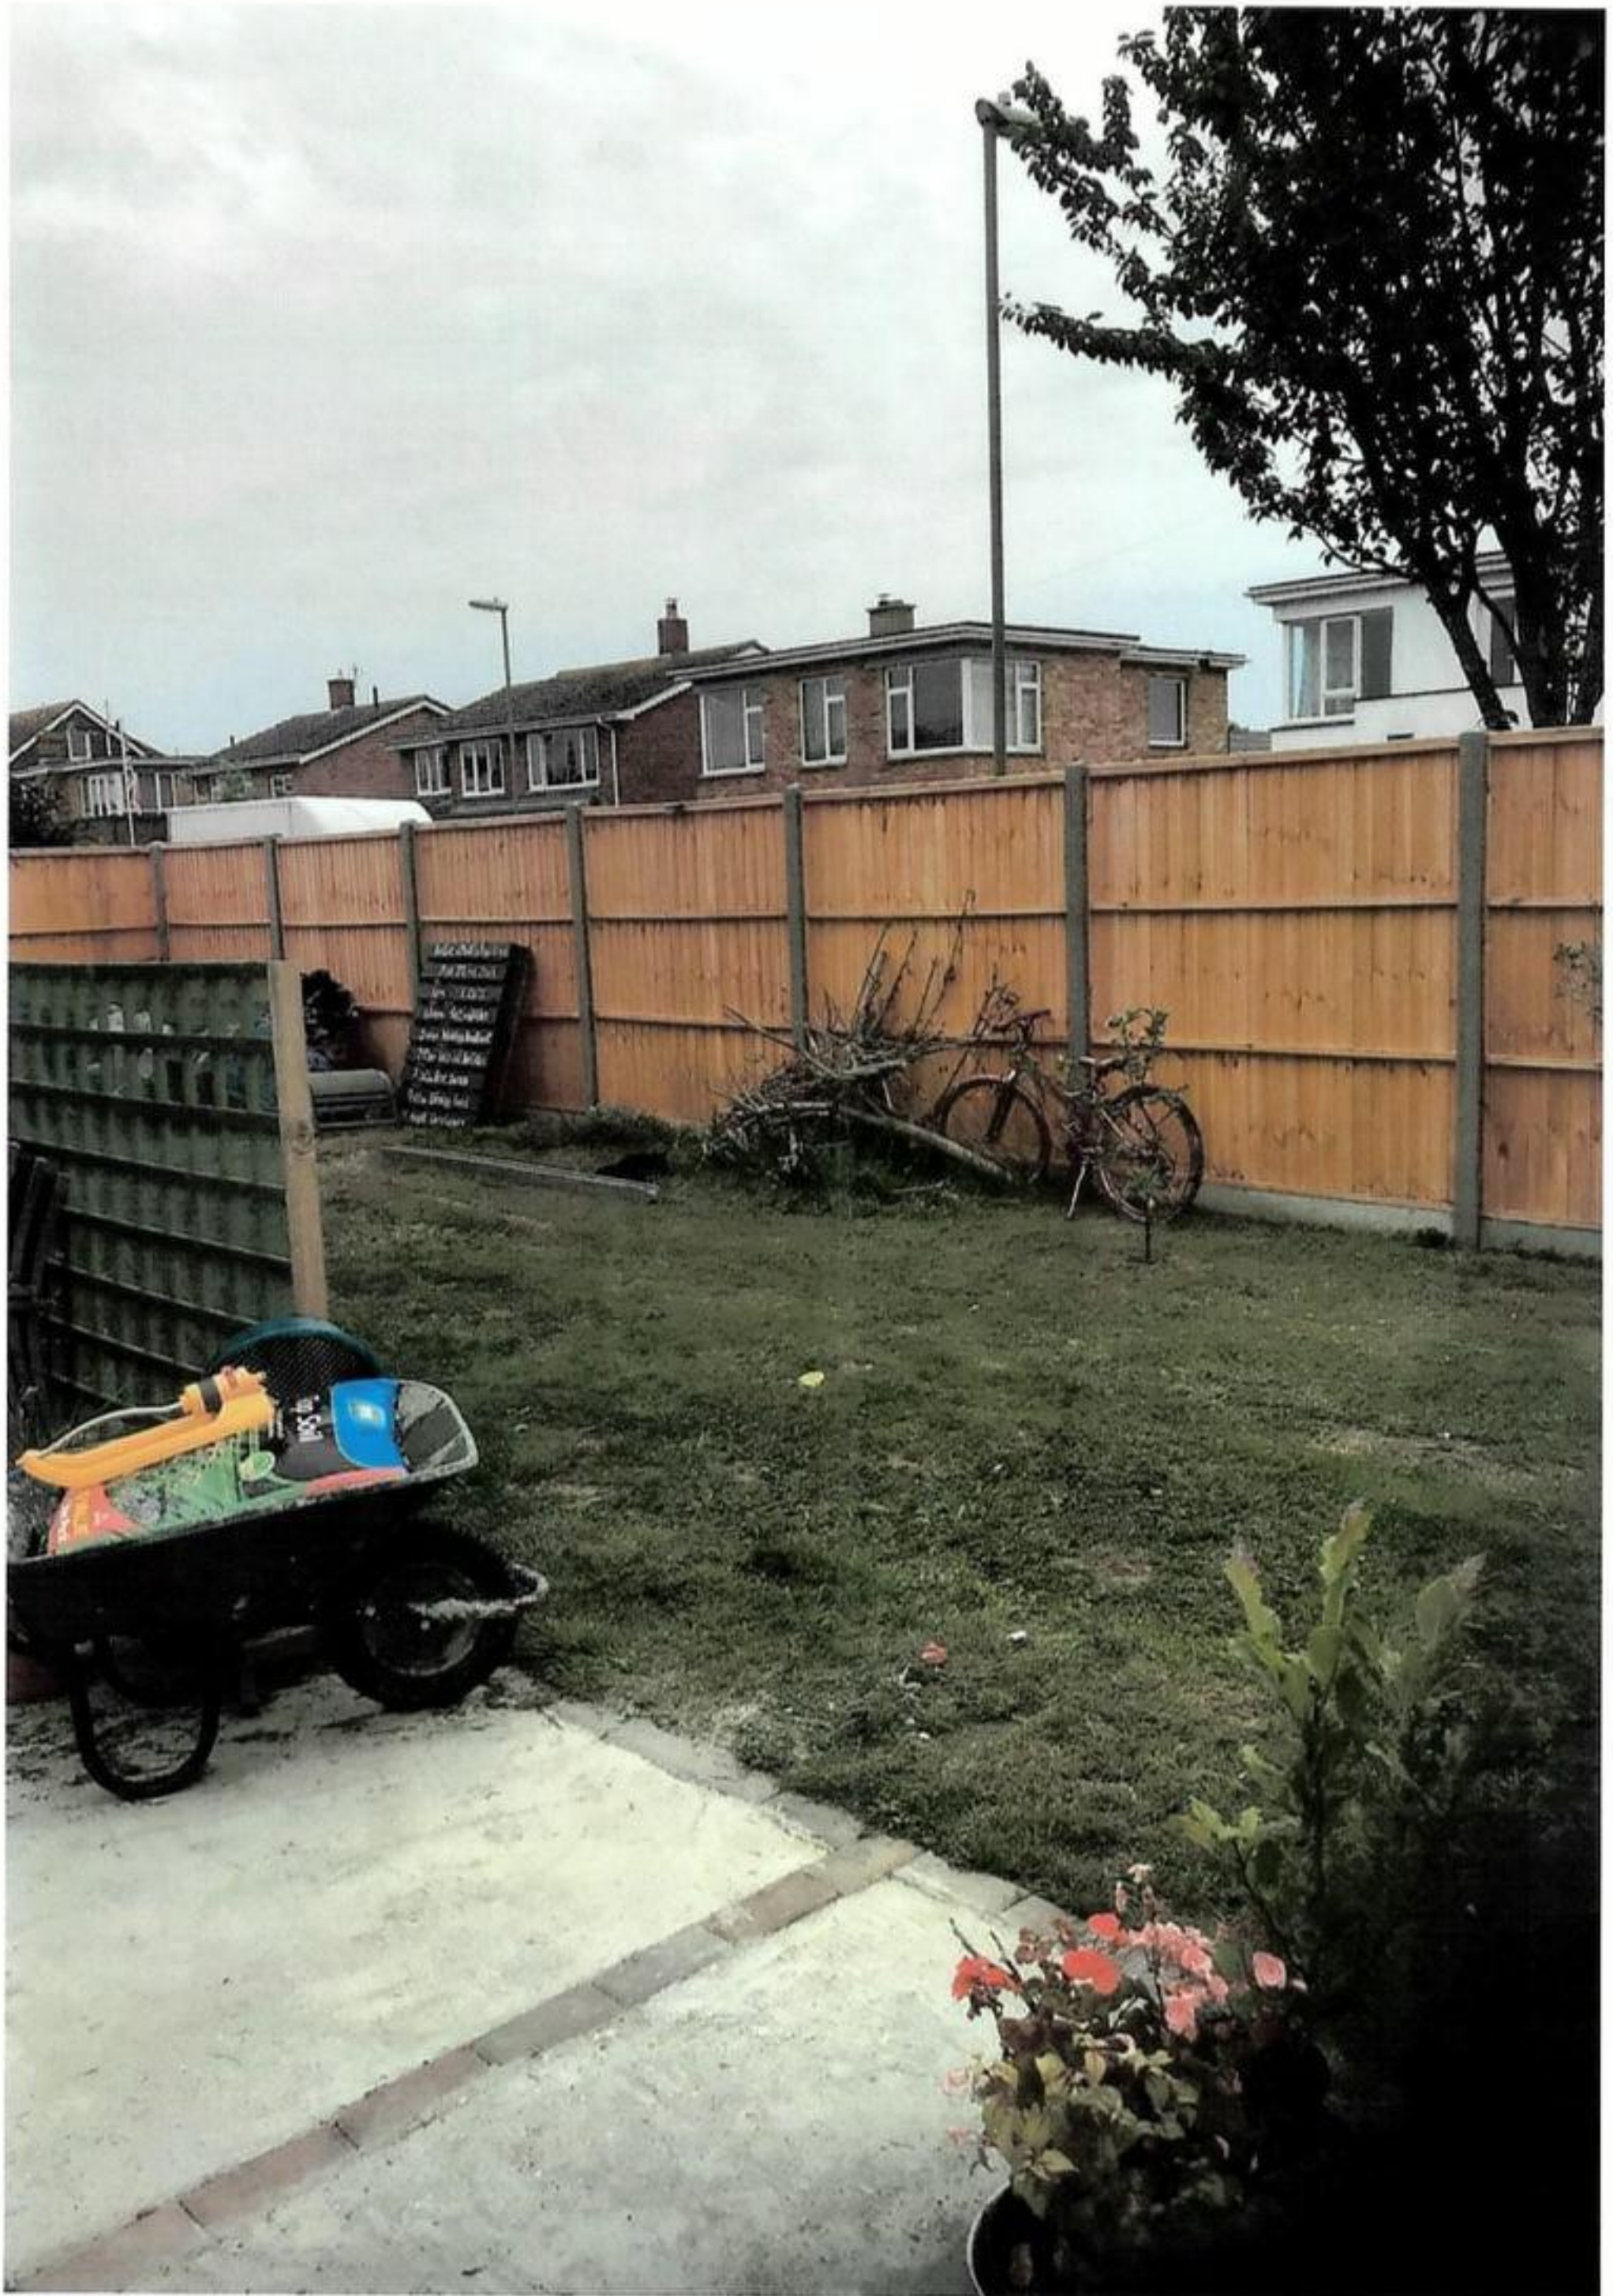

BLOCK/SITE PLAN
AREA 36m x 36m
SCALE 1:200 on A4
CENTRE COORDINATES: 474642, 98660



Supplied by Streetwise Maps Ltd
www.streetwise.net
Licence No: 100047474
27/05/2019 16:47:57







