

PUBLIC NOTICE

DEPARTMENT FOR TRANSPORT

TOWN AND COUNTRY PLANNING ACT 1990

The Secretary of State gives notice of the proposal to make an Order under section 247 of the above Act to authorise the stopping up of a northern part width of Harts Farm Way at Havant, in the Borough of Havant.


If made, the Order would authorise the stopping up only to enable development as permitted by Havant Borough Council, under reference APP/18/00287.

Copies of the draft Order and relevant plan will be available for inspection during normal opening hours at Havant Borough Council, Public Service Plaza, Civic Centre Road, Havant, PO9 2AX in the 28 days commencing on 03 January 2019, and may be obtained, free of charge, from the address stated below (quoting NATTRAN/SE/S247/3596).

Any person may object to the making of the proposed order by stating their reasons in writing to the Secretary of State at nationalcasework@dft.gov.uk or National Transport Casework Team, Tyneside House, Skinnerburn Road, Newcastle upon Tyne NE4 7AR, quoting the above reference. Objections should be received by midnight on **31 January 2019**. Any person submitting any correspondence is advised that your personal data and correspondence will be passed to the applicant/agent to be considered. If you do not wish your personal data to be forwarded, please state your reasons when submitting your correspondence.



D Hoggins, Casework Manager

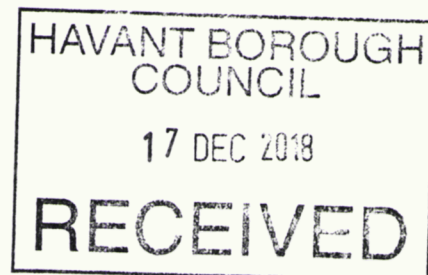

TOWN AND COUNTRY PLANNING ACT 1990

THE STOPPING UP OF HIGHWAY (SOUTH EAST) (NO.) ORDER 201

The Secretary of State makes this Order in exercise of powers under section 247 of the Town and Country Planning Act 1990 ("the Act").

1. The Secretary of State authorises the stopping up of the highway described in the Schedule to this Order and shown on the plan, in order to enable development to be carried out in accordance with the planning permission granted by Havant Borough Council under reference APP/18/00287.

2. Where immediately before the date of this Order there is any apparatus of statutory undertakers under, in, on, over, along or across any highway authorised to be stopped up pursuant to this Order then, subject to section 261(4) of the Act, those undertakers shall have the same rights as respects that apparatus after that highway is stopped up as they had immediately beforehand.

3. In this Order

"the plan"

means the plan numbered NATTRAN/SE/S247/3596, marked "Highway at Havant in the Borough of Havant", signed by authority of the Secretary of State and deposited at the Department for Transport, Deposit Document Service, F Floor, Ashdown House, St Leonards-on-Sea, Hastings, East Sussex TN37 7GA.

4. This Order shall come into force on the date on which notice that it has been made is first published in accordance with section 252(10) of the Act, and may be cited as the Stopping Up of Highway (South East) (No.) Order 201 .


Signed by authority of
the Secretary of State
201

DAVE CANDLISH
An Official in the
National Transport Casework Team
Department for Transport


THE SCHEDULE

Description of highway to be stopped up

The highway to be stopped up is at Havant in the Borough of Havant, shown on the plan as a northern part width of Harts Farm way. Commencing at grid reference E:470677 N:105832, it extends in a north easterly direction for a maximum distance of 12 metres. It has a maximum width of 5 metres.

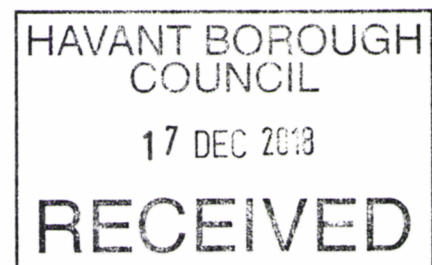

HIGHWAY AT HAVANT IN THE BOROUGH OF HAVANT

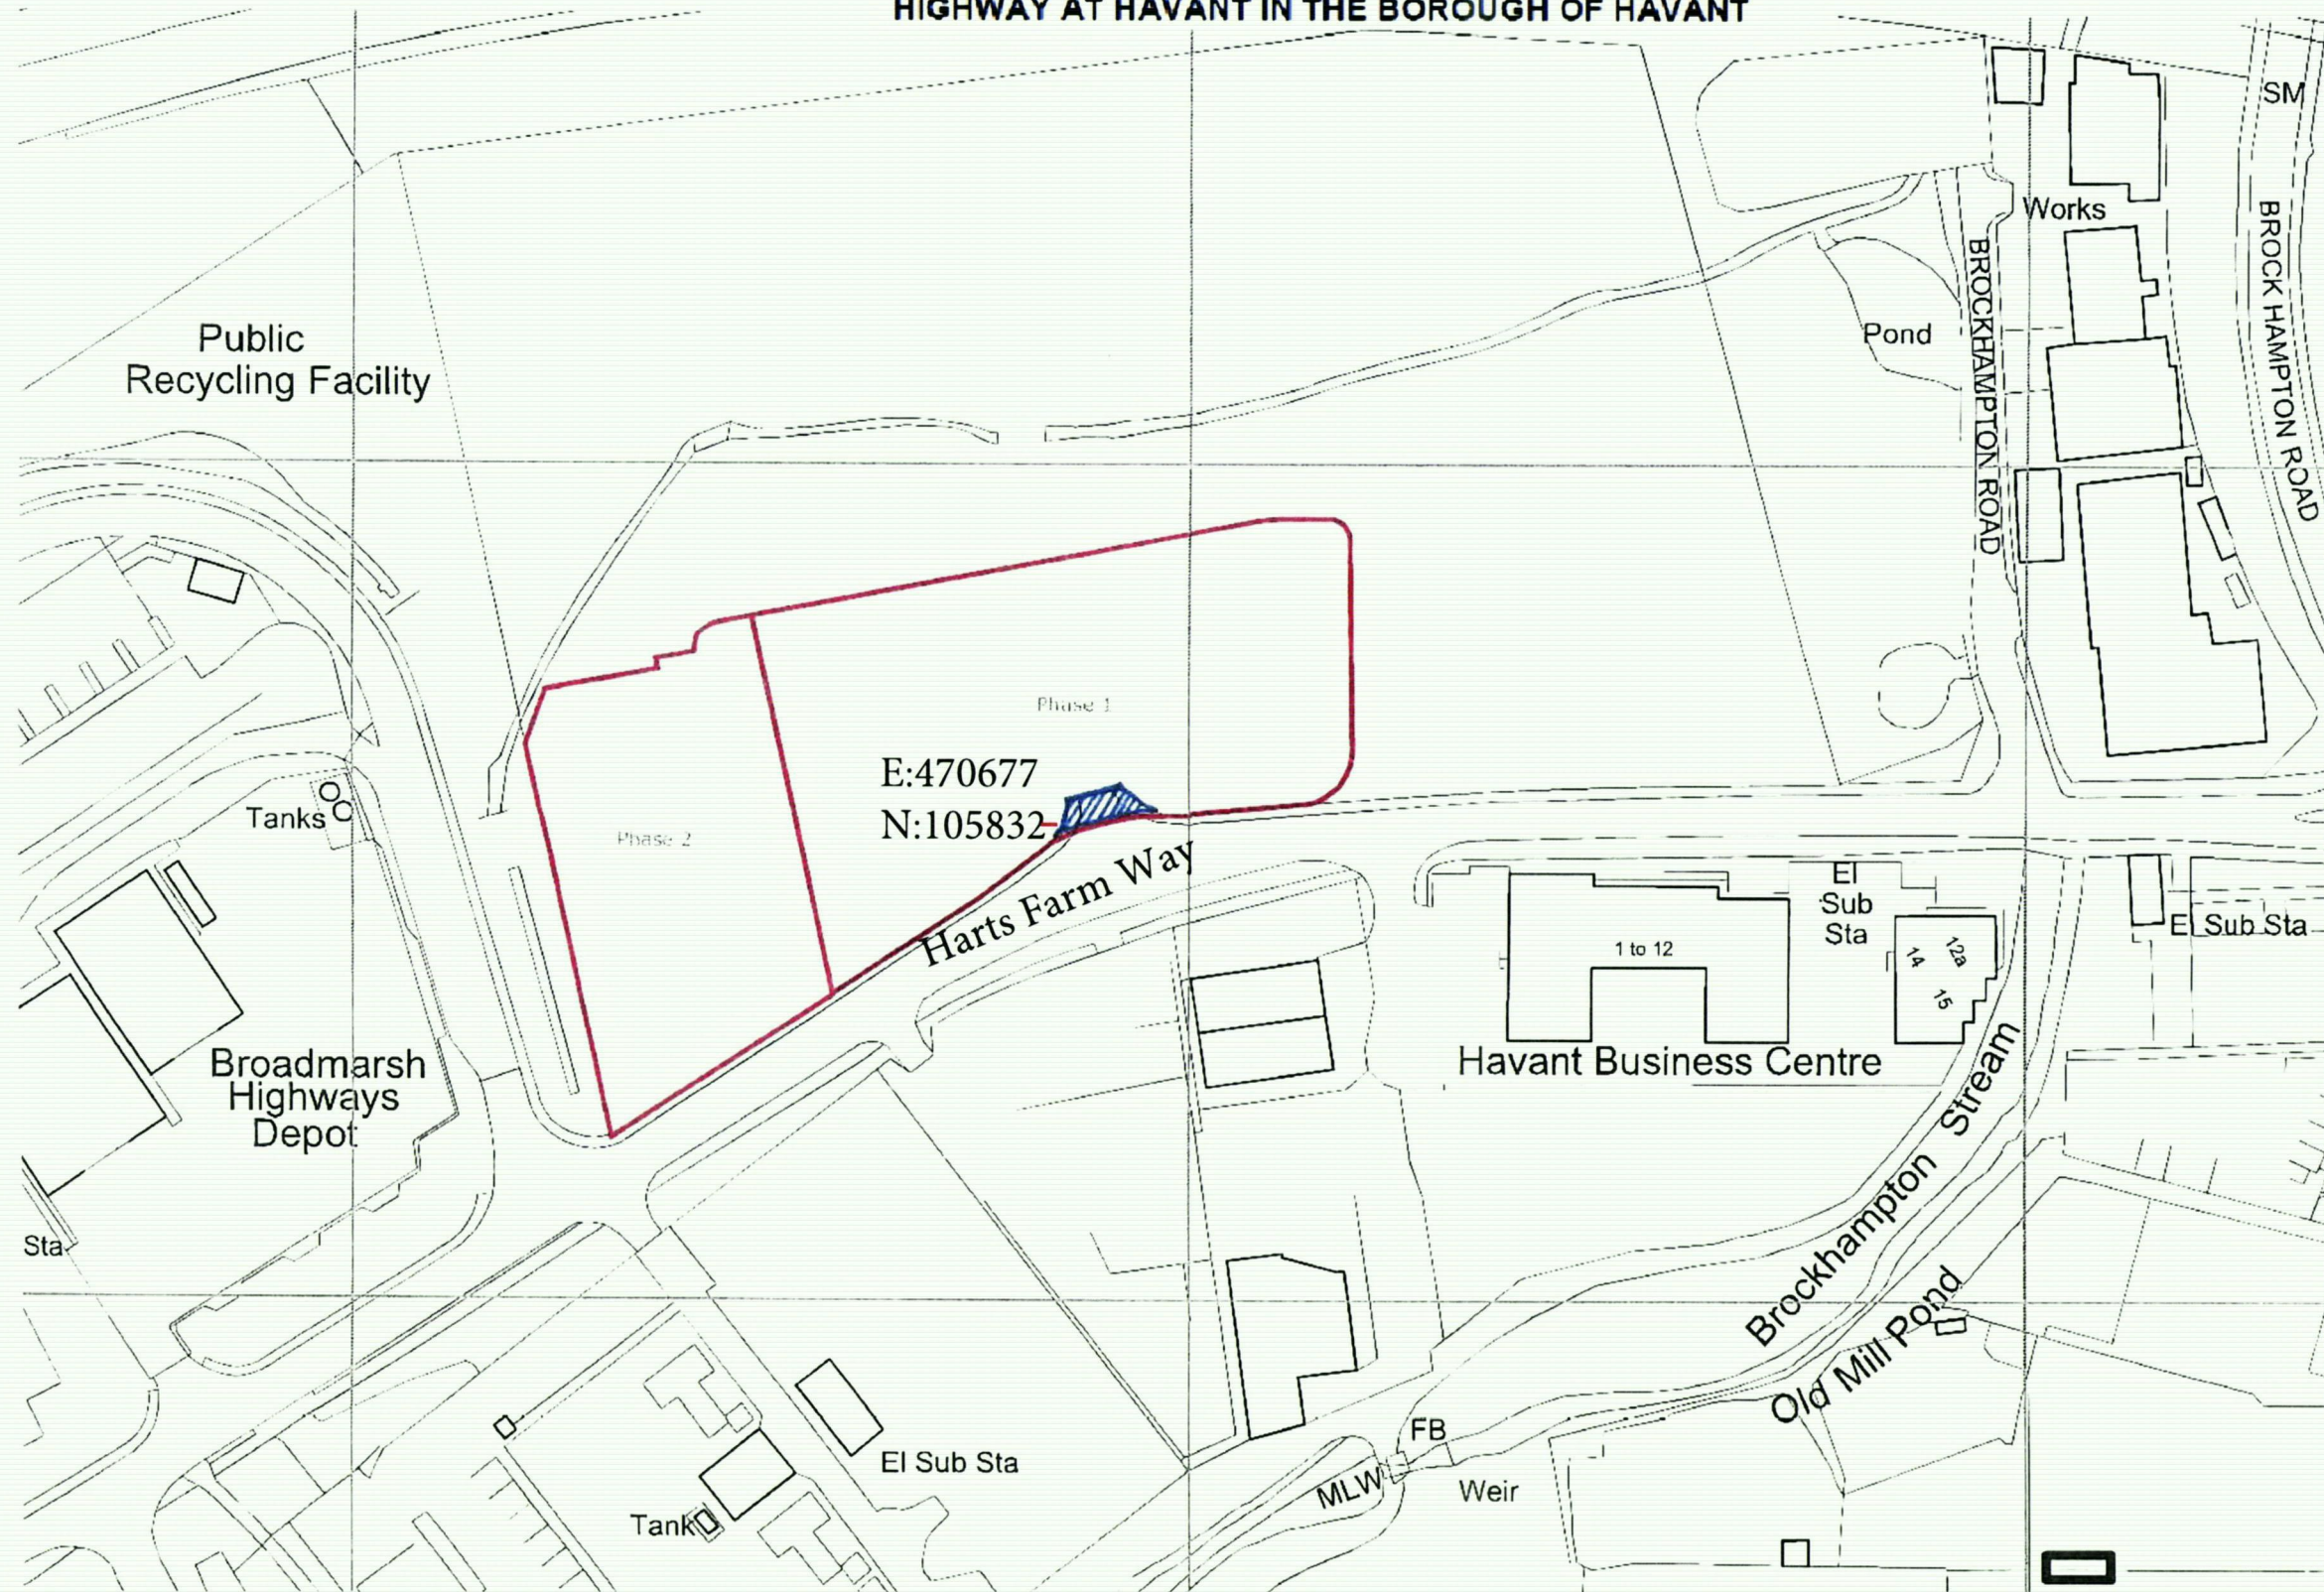

Key Scale 1:1250 @ A4

Highway to be stopped up 

National Transport Casework Team

Department for Transport

Plan No:
NATTRAN/SE/S247/3596

Signed by Authority of the
Secretary of State

on.....2018

Signature.....

DAVE CANDLISH
An Official in the
National Transport Casework Team
Department for Transport

HAVANT BOROUGH
COUNCIL

17 DEC 2013

RECEIVED