




Department
for Transport

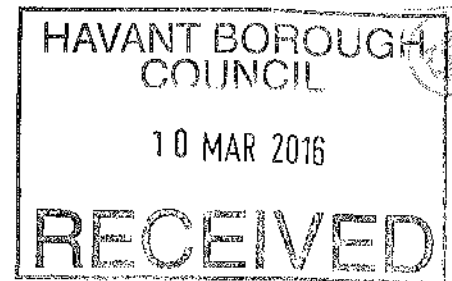

Daphney Haywood
daphney.haywood@havant.gov.uk
Havant Borough Council
Civic Centre Road
Havant
PO9 2AX

National Transport Casework Team
Tyneside House
Skinnerburn Road
Newcastle Business Park
Newcastle upon Tyne
NE4 7AR

Direct line: 0207 944 4288

Your Ref:

Our Ref: NATTRAN/SE/S247/2213

Date: 8 March 2016

www.gov.uk

Email: nationalcasework@dft.gsi.gov.uk

Dear Ms Haywood


**TOWN AND COUNTRY PLANNING ACT 1990 – SECTION 247
PROPOSED STOPPING UP OF HIGHWAY AT 55 AND 57 GREYWELL ROAD,
GREYWELL SHOPPING CENTRE, HAVANT PO9 5AL**

The Secretary of State proposes to make an Order under the above provisions. Copies of the Notice announcing his intention and copies of the draft Order and related plan are enclosed.

Will you please arrange for a copy of the draft Order and plan to be made available at the above address for public inspection until 15 April 2016; we should be grateful if you would acknowledge receipt of these documents by e-mailing nationalcasework@dft.gsi.gov.uk with our reference in the subject line.

Extra copies of the Notice and draft Order are enclosed for issue to anyone who wishes to retain them however it is important that a reference copy is retained on site during the inspection period. Should you have any queries regarding this matter, please contact the number above.

Yours sincerely

 

**LINDA GRIMWOOD
NATIONAL TRANSPORT CASEWORK TEAM**

Encs:



DEPARTMENT FOR TRANSPORT

TOWN AND COUNTRY PLANNING ACT 1990

The Secretary of State gives notice of the proposal to make an Order under section 247 of the above Act to authorise the stopping up of the whole of the unnamed highway which lies between Nos. 55 and 57 Greywell, Greywell Shopping Centre at Havant, in the Borough of Havant.

If made, the Order would authorise the stopping up only to enable development as permitted by Havant Borough Council, under reference APP/15/01296.

Copies of the draft Order and relevant plan will be available for inspection during normal opening hours at Havant Borough Council, Civic Centre Road, Havant, PO9 2AX in the 28 days commencing on 18 March 2016, and may be obtained, free of charge, from the address stated below quoting NATTRAN/SE/S247/2213.

Any person may object to the making of the proposed order by stating their reasons in writing to the Secretary of State at nationalcasework@dft.gsi.gov.uk or National Transport Casework Team, Tyneside House, Skinnerburn Road, Newcastle upon Tyne NE4 7AR, quoting the above reference. Objections should be received by midnight on **15 April 2016**. Any person submitting any correspondence is advised that your personal data and correspondence will be passed to the applicant/agent to be considered. If you do not wish your personal data to be forwarded, please state your reasons when submitting your correspondence.



G Patrick, Casework Manager

TOWN AND COUNTRY PLANNING ACT 1990

THE STOPPING UP OF HIGHWAY (SOUTH EAST) (NO.) ORDER 201

The Secretary of State makes this Order in exercise of powers under section 247 of the Town and Country Planning Act 1990 ("the Act").

1. The Secretary of State authorises the stopping up of the highway described in the Schedule to this Order and shown on the plan, in order to enable development to be carried out in accordance with the planning permission granted under Part III of the Act by Havant Borough Council, under reference APP/15/01296.
2. Where immediately before the date of this Order there is any apparatus of statutory undertakers under, in, on, over, along or across any highway authorised to be stopped up pursuant to this Order then, subject to section 261(4) of the Act, those undertakers shall have the same rights as respects that apparatus after that highway is stopped up as they had immediately beforehand.
3. In this Order
"the plan" means the plan numbered NATTRAN/SE/S247/2213, marked "Highway at Havant in the Borough of Havant", signed by authority of the Secretary of State and deposited at the Department for Transport, Deposit Document Service, F Floor, Ashdown House, St Leonards-on-Sea, Hastings, East Sussex TN37 7GA.
4. This Order shall come into force on the date on which notice that it has been made is first published in accordance with section 252(10) of the Act, and may be cited as the Stopping Up of Highway (South East) (No.) Order 201 .

Signed by authority of
the Secretary of State
201

DAVE CANDLISH
An Official in the
National Transport Casework Team
Department for Transport

THE SCHEDULE

Description of highway to be stopped up


The highway to be stopped up is at Havant in the Borough of Havant, shown on the plan as the whole of the unnamed highway which lies between Nos. 55 and 57 Greywell which links the car parking area to Greywell Shopping Centre.

HIGHWAY AT HAVANT IN THE BOROUGH OF HAVANT

HAVANT BOROUGH
COUNCIL

10 MAR 2016

RECEIVED

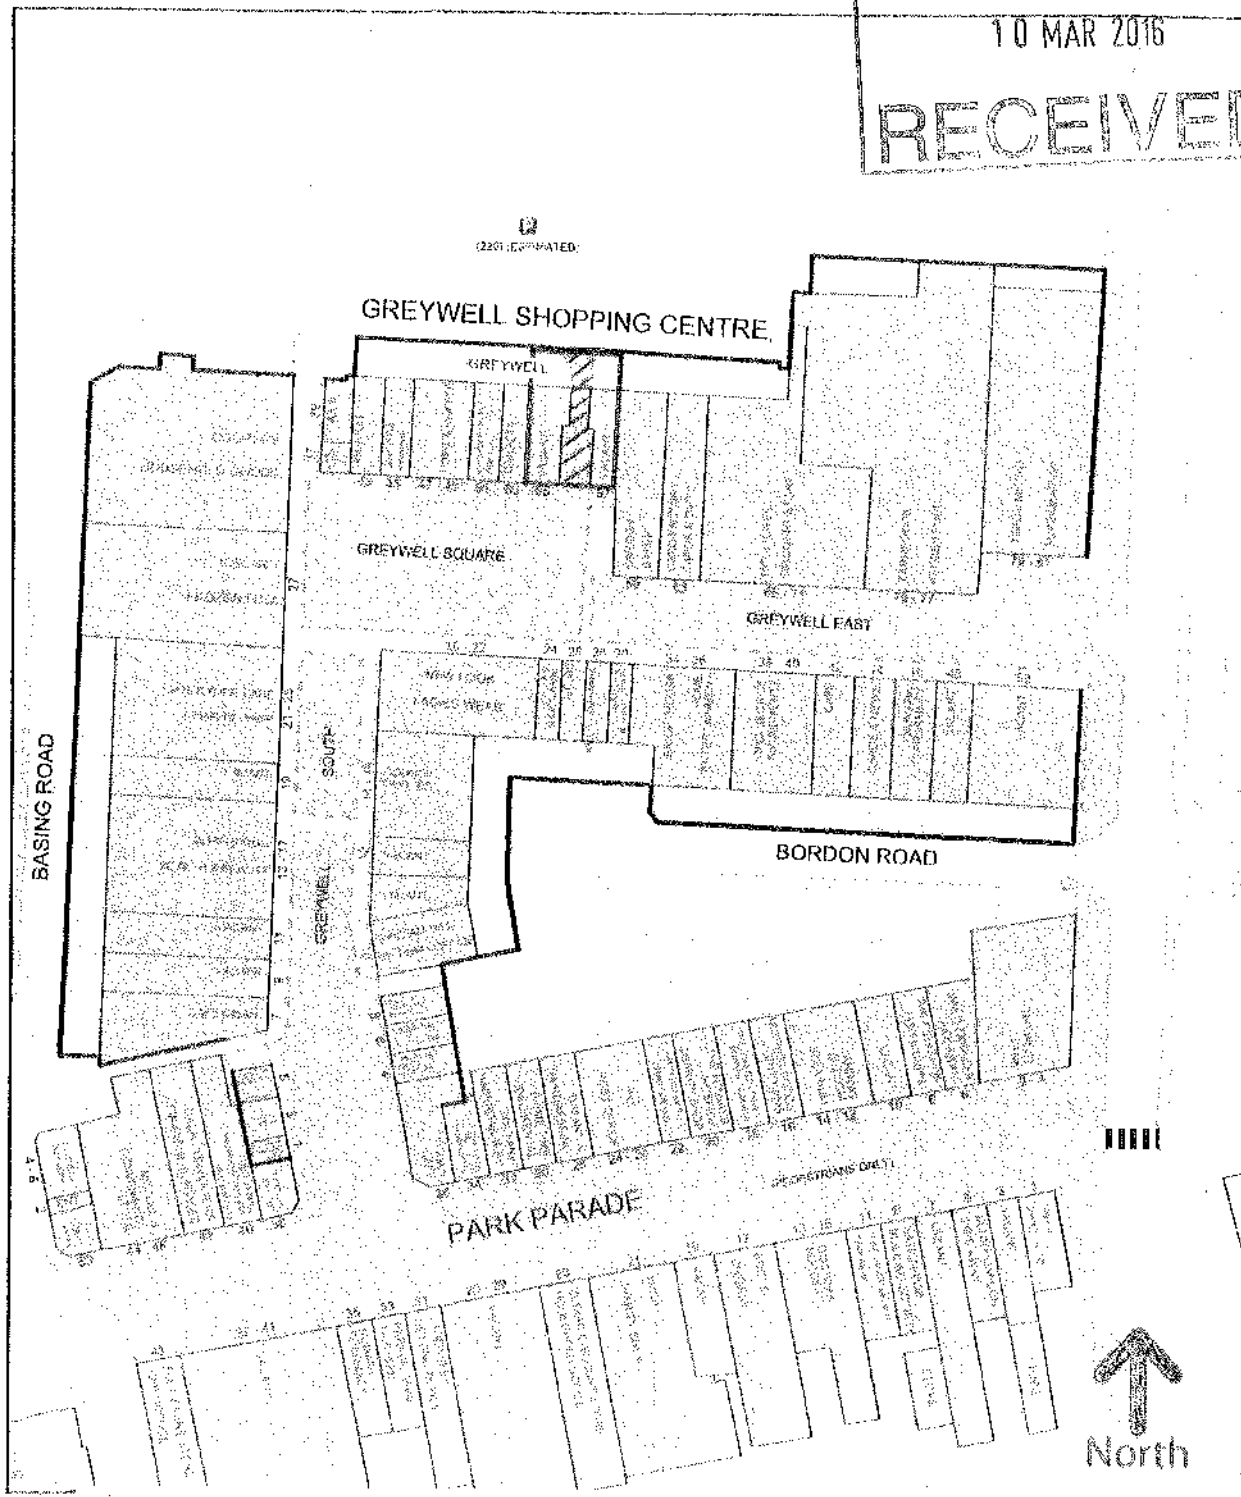

Key Scale: 1:1250 at A4
Highway to be stopped up



National Transport Casework Team
Department for Transport
Plan No: NATTRAN/SE/S247/2213

DRAFT

Signed by Authority of the
Secretary of State

on

Signature

DAVE CANDLISH
An Official in the
National Transport Case-work Team
Department for Transport

DEPARTMENT FOR TRANSPORT

TOWN AND COUNTRY PLANNING ACT 1990

The Secretary of State gives notice of the proposal to make an Order under section 247 of the above Act to authorise the stopping up of the whole of the unnamed highway which lies between Nos. 55 and 57 Greywell, Greywell Shopping Centre at Havant, in the Borough of Havant.

If made, the Order would authorise the stopping up only to enable development as permitted by Havant Borough Council, under reference APP/15/01296.

Copies of the draft Order and relevant plan will be available for inspection during normal opening hours at Havant Borough Council, Civic Centre Road, Havant, PO9 2AX in the 28 days commencing on 18 March 2016, and may be obtained, free of charge, from the address stated below quoting NATTRAN/SE/S247/2213.

Any person may object to the making of the proposed order by stating their reasons in writing to the Secretary of State at nationalcasework@dft.gsi.gov.uk or National Transport Casework Team, Tyneside House, Skinnerburn Road, Newcastle upon Tyne NE4 7AR, quoting the above reference. Objections should be received by midnight on **15 April 2016**. Any person submitting any correspondence is advised that your personal data and correspondence will be passed to the applicant/agent to be considered. If you do not wish your personal data to be forwarded, please state your reasons when submitting your correspondence.



G Patrick, Casework Manager

TOWN AND COUNTRY PLANNING ACT 1990

THE STOPPING UP OF HIGHWAY (SOUTH EAST) (NO.) ORDER 201

The Secretary of State makes this Order in exercise of powers under section 247 of the Town and Country Planning Act 1990 ("the Act").

1. The Secretary of State authorises the stopping up of the highway described in the Schedule to this Order and shown on the plan, in order to enable development to be carried out in accordance with the planning permission granted under Part III of the Act by Havant Borough Council, under reference APP/15/01296.

2. Where immediately before the date of this Order there is any apparatus of statutory undertakers under, in, on, over, along or across any highway authorised to be stopped up pursuant to this Order then, subject to section 261(4) of the Act, those undertakers shall have the same rights as respects that apparatus after that highway is stopped up as they had immediately beforehand.

3. In this Order

"the plan"

means the plan numbered NATTRAN/SE/S247/2213, marked "Highway at Havant in the Borough of Havant", signed by authority of the Secretary of State and deposited at the Department for Transport, Deposit Document Service, F Floor, Ashdown House, St Leonards-on-Sea, Hastings, East Sussex TN37 7GA.

4. This Order shall come into force on the date on which notice that it has been made is first published in accordance with section 252(10) of the Act, and may be cited as the Stopping Up of Highway (South East) (No.) Order 201 .

Signed by authority of
the Secretary of State
201

DAVE CANDLISH
An Official in the
National Transport Casework Team
Department for Transport

THE SCHEDULE

Description of highway to be stopped up


The highway to be stopped up is at Havant in the Borough of Havant, shown on the plan as the whole of the unnamed highway which lies between Nos. 55 and 57 Greywell which links the car parking area to Greywell Shopping Centre.

HIGHWAY AT HAVANT IN THE BOROUGH OF HAVANT

HAVANT BOROUGH COUNCIL

10 MAR 2016

RECEIVED

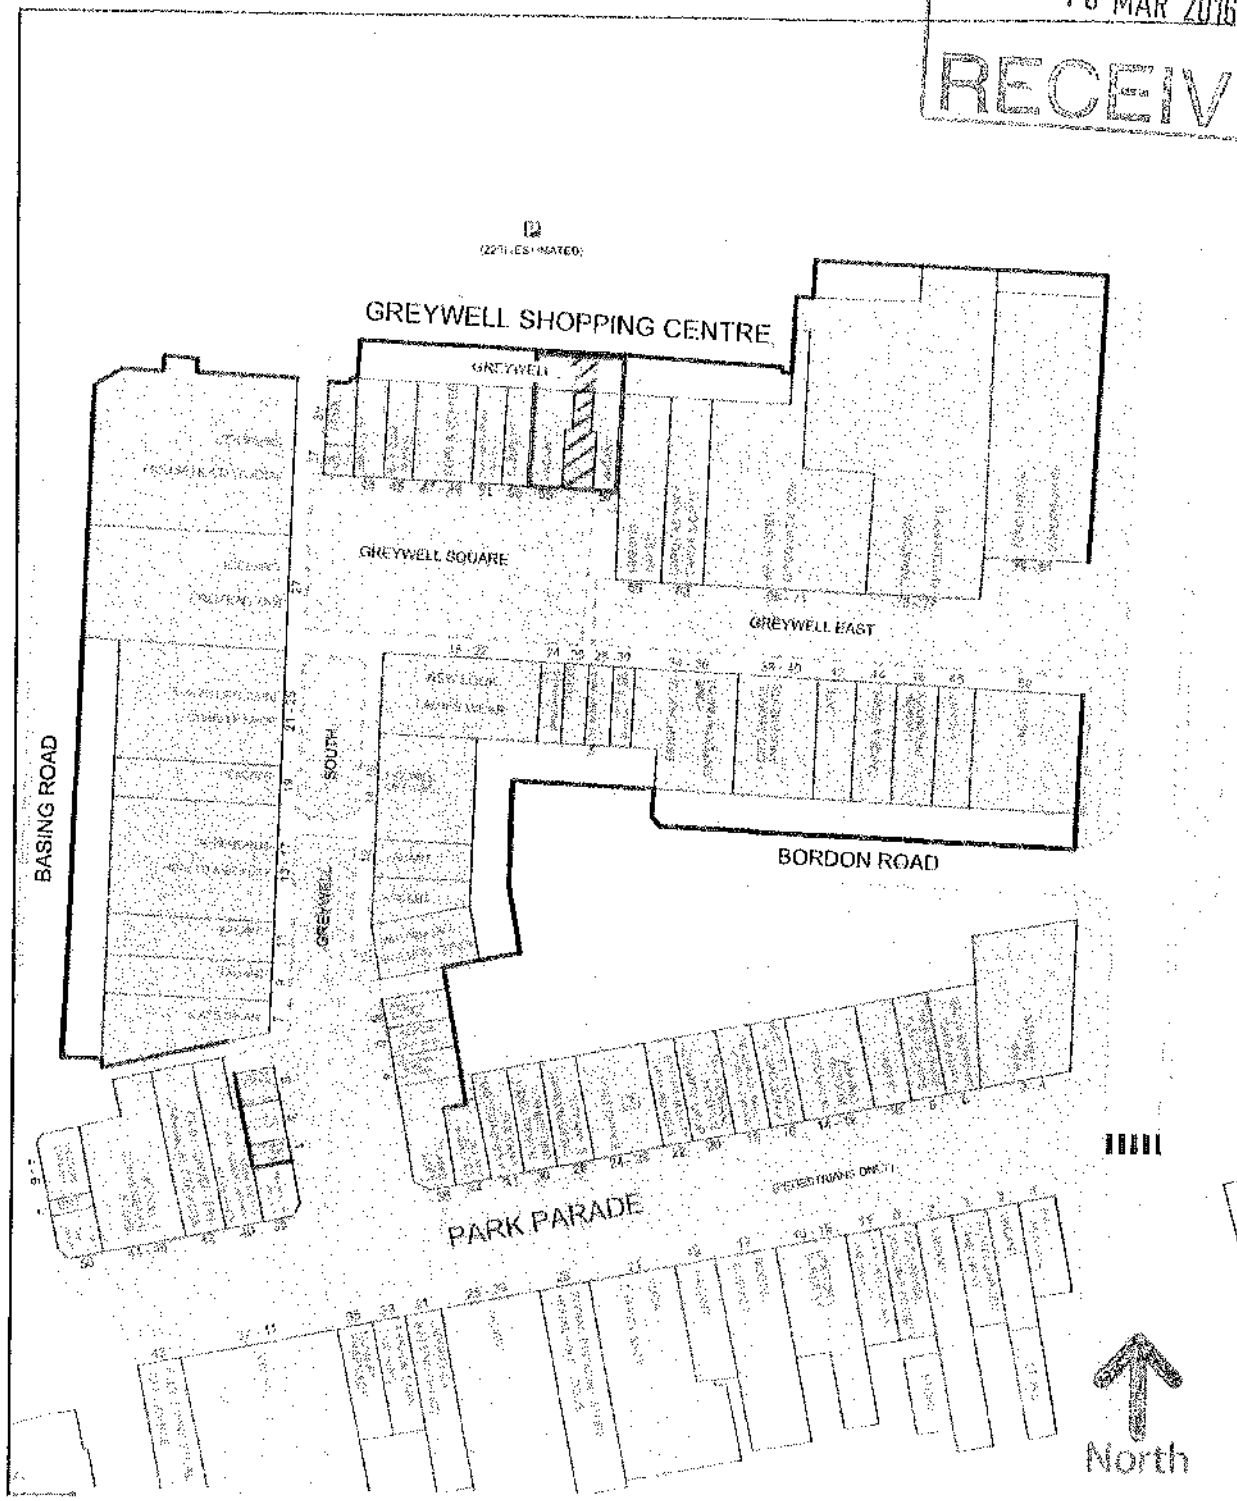

Key Scale 1:1250 at A4

Highway to be stopped up



National Transport Casework Team

Department for Transport

Plan No: NATTRAN/SE/S247/2213

DRAFT

Signed by Authority of the Secretary of State

on

Signature

DAVE CANDLISH
An Official in the
National Transport Casework Team
Department for Transport