


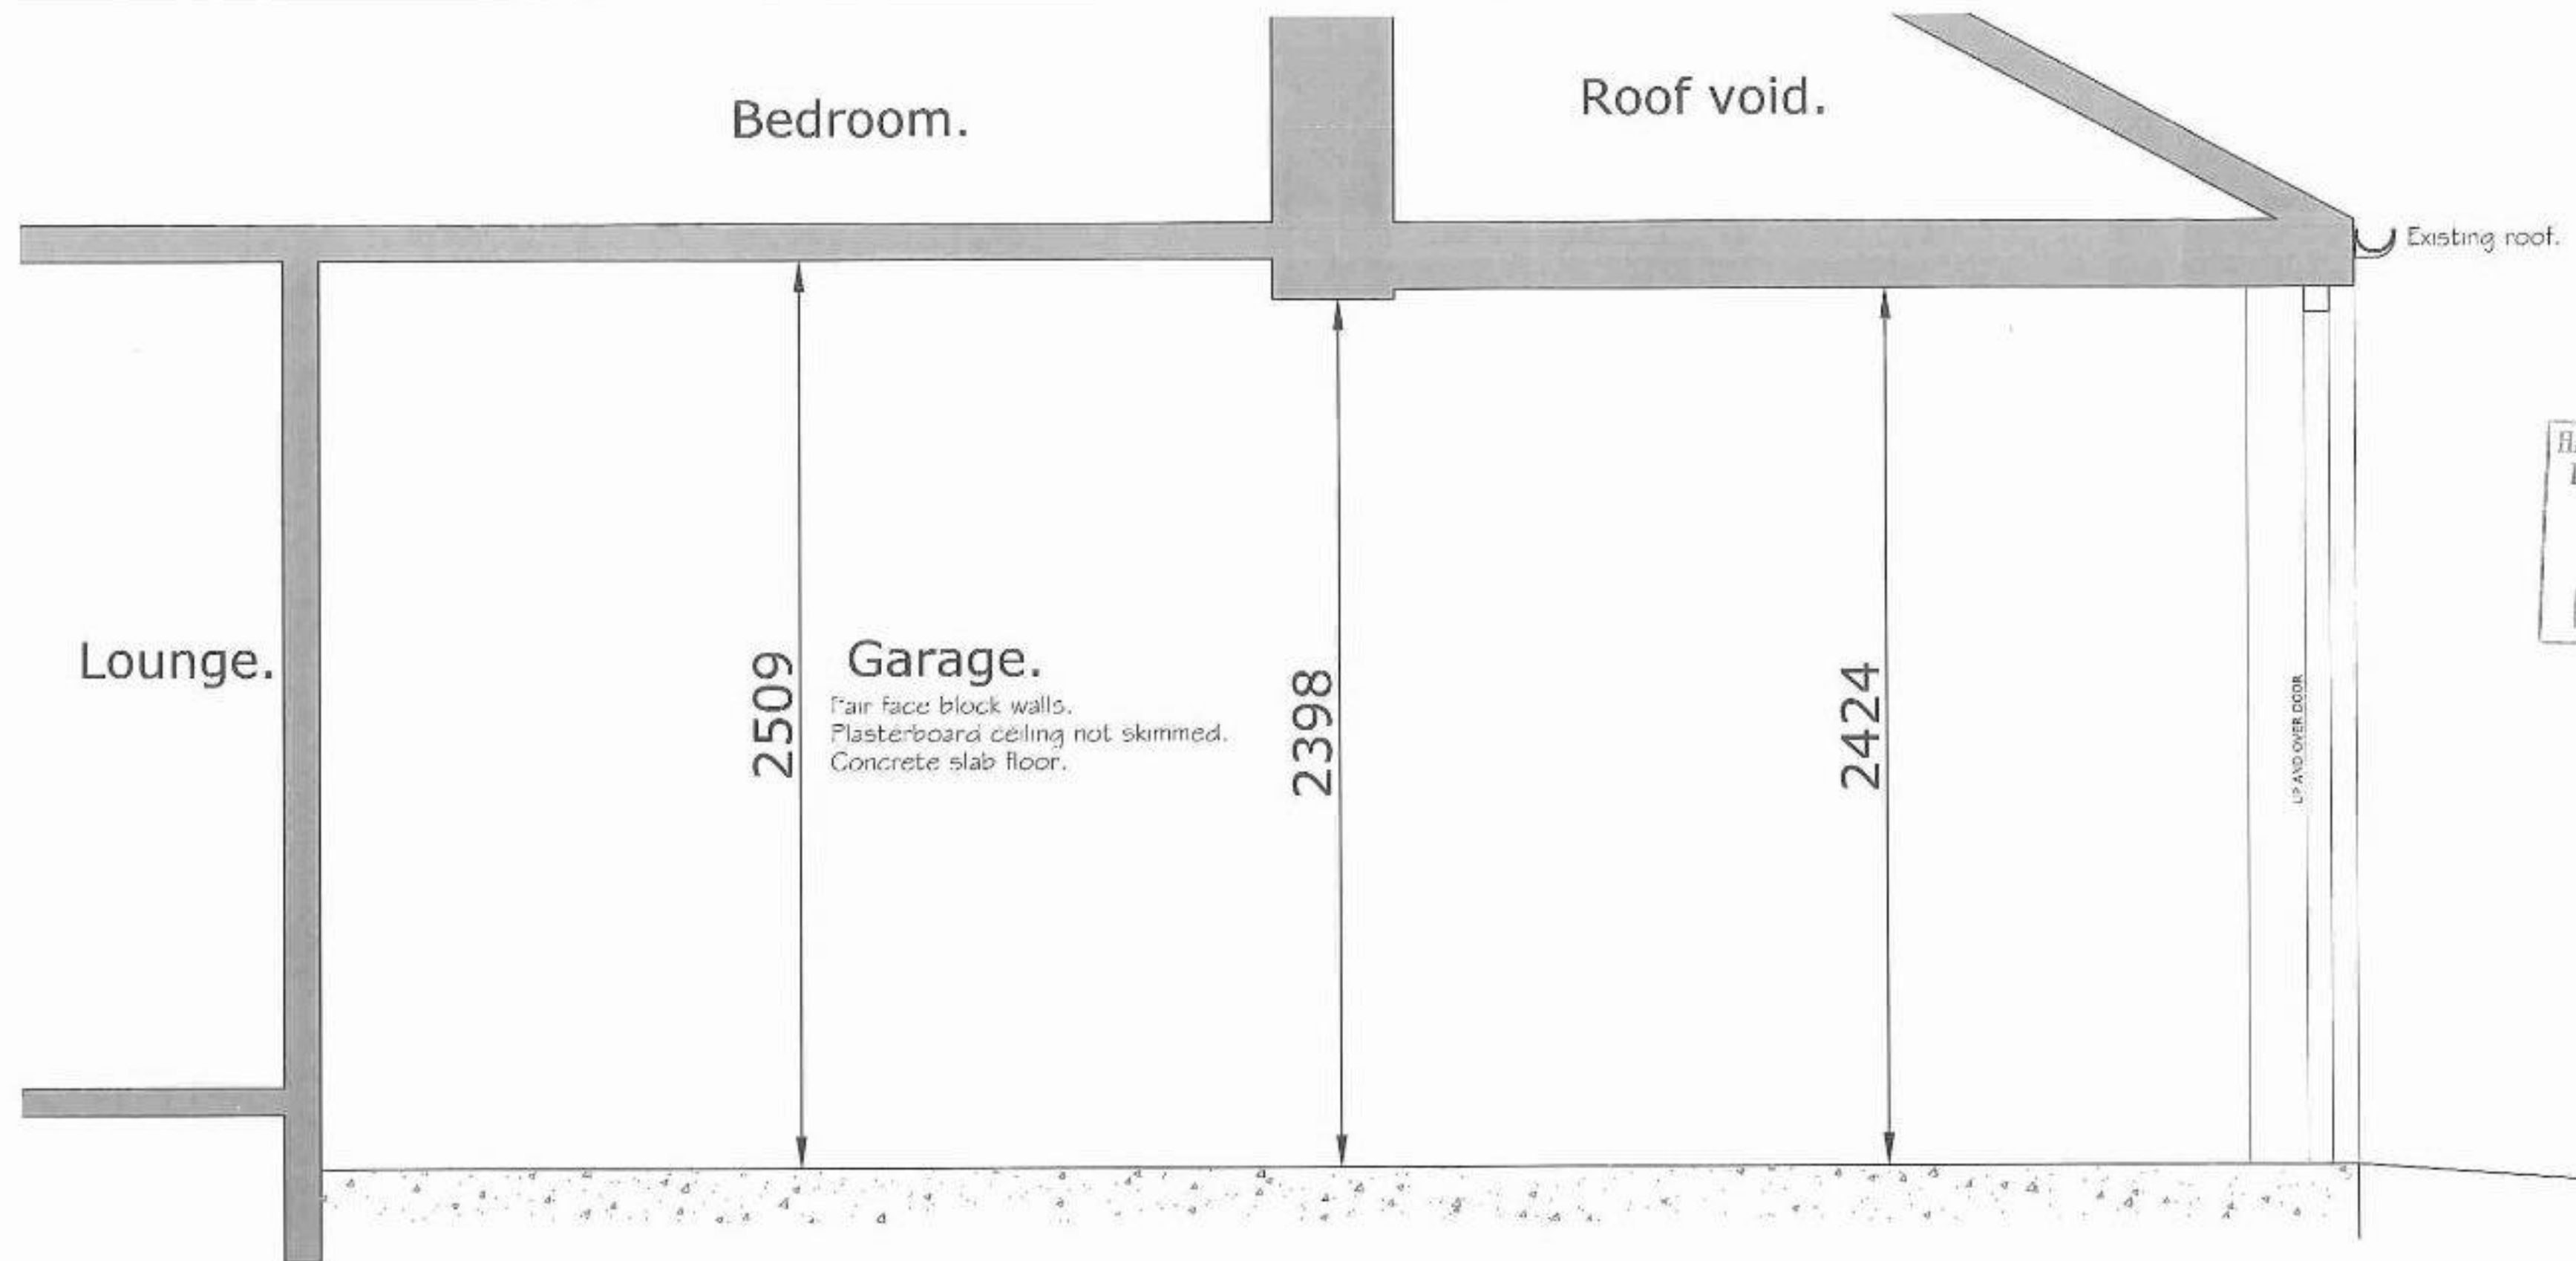

HAVANT BOROUGH COUNCIL
DEVELOPMENT CONTROL
02 MAY 2018
RECEIVED

Section A-A.

Job Title [REDACTED] Sharp, 6, Wisteria Gardens, Havant, PO9 2FJ.	Scale 1:50	Date April '18
Drawing Title Section A-A.	Drawn R.K.	Checked --
Millbrook HEALTHCARE Millenium House, 2A Sunrise Business Park, Higher Shaftesbury Road, Blandford, Dorset, DT11 8ST Tel: 03330 030 010.	Drawing No. 004	Rev.