



Department of Planning and
Development
Havant Borough Council
Public Service Plaza
Civic Centre Road
Havant
Hampshire
PO9 2AX

Developer Services
Southern Water
Sparrowgrove House
Sparrowgrove
Otterbourne
Hampshire
SO21 2SW

Tel: 0330 303 0119

Email: developerservices@southernwater.co.uk

Your Ref
APP/16/00041

Our Ref
PLAN-012580

Date
08/02/2016

Dear Sir

Proposal: Variation of Condition 3 of Planning Permission APP/14/00975 for changes to the rear car park area and cycle and refuse stores.
Site: Former site of Mcdonalds Restaurant, 314-318 London Road, Waterloooville, PO7 7DU.
APP/16/00041

Thank you for your letter of 18/01/2016.

Southern Water have no comments to make in respect of the Variation of Condition 3 submitted by the applicant. The comments in our original response remain valid.

The proposed development would lie within a Source Protection Zone as defined under the Environment Agency's Groundwater Protection Policy. Southern Water will rely on your consultations with the Environment Agency to ensure the protection of the public water supply source.

Yours sincerely


Developer Services 

HAVANT BOROUGH
COUNCIL

- 9 FEB 2016

SOUTHERN WATER

RECEIVED

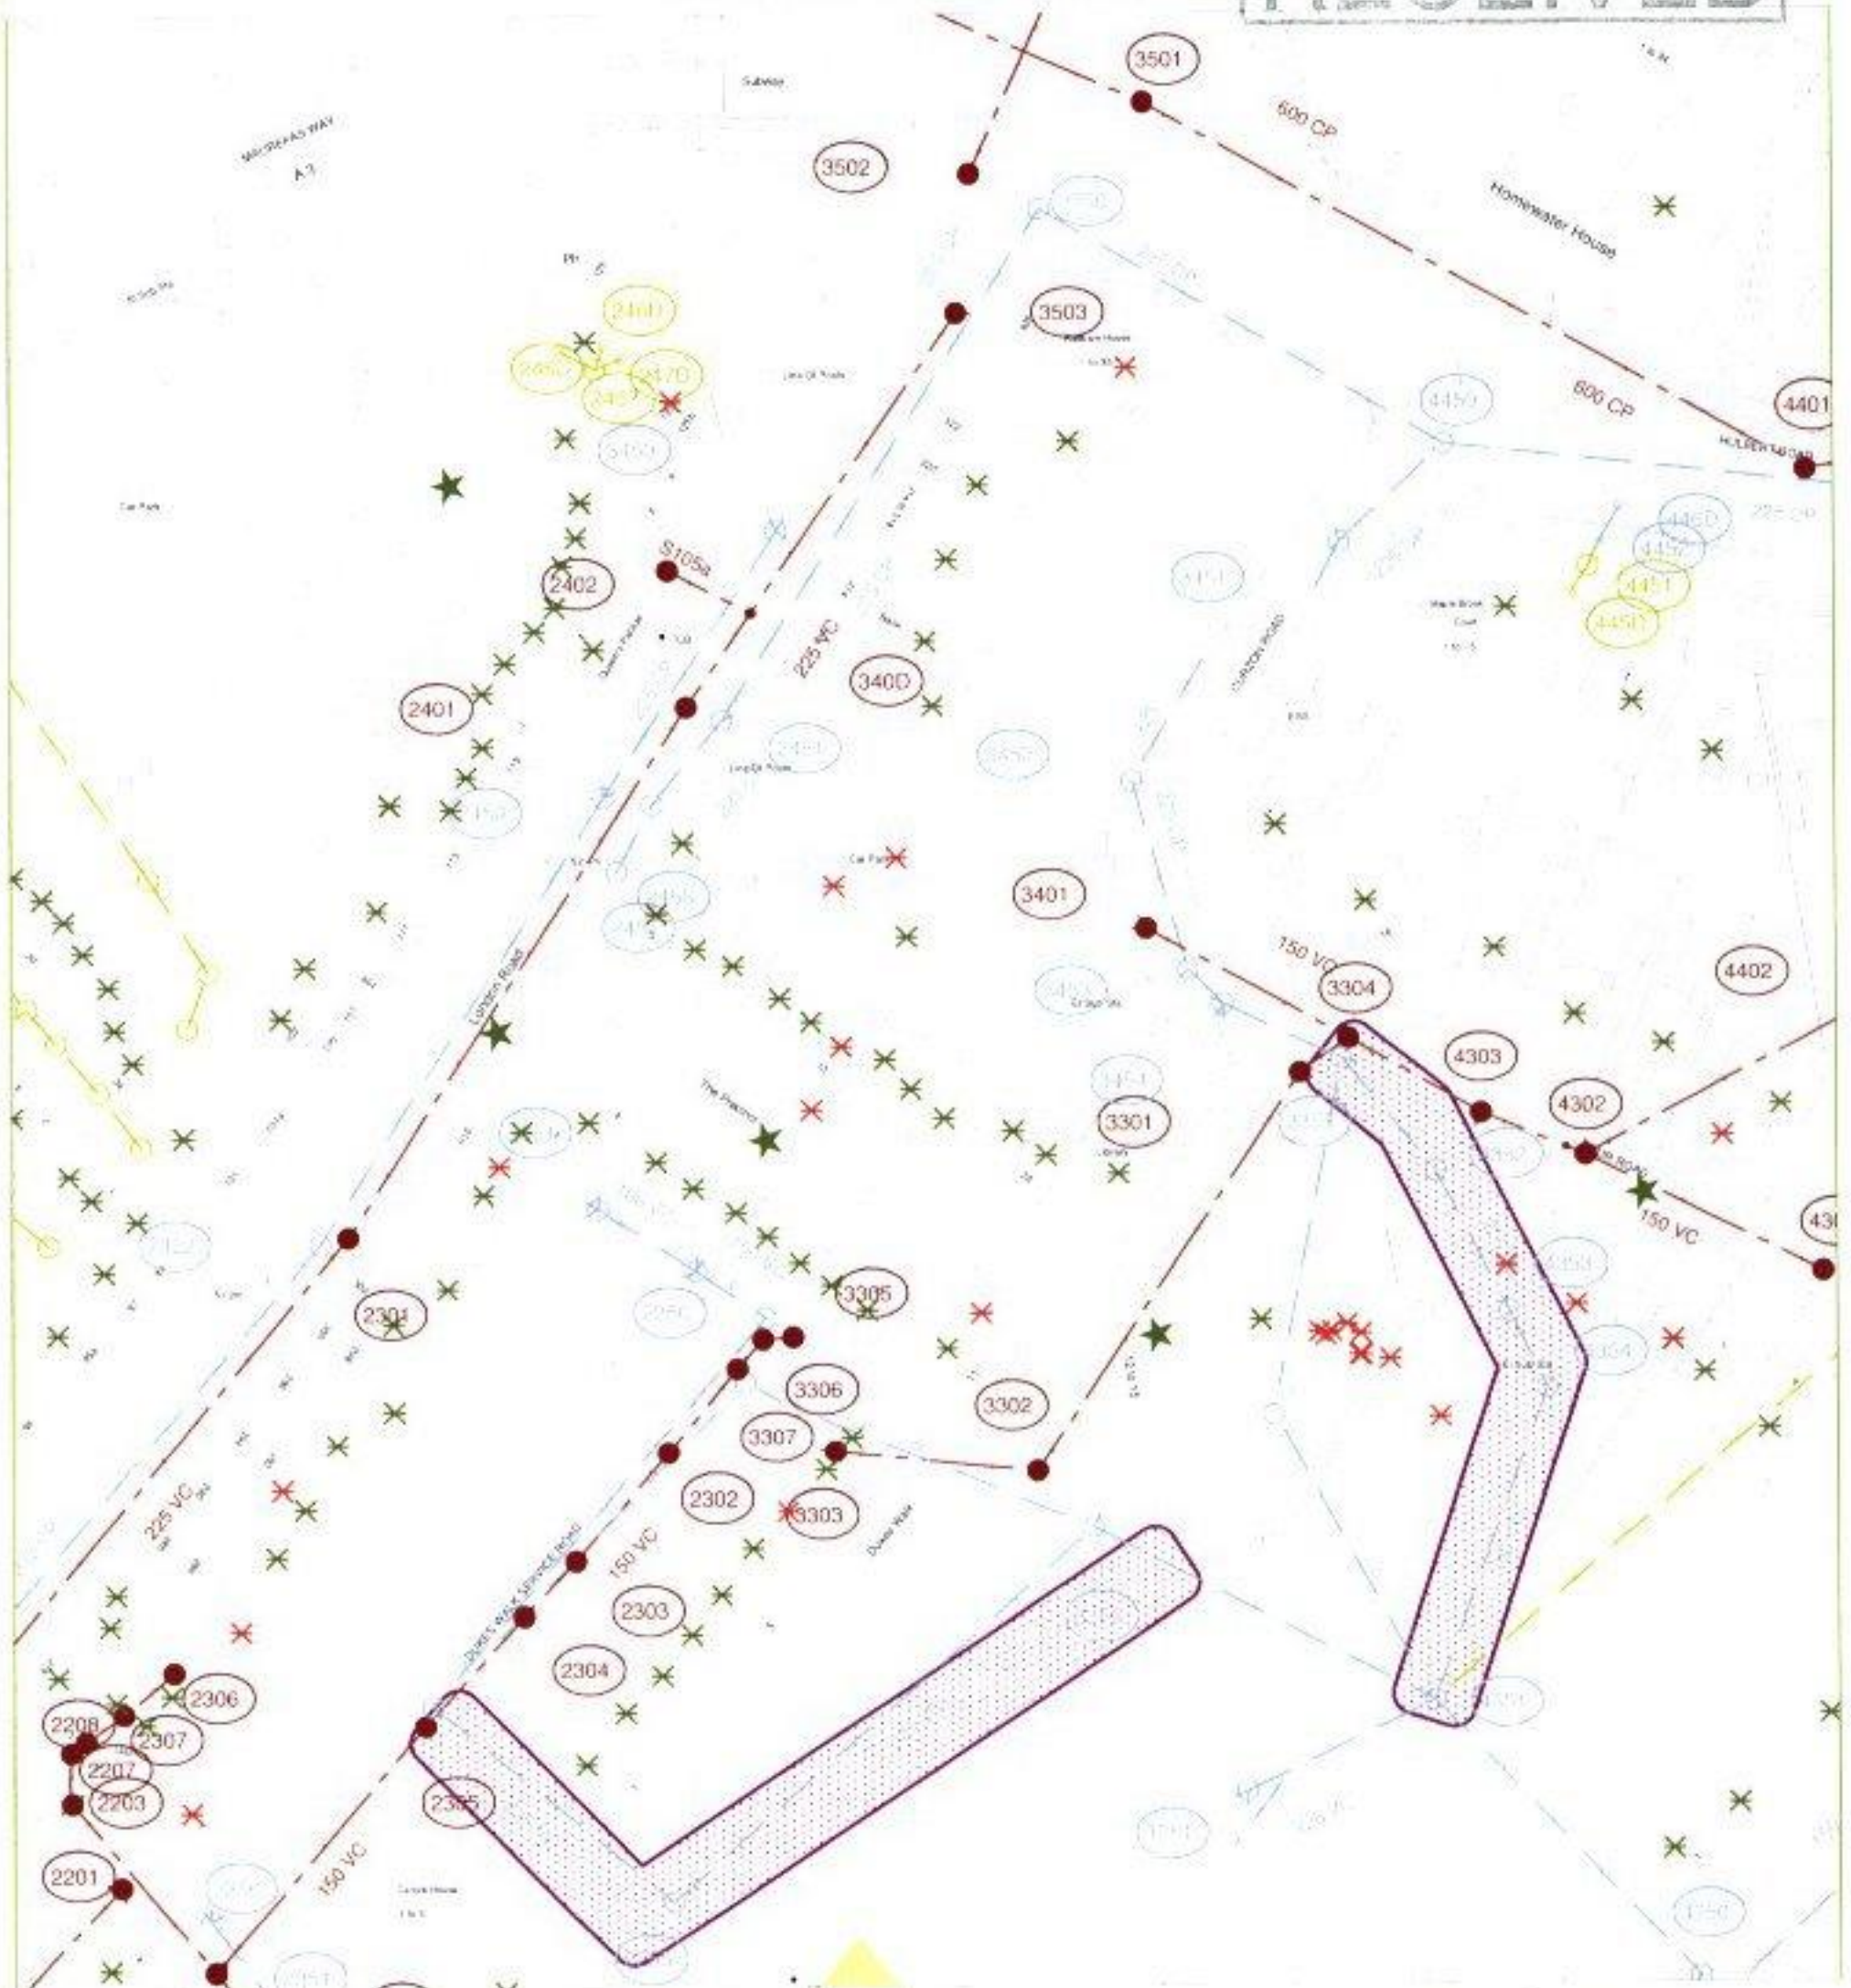

The positions of pipes shown on this plan are believed to be correct, but Southern Water Services Ltd accept no responsibility in the event of inaccuracy. The actual positions should be determined on site.

Based upon Ordnance Survey Digital Data with the permission of the controller of H.M.S.O. Crown Copyright Reserved Licence No. WI/298530

O.S. REF: SU6809SW

Scale: 1:1250

N

Printed By: banuh

Date: 2-2-2016

 Southern
Water