



Department of Planning and
Development
Havant Borough Council
Public Service Plaza
Civic Centre Road
Havant
Hampshire
PO9 2AX

Developer Services
Southern Water
Sparrowgrove House
Sparrowgrove
Otterbourne
Hampshire
SO21 2SW

Tel: 0330 303 0119

Email: developerservices@southernwater.co.uk

Your Ref

APP/16/00122

Our Ref

PLAN-013214

Date

09/03/2016

Dear Sir

Proposal: Demolition of existing entrance and construction of 3 storey side extension to house new staircase. Installation of bi-fold doors to replace existing windows to first and second floor.
Site: 56 Bracklesham Road, Hayling Island, PO11 9SJ.
APP/16/00122.

Thank you for your letter of 04/03/2016.

Southern Water requires a formal application for any new connection to the public foul and surface water sewer to be made by the applicant or developer.

We request that should this application receive planning approval, the following informative is attached to the consent:

"A formal application for connection to the public sewerage system is required in order to service this development, Please contact Southern Water, Sparrowgrove House, Sparrowgrove, Otterbourne, Hampshire SO21 2SW (Tel: 0330 303 0119) or www.southernwater.co.uk".

Please find attached a plan of the sewer records showing the approximate position of a public surface water sewer within the site.

Please note:

- No development or new tree planting should be located within 3 metres either side of the centreline of the public sewer and all existing infrastructure should be protected during the course of construction works.
- No new soakaways should be located within 5 metres of a public sewer.

It is the responsibility of the developer to make suitable provision for the disposal of surface water. Part H3 of the Building Regulations prioritises the means of surface water disposal in the order

a Adequate soakaway or infiltration system

b Water course

c Where neither of the above is practicable sewer

Southern Water supports this stance and seeks through appropriate Planning Conditions to ensure that appropriate means of surface water disposal are proposed for each development.

Due to changes in legislation that came in to force on 1st October 2011 regarding the future ownership of sewers it is possible that a sewer now deemed to be public could be crossing the above property. Therefore, should any sewer be found during construction works, an investigation of the sewer will be required to ascertain its condition, the number of properties served, and potential means of access before any further works commence on site. The applicant is advised to discuss the matter further with Southern Water, Sparrowgrove House, Sparrowgrove, Otterbourne, Hampshire SO21 2SW (Tel: 0330 303 0119) or www.southernwater.co.uk.

Yours sincerely

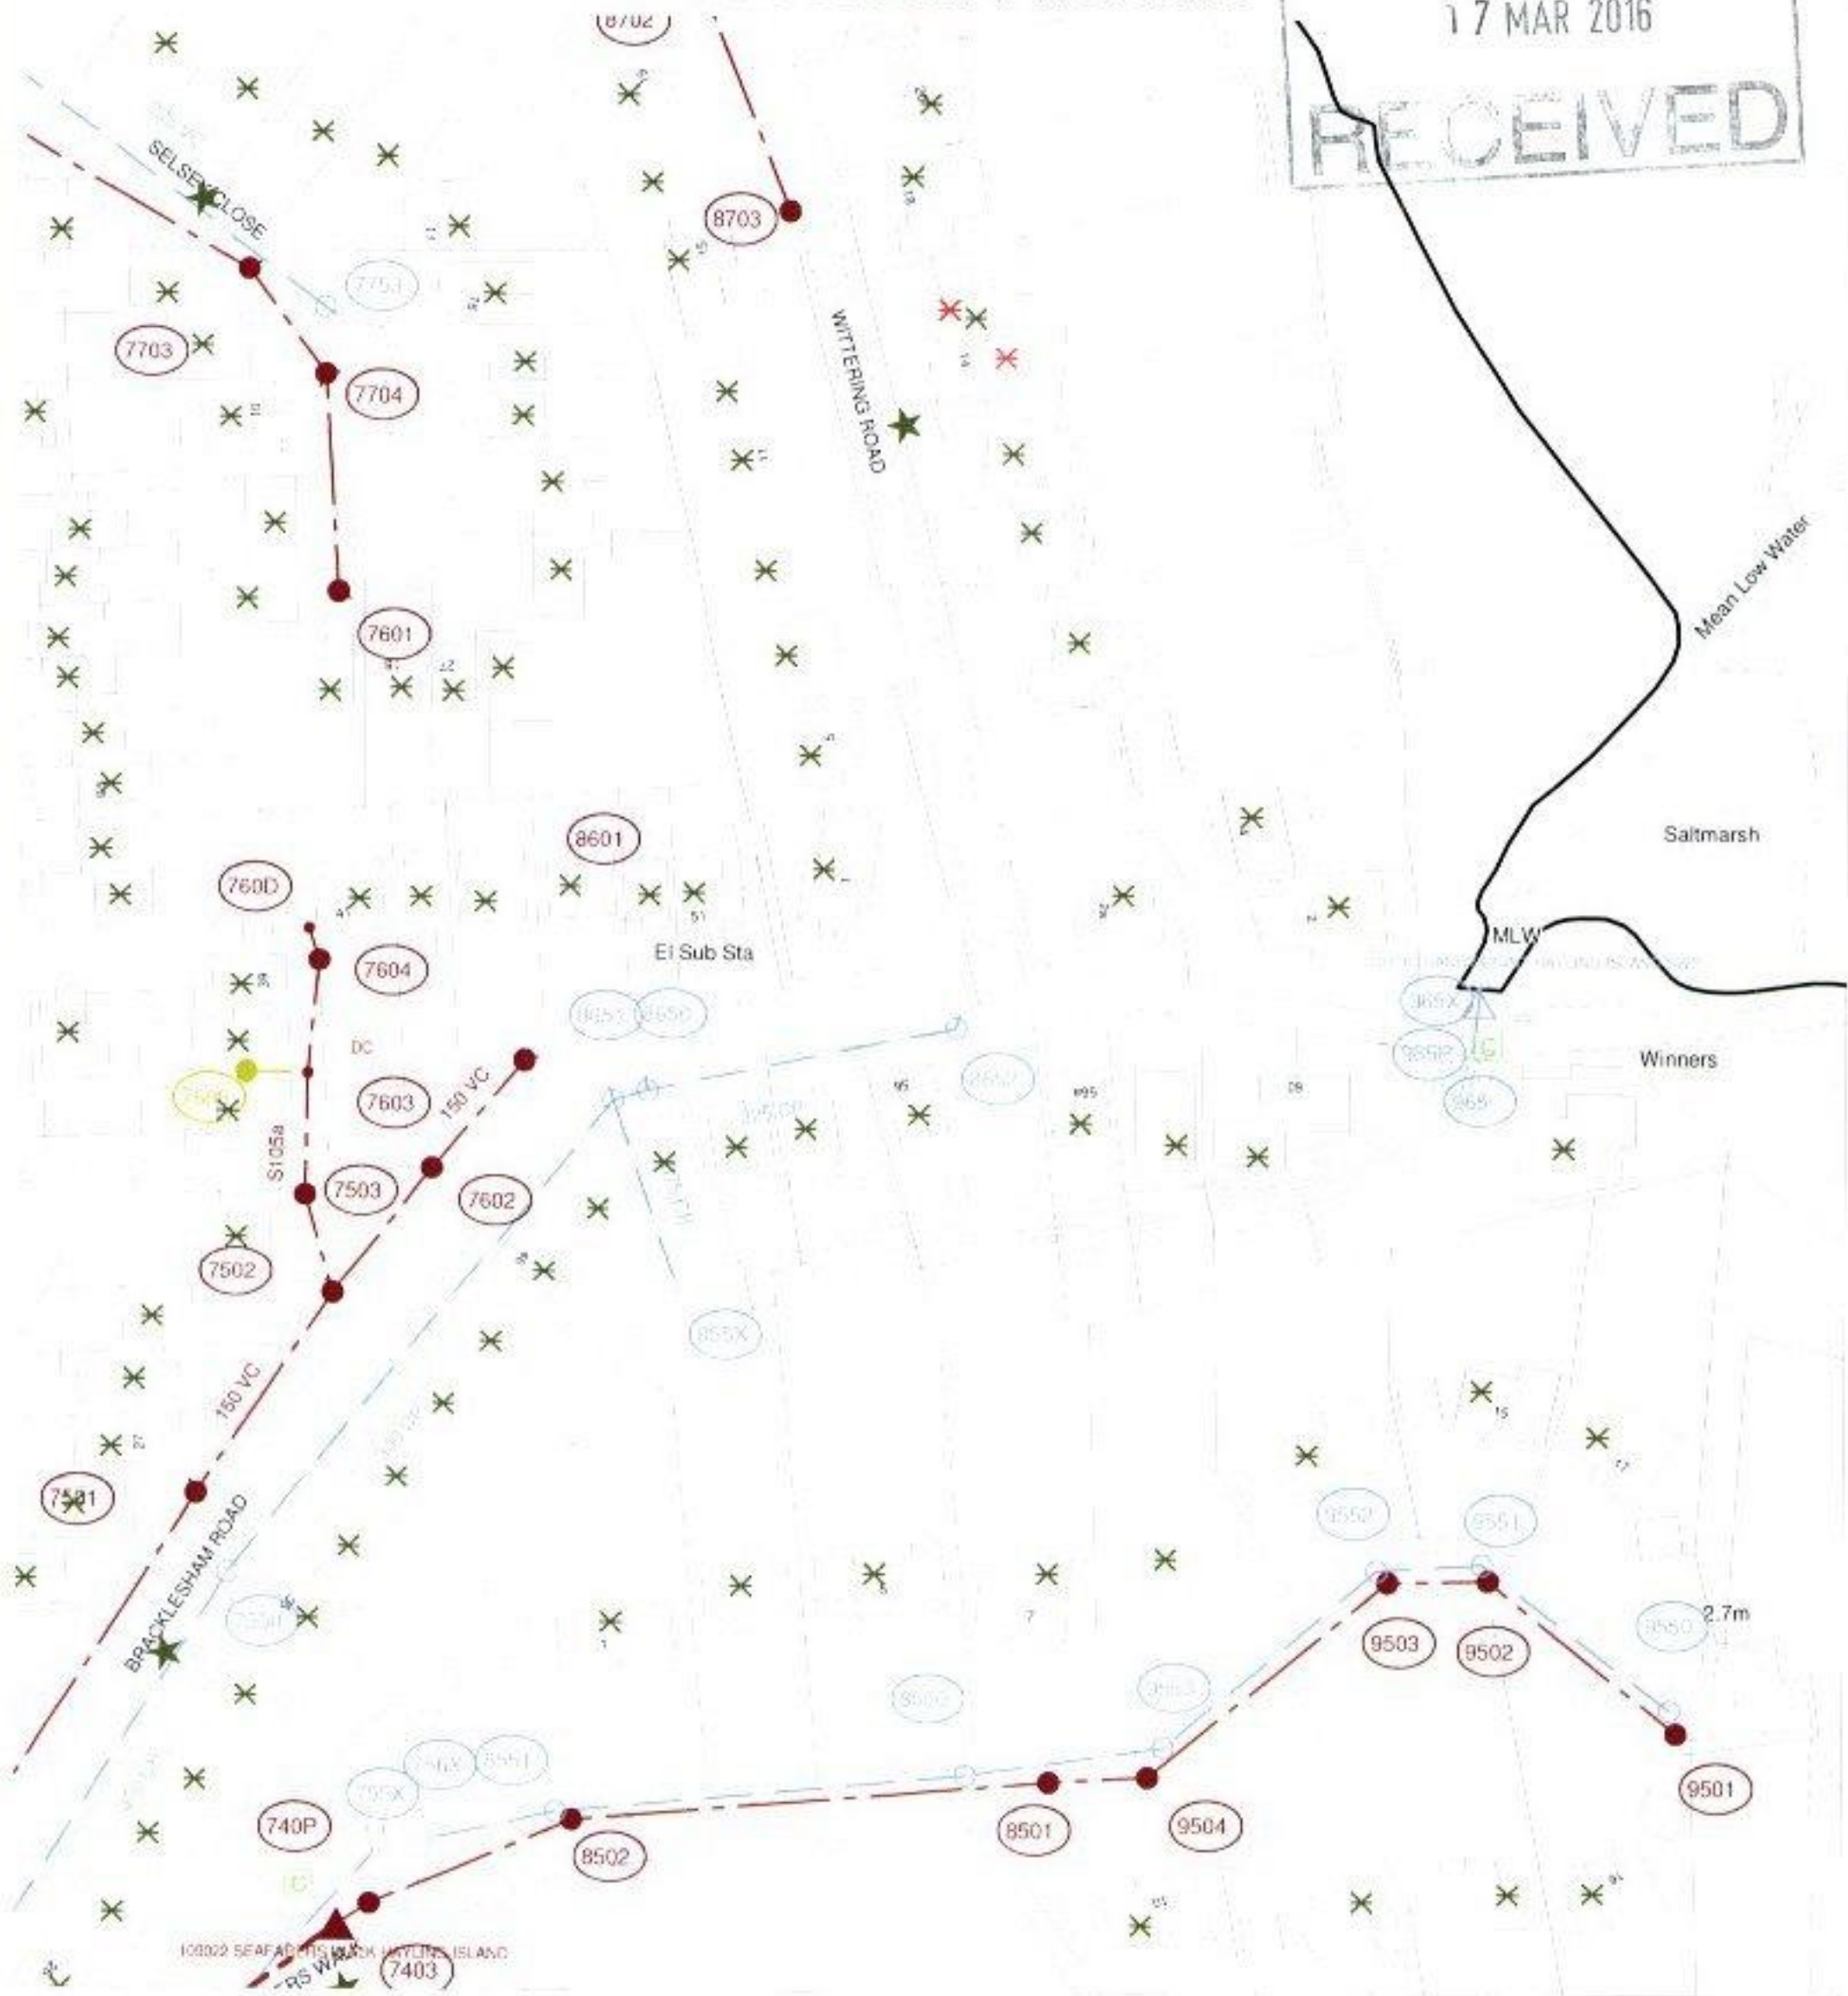

Developer Services

SOUTHERN WATER

HAVANT BOROUGH COUNCIL

17 MAR 2016

RECEIVED



The positions of pipes shown on this plan are believed to be correct, but Southern Water Services Ltd accept no responsibility in the event of inaccuracy. The actual positions should be determined on site.

Based upon Ordnance Survey Digital Data with the permission of the controller of H.M.S.O. Crown Copyright Reserved Licence No. WI/2985/10

O.S. REF: SZ7498NE

Scale: 1:1250

Screen Print

WARNING: BAC pipes are constructed of Bonded Asbestos Cement

WARNING: Unknown (UNK) materials may include Bonded Asbestos Cement



Printed By: jayarar

Date: 9-3-2016

Southern Water MapGuide Browser

Requested By: