


REF Attention APP/16/00837 Attn Mrs R McMurphy


PROPOSED HOUSE TO REPLACE ECO BUNGALOW FOR LAND TO THE REAR OF 136 STAKES HILL ROAD.

ALL FIRST FLOOR WINDOWS HAVE OBSCURED GLASS FITTED
THE HOUSE IS LOWERED INTO THE GROUND BY 1.5m MAKING IT NO HIGHER THAN NOW.
SHOULD YOU HAVE ANY QUERIES PLEASE RING ME. [REDACTED]

Applicant's Statement

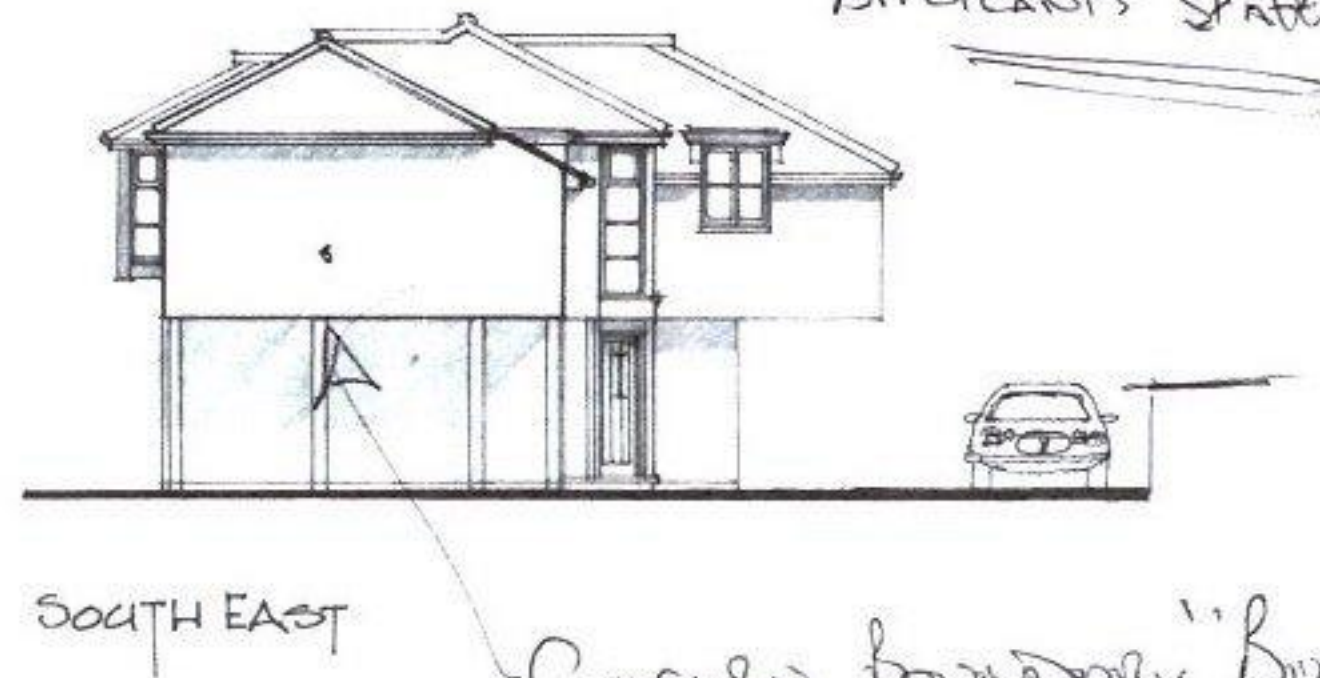


Concern boundary "Bore
Covered" Overlooking!
Concern Reduced CofE
effect on boundary fence!

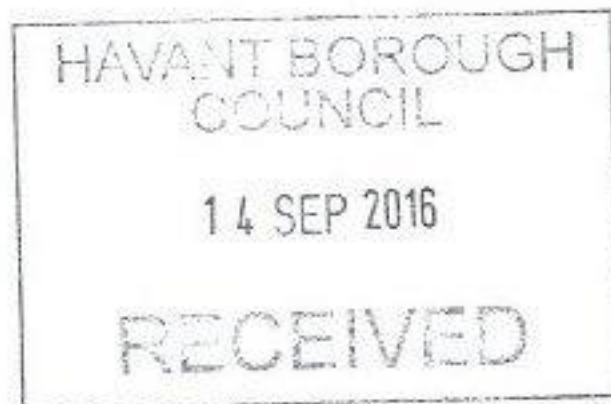


J. Gine. 43 Elizabeth Rd, Waterhouseville
PO7 7LZ.


Ref Application APP/16/00837 A/N MRS R. McMurtry

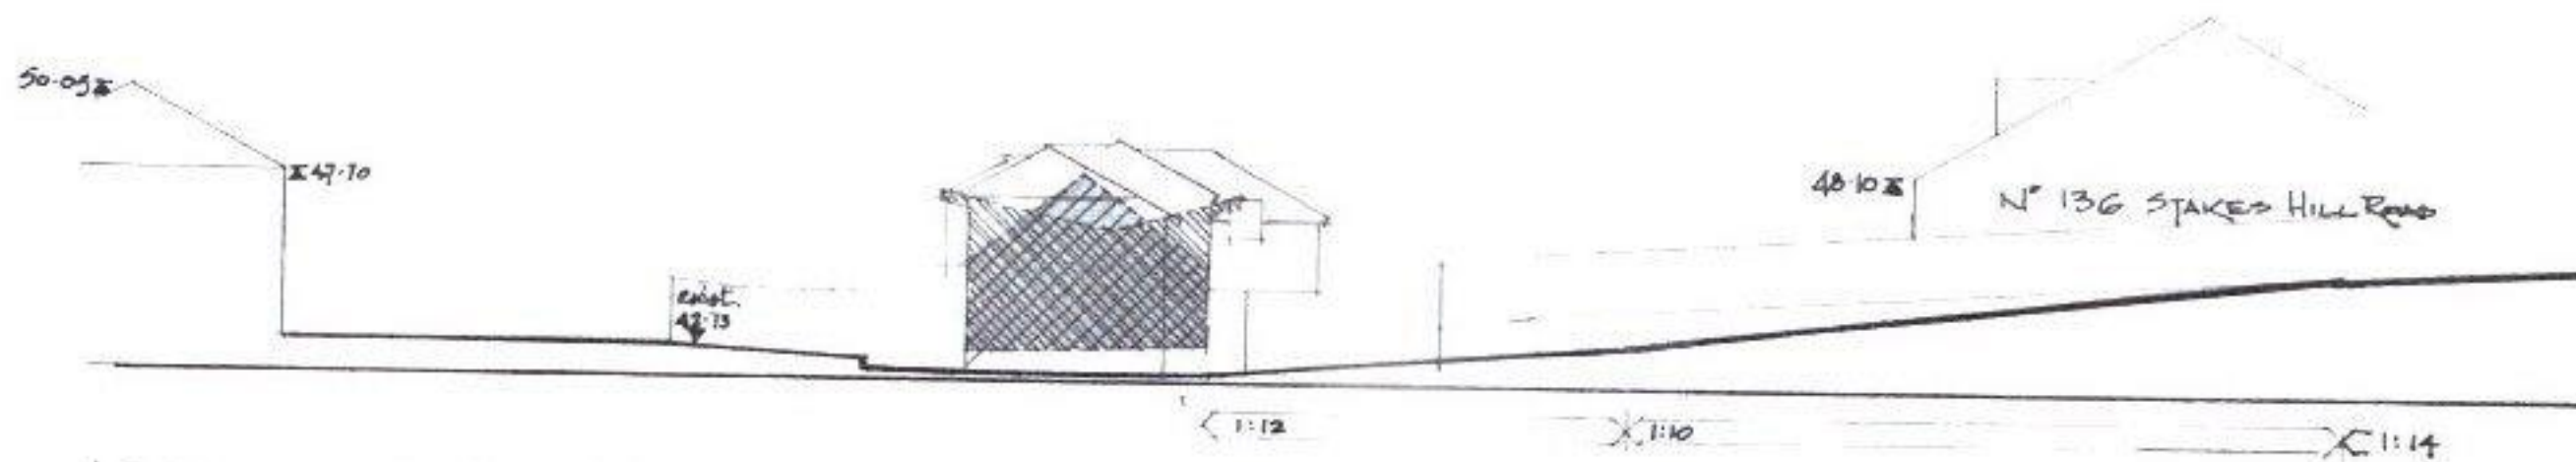


LONGITUDINAL SECTION.

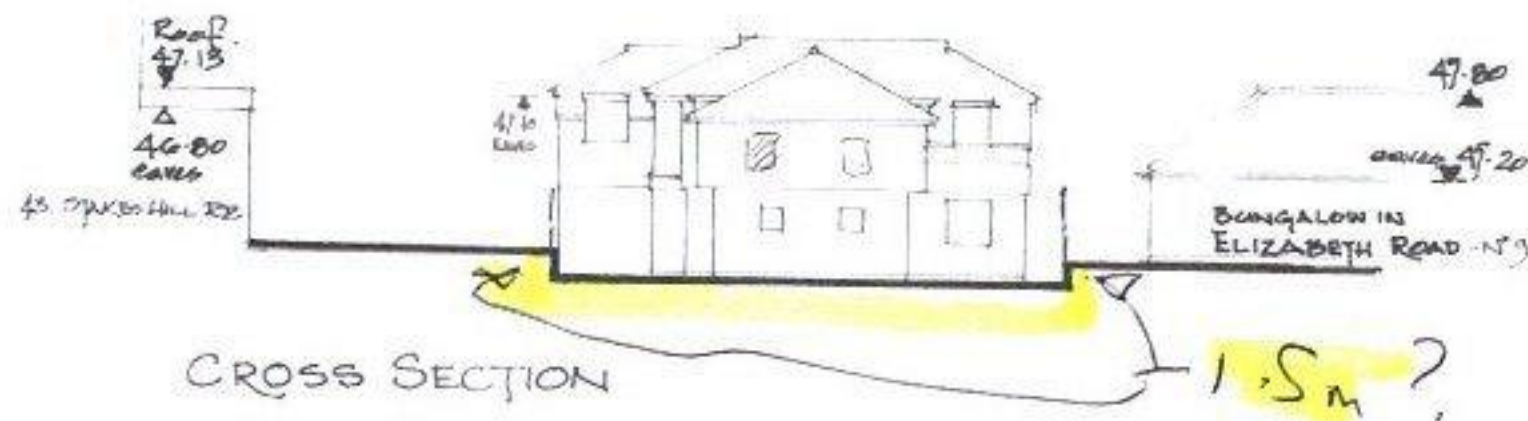

CROSS SECTION

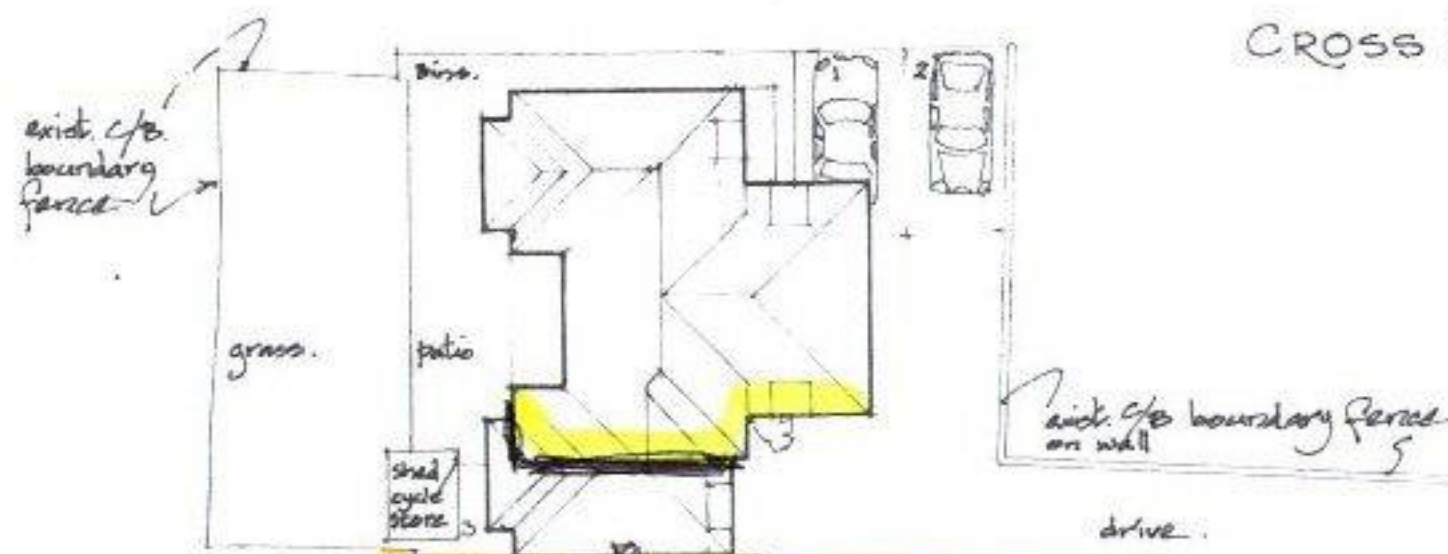

SITE PLAN

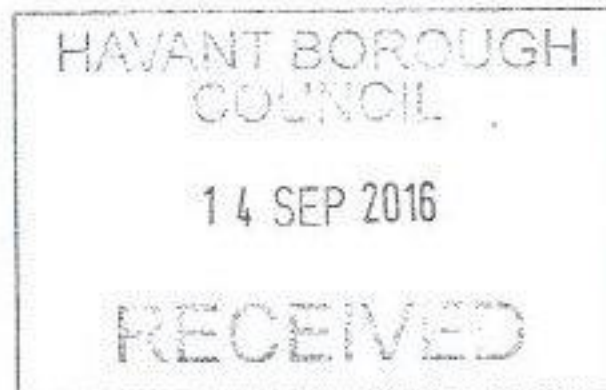

Concern boundary bulk, overlooking and effect reduced ground by 1.5m on boundary fence!!