

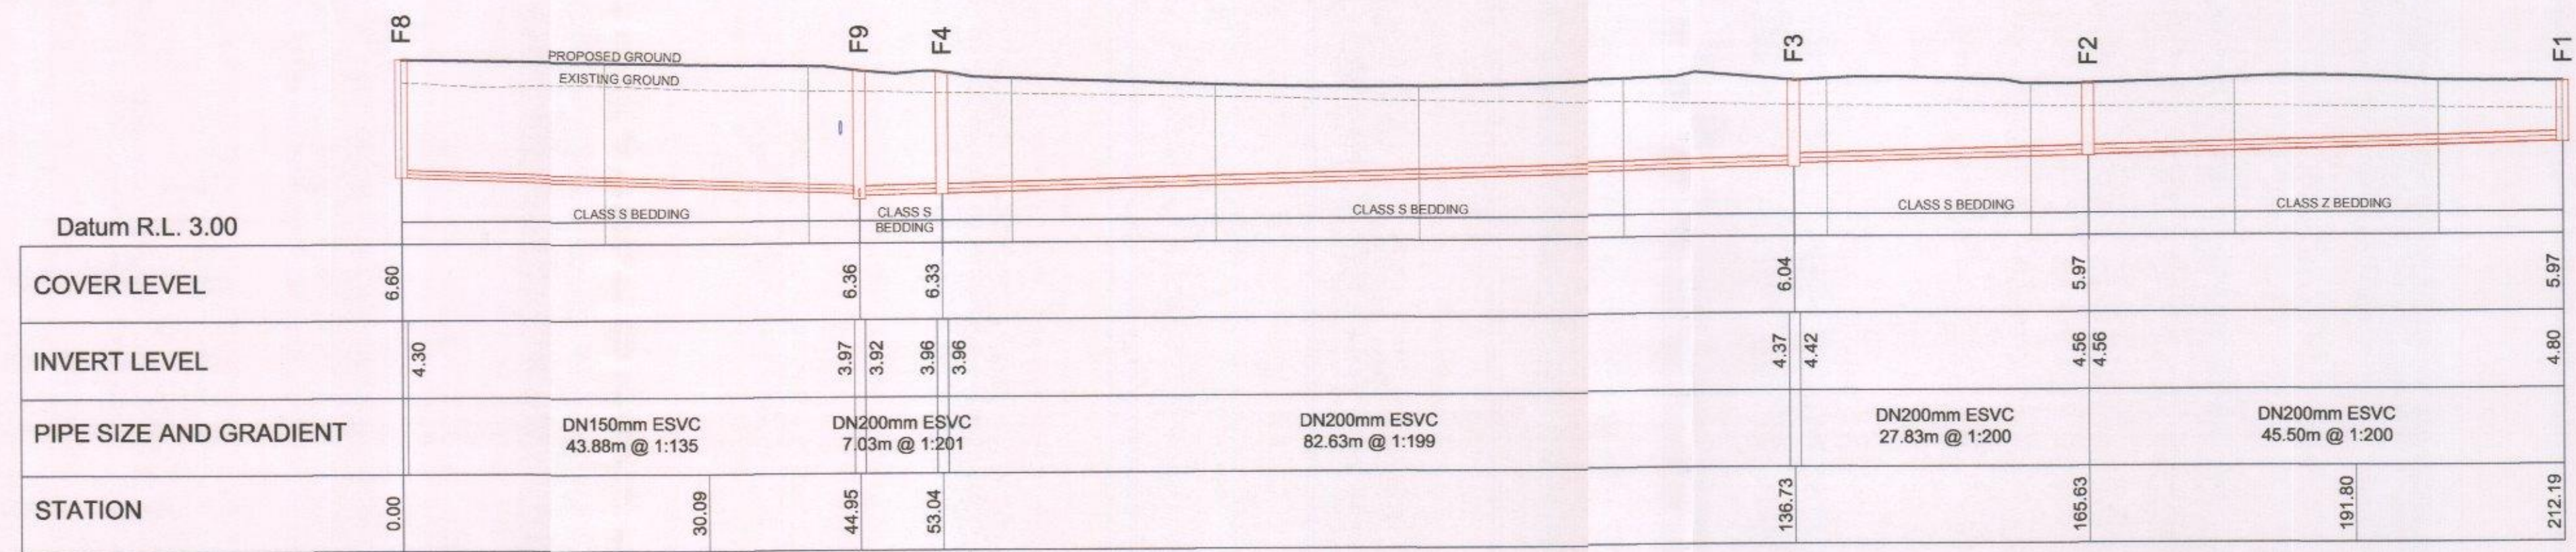
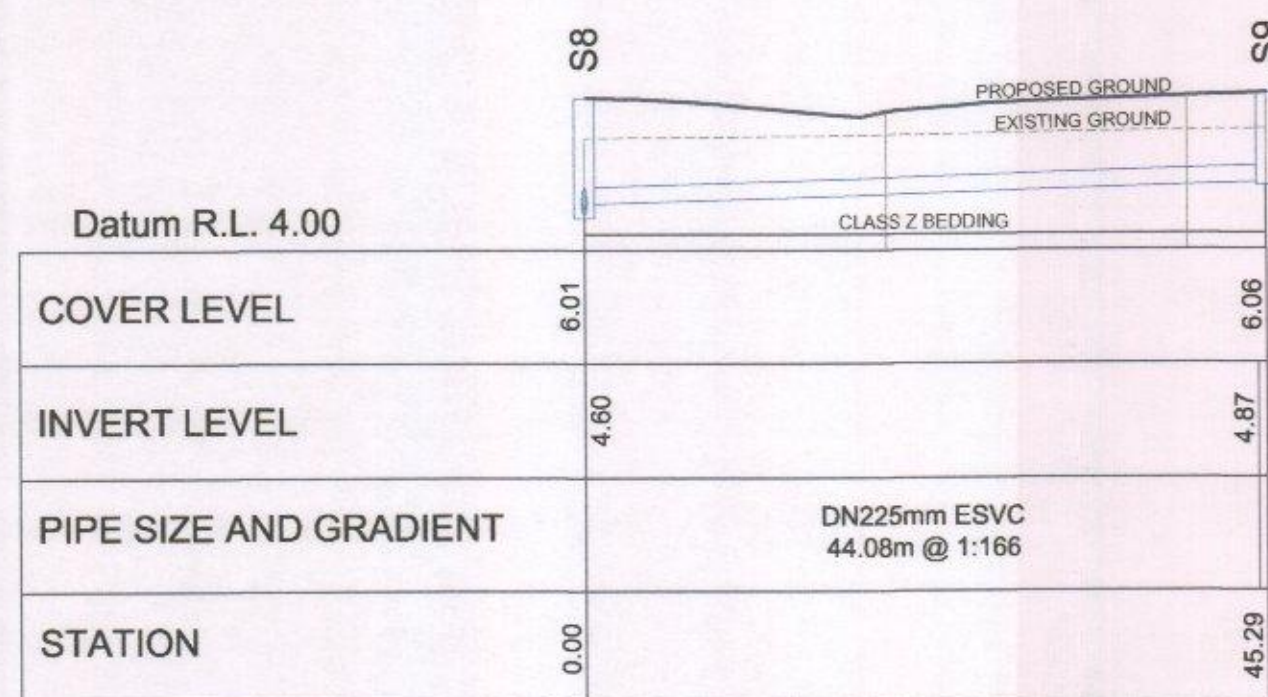
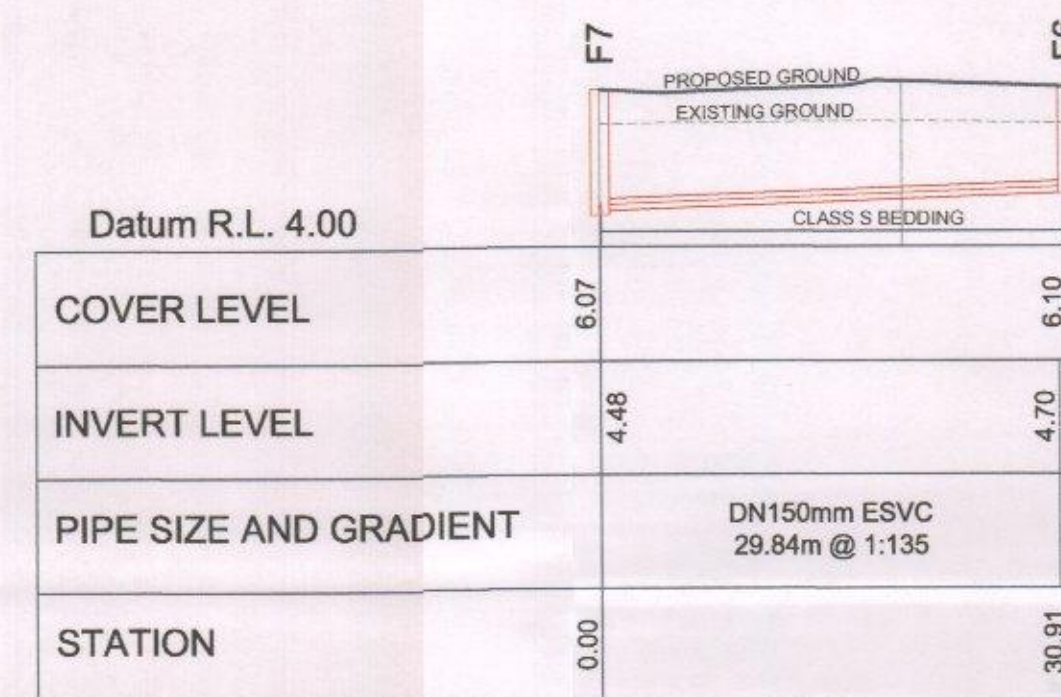
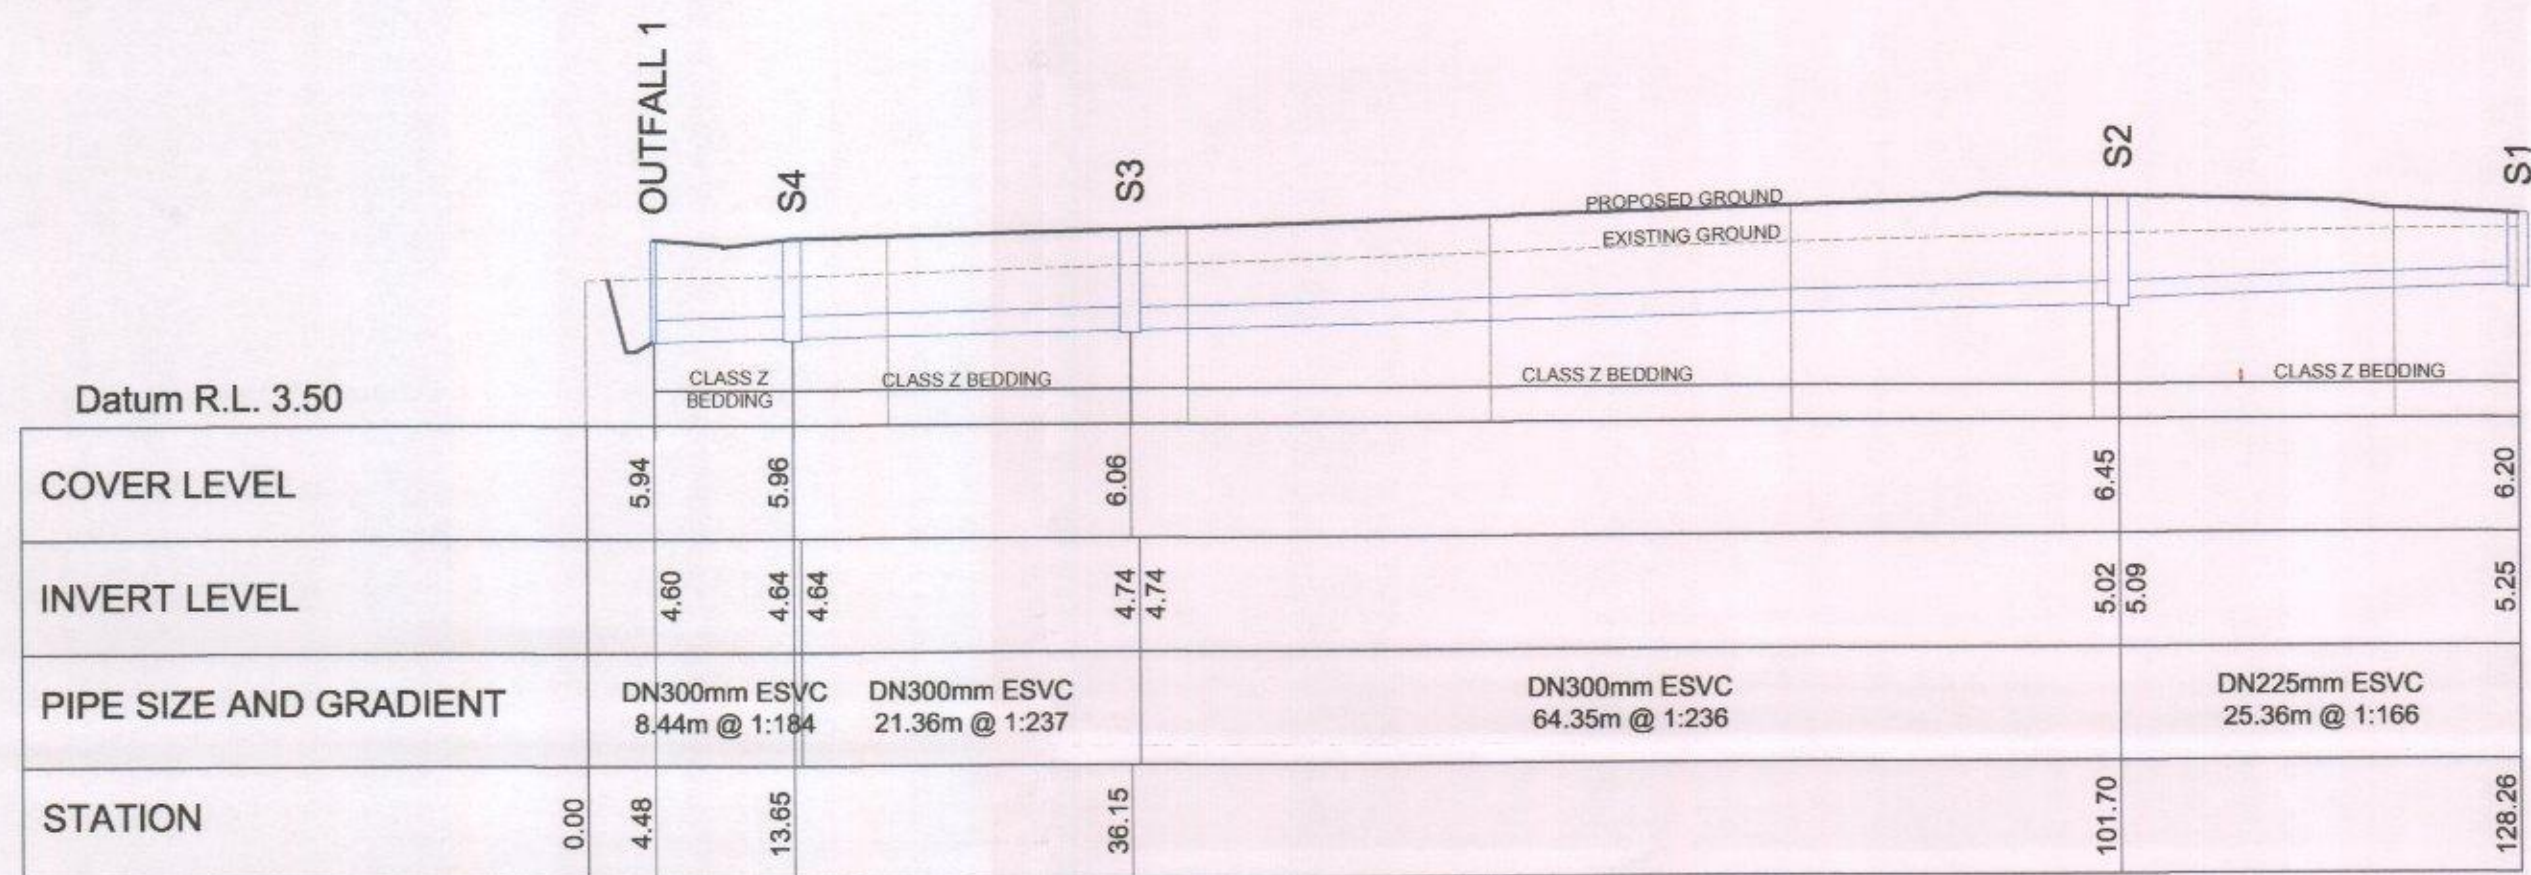


300 mm
200
100
50
0 10 mm

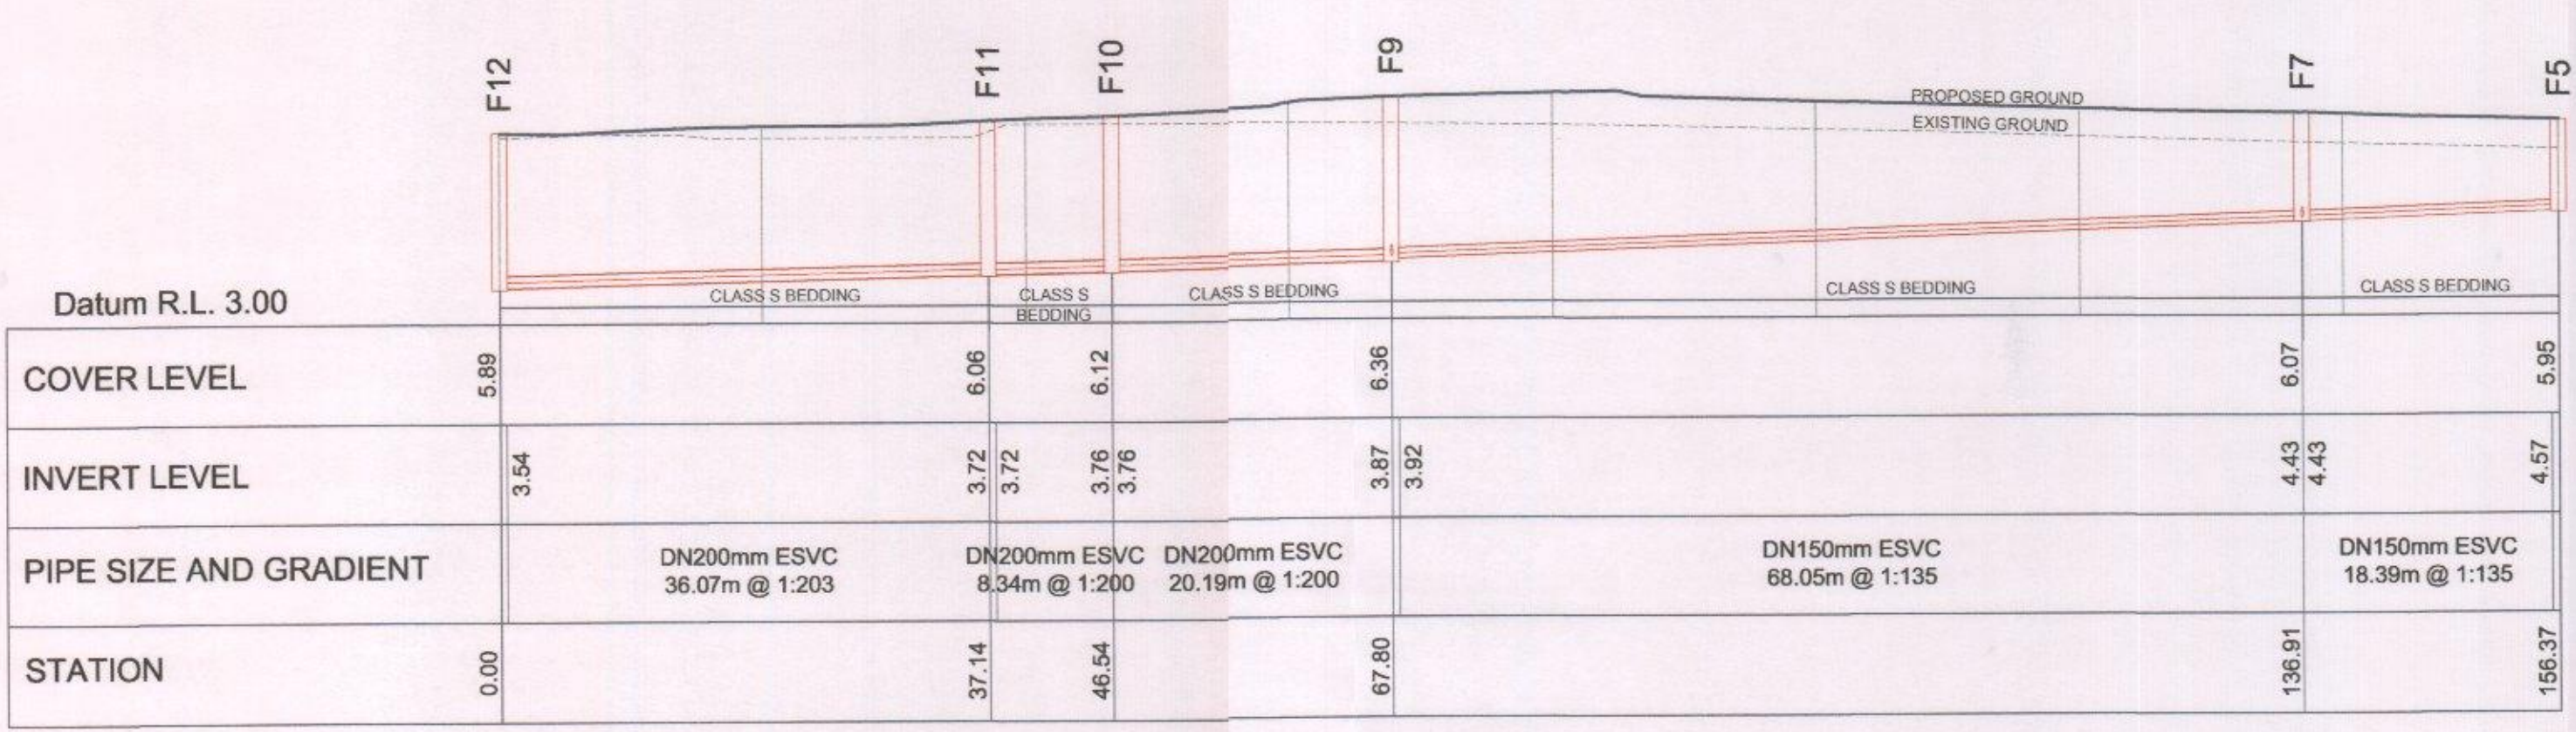

CONSTRUCTION

Revision	Amendment	Approved	Revision Date
R1	FIRST ISSUE	CAA	11.12.2015

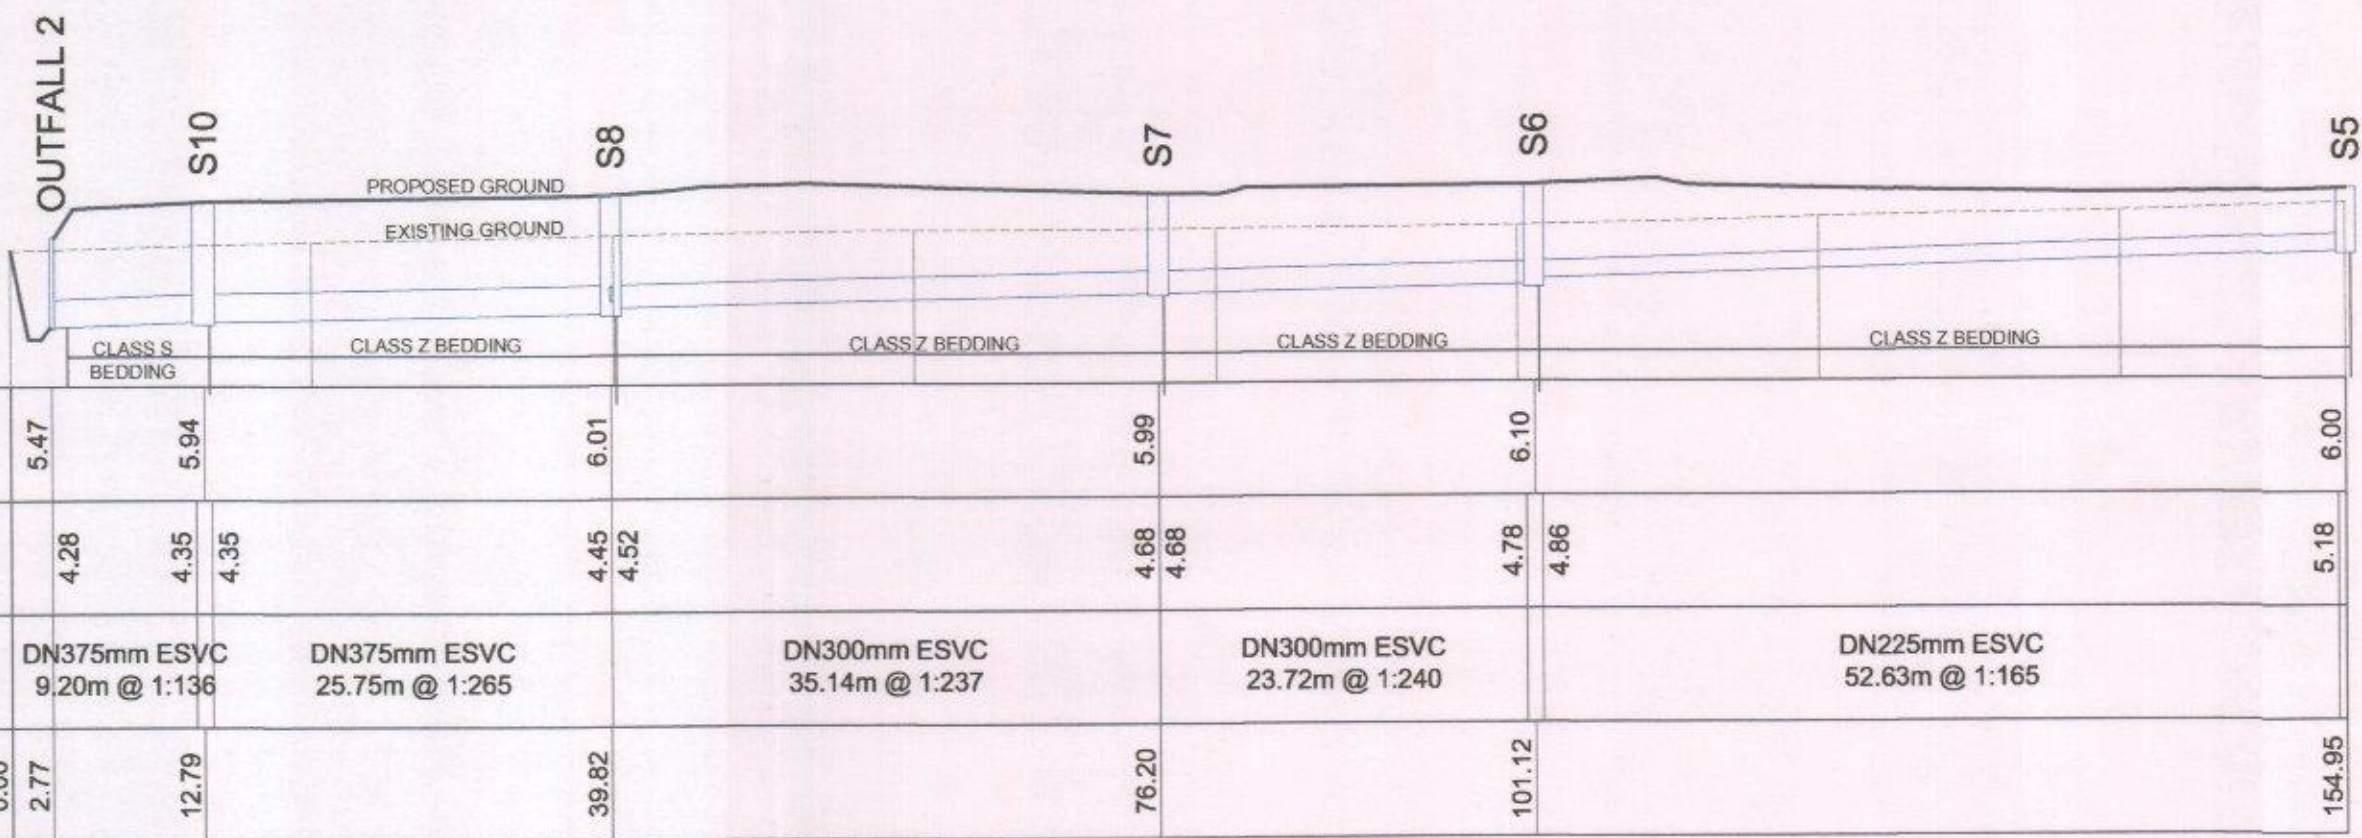

Modulus House,
Sallerns Lane,
FAREHAM

Station Road,
Hayling Island

LONGSECTIONS

Drawn	Designed	Approved	Revision Date
CAA	CAA	RM	
Project No.	Scale	Drawing No.	Sheet No.
FA E-F1682.00	1:500 HOR 1:100 VERT	330	1

Revision
R1